B6932

B6932

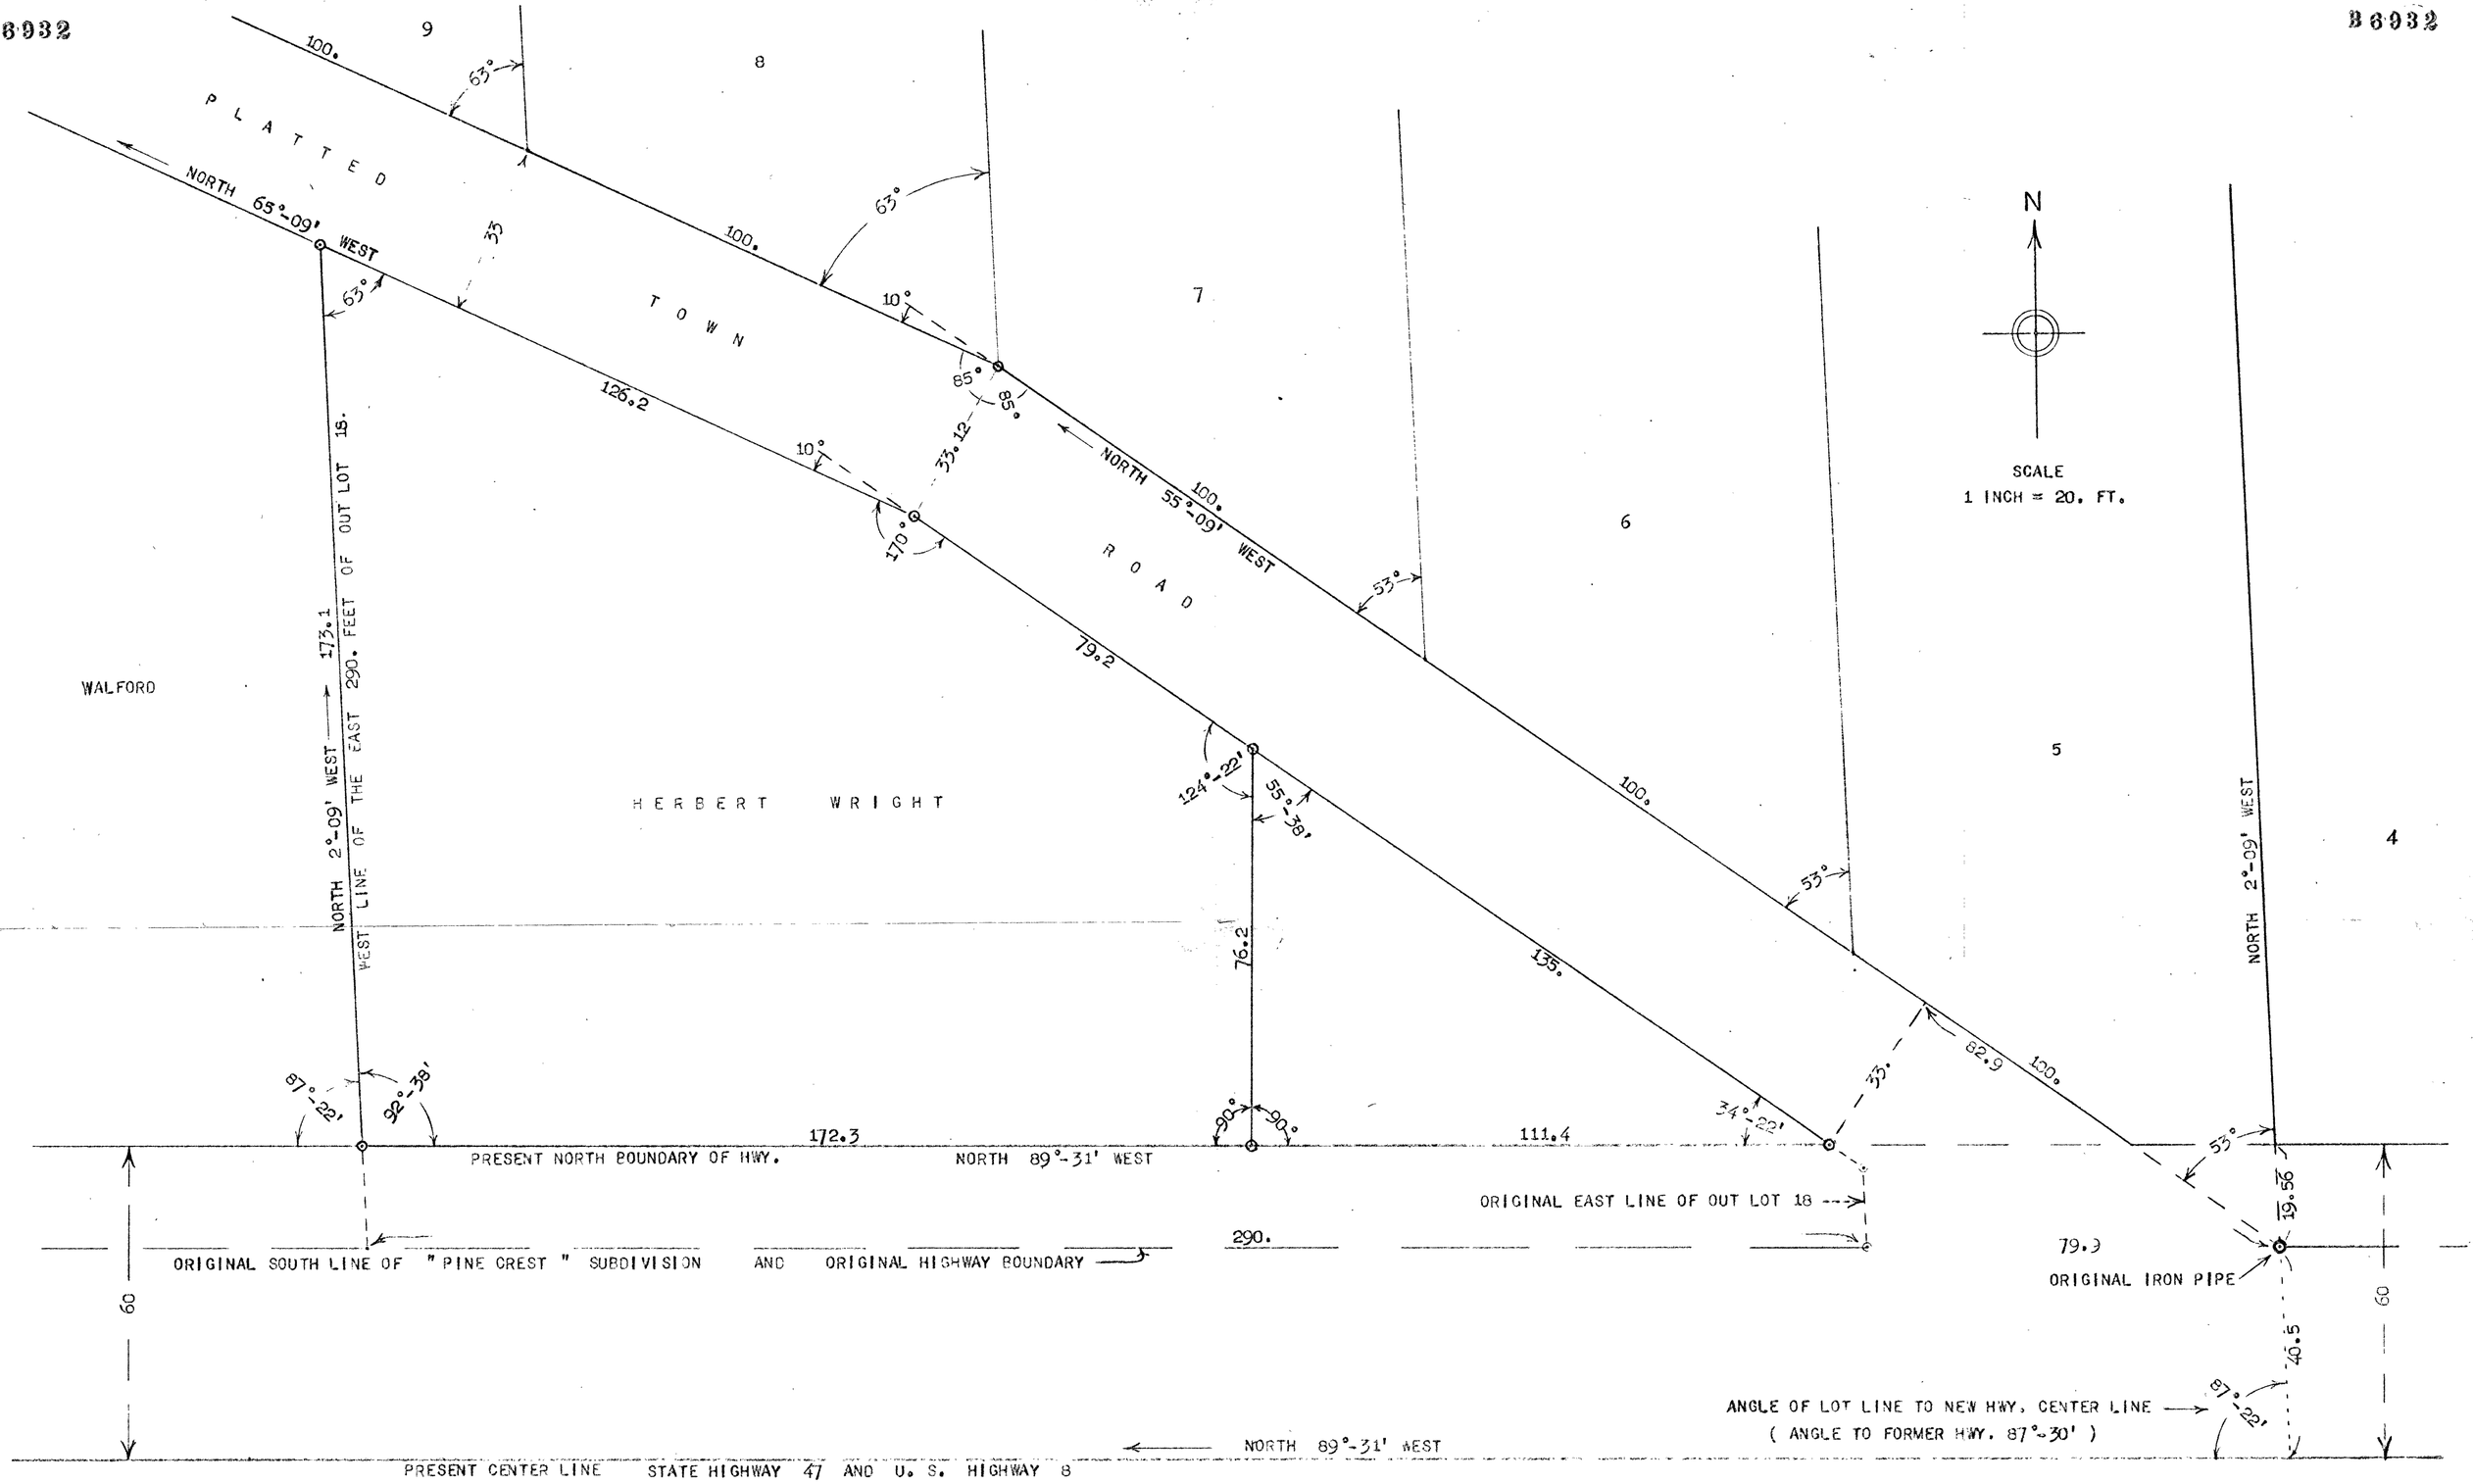

SURVEYOR'S CERTIFICATE

I, KEITH M. HALL, HEREBY CERTIFY THAT I HAVE MADE AN INVESTIGATION AND SURVEY OF THE "PINE CREST" SUBDIVISION ON LAKE GEORGE, IN GOV. LOT 6, SECTION 14, TOWNSHIP 36 NORTH, RANGE 9 EAST, ONEIDA COUNTY, WISCONSIN, IN JUNE AND JULY 1948, AND AT THAT TIME FOUND A NUMBER OF ORIGINAL STAKES AND IRONS AND OTHER EVIDENCE OF LOT LINES IN THIS PLAT. THIS MAP, MADE BY ME, OF MY SURVEY OF THE METES AND BOUNDS PARCELS IN OUT-LOT 18 OF THE SAME "PINE CREST" PLAT, IS BASED UPON MY FORMER FINDINGS AND WORK ALL OF WHICH IS CORRECT TO THE BEST OF MY KNOWLEDGE AND BELIEF.

SIGNED THIS 12 TH DAY OF APRIL 1957.

KEITH M. HALL
SURVEYOR,
RHINELANDER, WISCONSIN

REGISTERED LAND SURVEYOR
NO. S - 594.

MAP # B6932
DATE FILED APR 03 2008
BY P.V.
DESCRIPTION FILED
ONEIDA CO. SURVEYOR'S OFFICE

B6932