B6995

LOCATED IN PART OF THE SW 1/4 OF THE NW 1/4, SECTION 26, T37N, R10E, TOWN OF STELLA, ONEIDA COUNTY, WI.

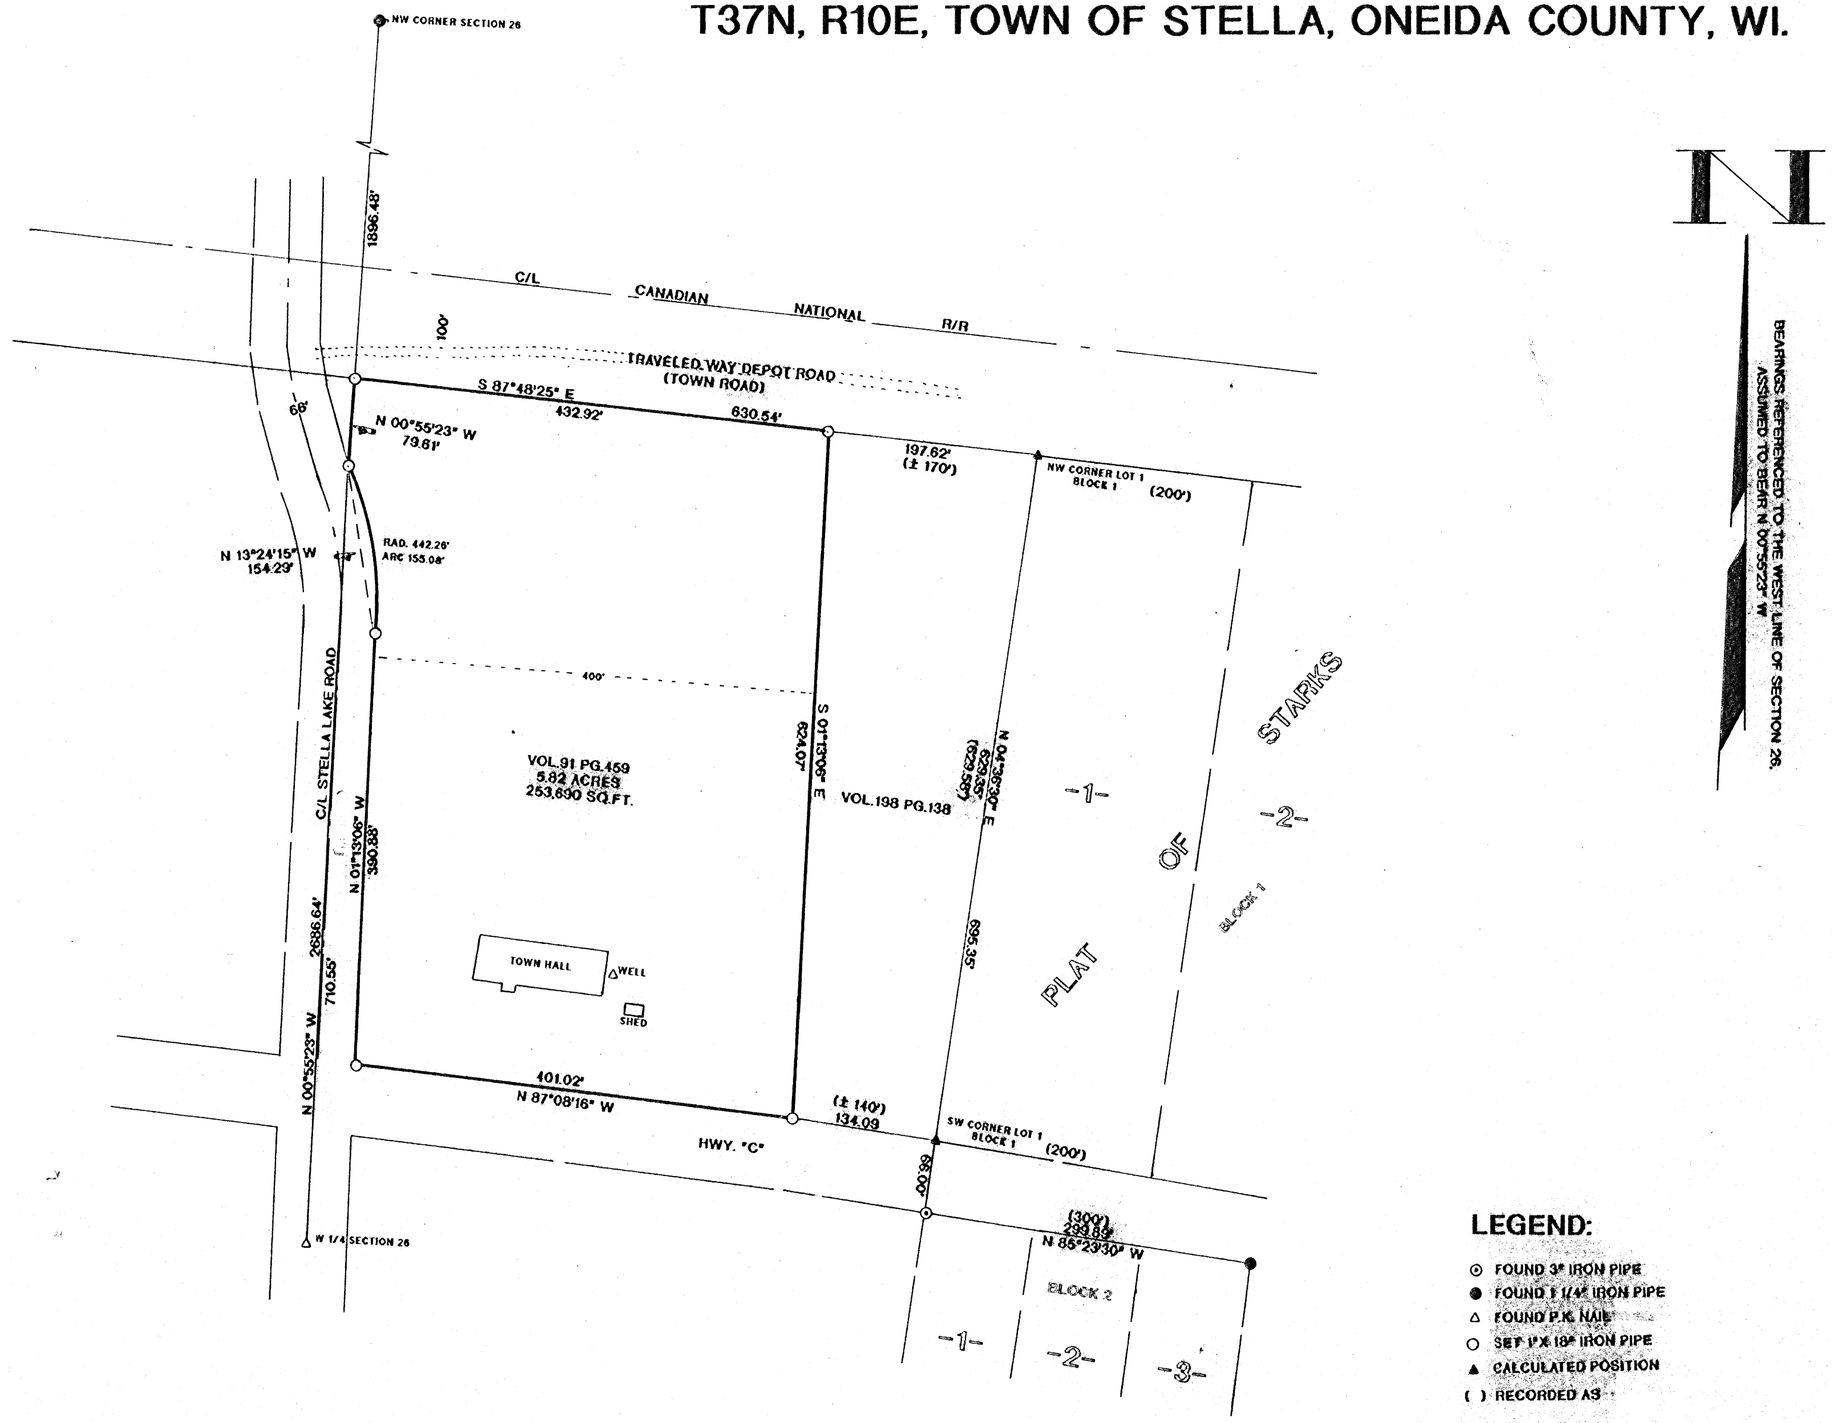

LEGEND:

- ⊙ FOUND 3" IRON PIPE
- ● FOUND 1 1/4" IRON PIPE
- △ FOUND P.K. NAIL
- ○ SET 1"X 18" IRON PIPE
- ▲ CALCULATED POSITION
- ( ) RECORDED AS

I JON W. BANDOW, HEREBY CERTIFY THAT I HAVE SURVEYED THE ABOVE PARCEL OF LAND UNDER THE DIRECTION OF MR. BART TEGEN AND THAT THIS MAP IS A TRUE AND CORRECT REPRESENTATION OF THE LANDS SURVEYED TO THE BEST OF MY KNOWLEDGE AND BELIEF. THAT I HAVE PROVIDED A DESCRIPTION OF THIS PARCEL ON A SEPARATE SHEET, AND THAT I HAVE COMPLIED WITH AE 7 OF THE WISCOSIN ADMINISTRATIVE CODE.

Jon W. Bandow — JON W. BANDOW

6-23-08 — DATE

MAP # B6995
DATE FILED JUN 24 2008
BY JAB
DESCRIPTION FILED
ONEIDA CO. SURVEYOR'S OFFICE

WISCONSIN JON W. BANDOW S-2731 RHINELANDER, WI LAND SURVEYOR

SURVEY FOR
TOWN OF STELLA

SCALE 1"= 100' DATE 6/19/08 DWN. BY JB

DWG. NO. 11062

GENISOT AND ASSOCIATES, INC.
RHINELANDER, WIS.