B7021

MAP # B7021
DATE FILED JUL 30 2008
BY JAB
DESCRIPTION FILED
ONEIDA CO. SURVEYOR'S OFFICE

PART OF THE NE ¼ OF THE NW ¼ & SE ¼ OF THE NW ¼, SEC. 36, T. 36 N., R. 7 E., TOWN OF WOODBORO, ONEIDA COUNTY, WI.

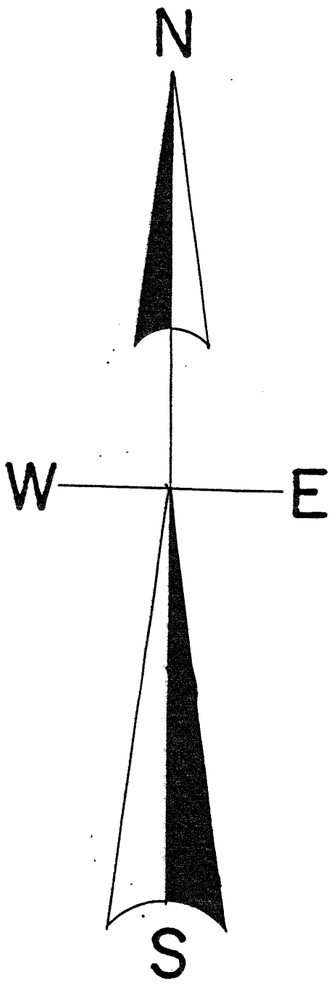

North is referenced to Loftus Survey Map #1209B4

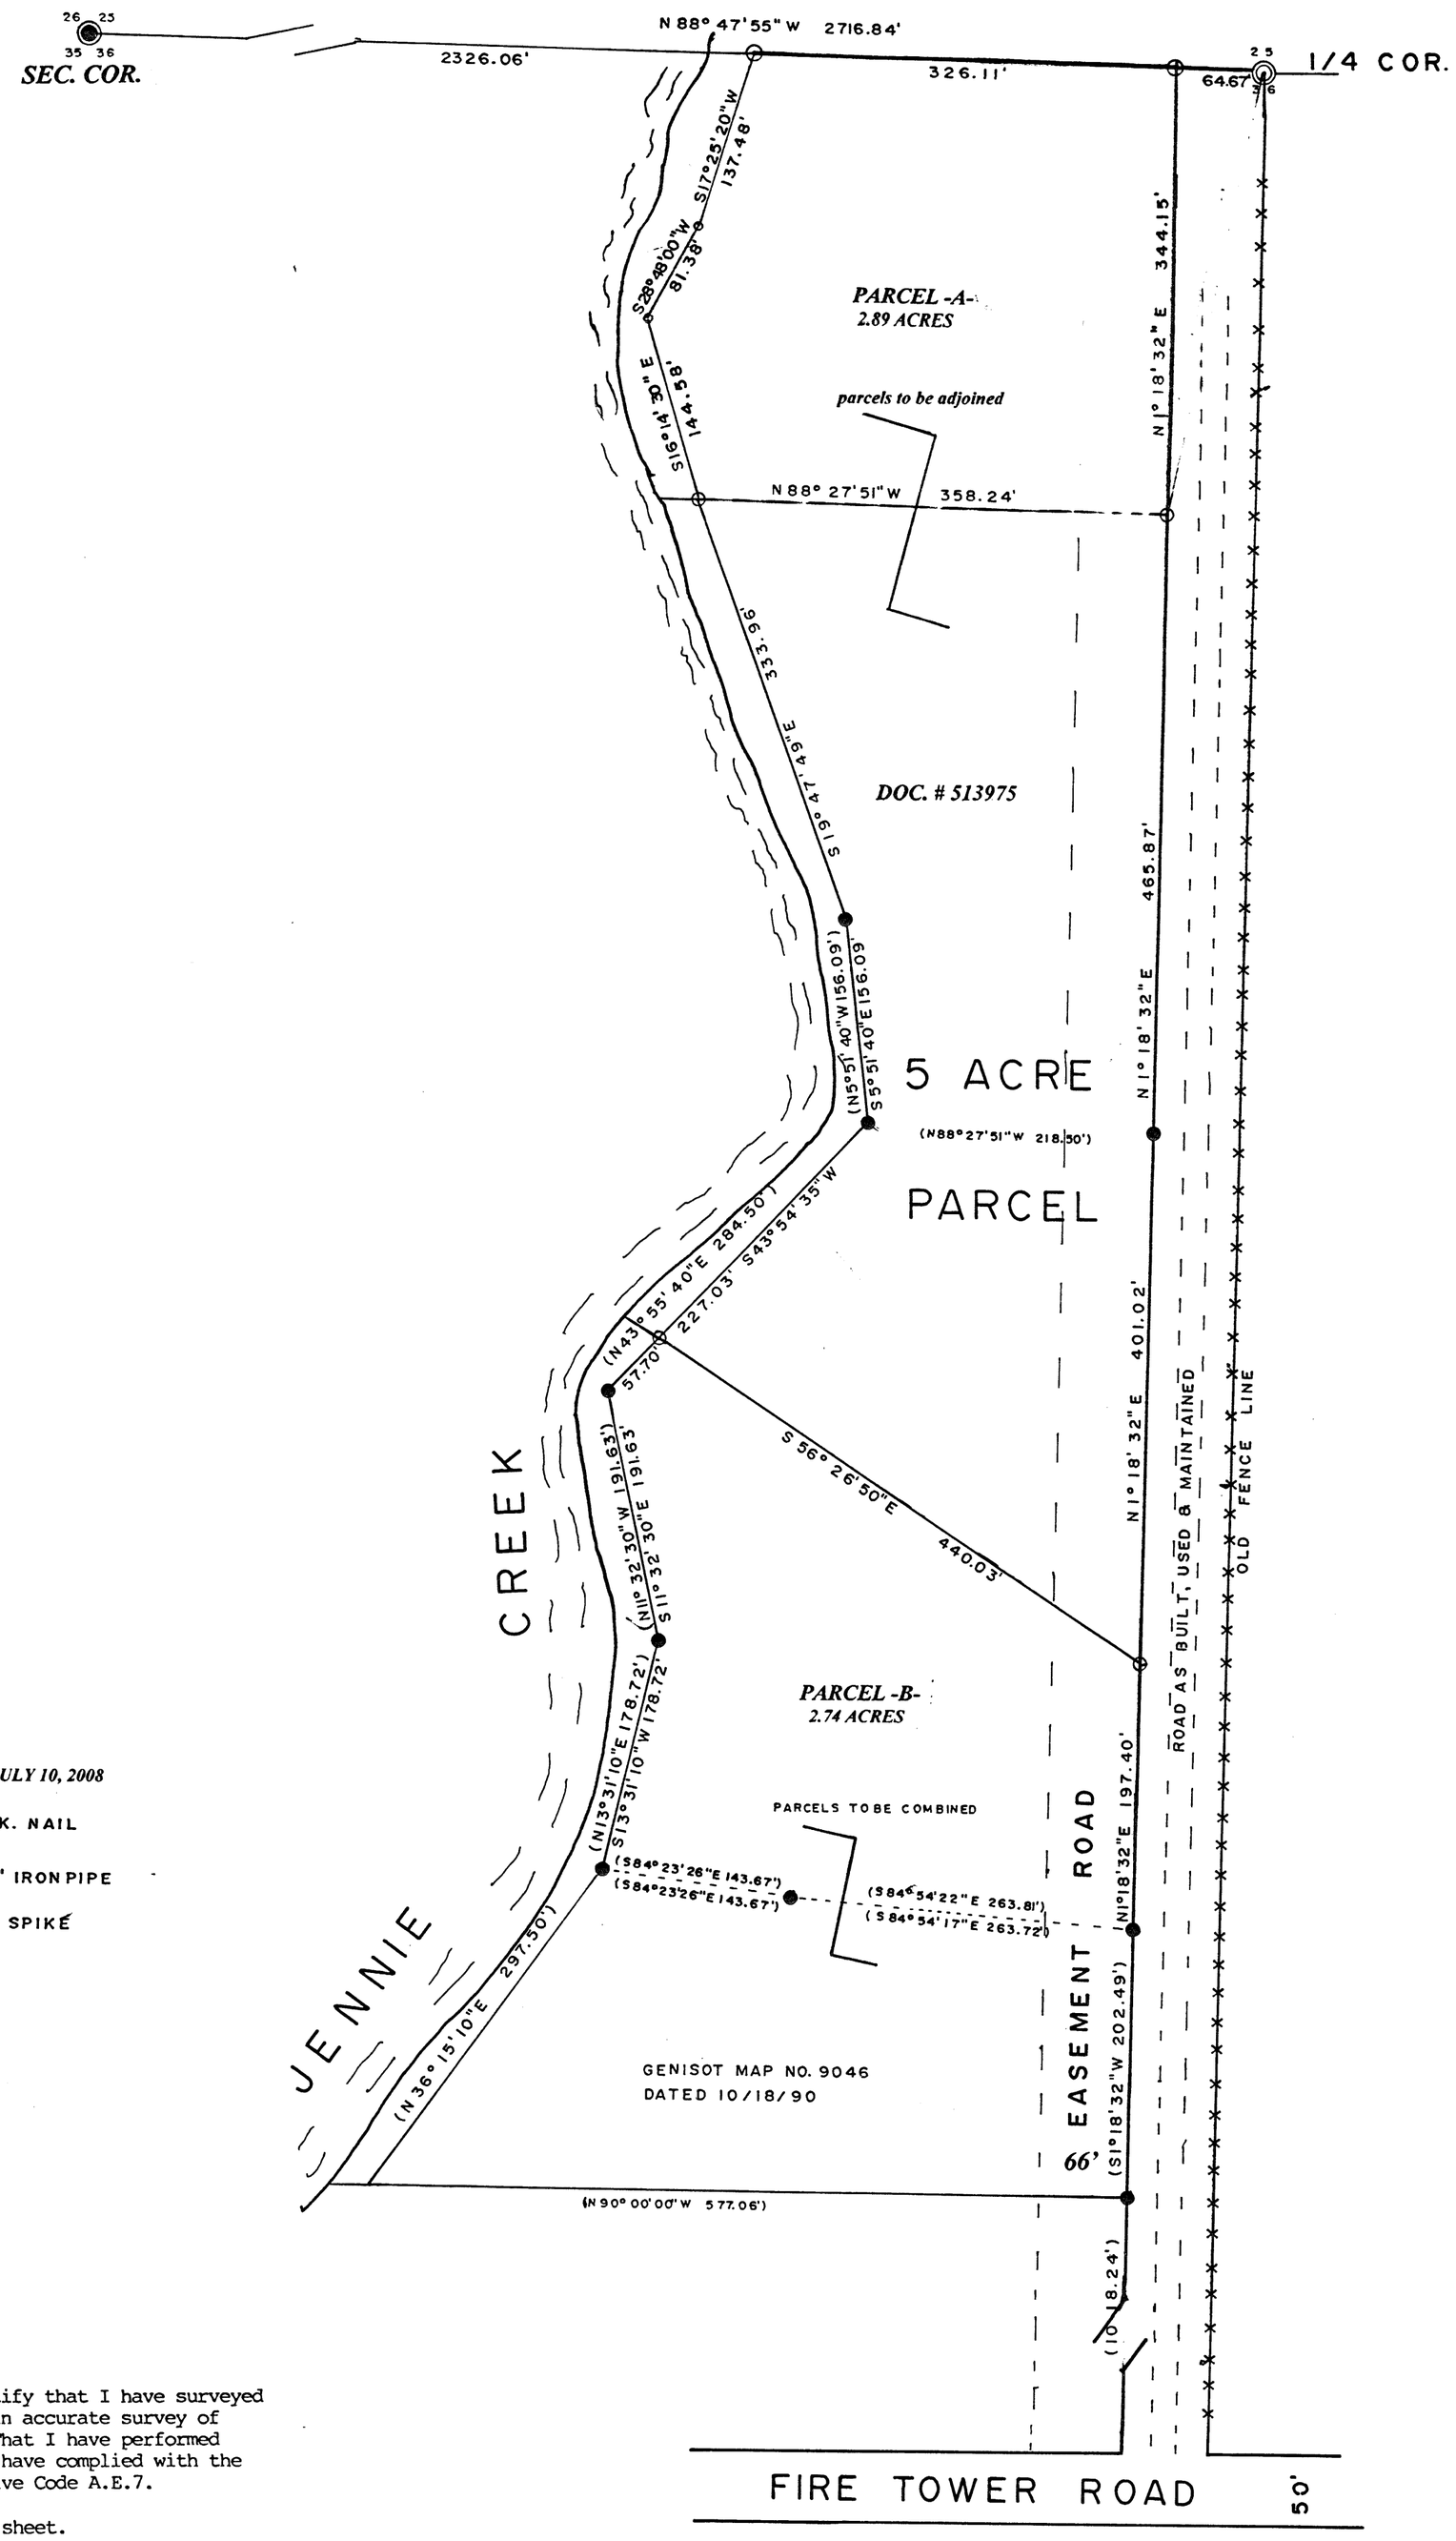

LEGEND

REVISED JULY 10, 2008

- FOUND ONEIDA COUNTY MONUMENT
- FOUND P.K. NAIL
- FOUND 1" IRON PIPE
- SET 1.25" IRON PIPE
- SET 3/4" RE-BAR
- SET IRON SPIKE
- (0.00') BEARING & DISTANCE OF RECORD

SCALE

1" = 100'

0 50 100 200 300

I, Todd Loftus, Registered Land Surveyor, hereby certify that I have surveyed the property shown hereon. That this map represents an accurate survey of said property to the best of my knowledge & belief. That I have performed this survey by order of Harry Fulk and that I have complied with the applicable requirements of the Wisconsin Administrative Code A.E.7.

Description required for above parcel is on separate sheet.

DATE July 13, 2008

SIGNED Todd Loftus

LOFTUS SURVEYING

B7021

B7021

WISCONSIN
TODD J. LOFTUS
S-1523
RHINELANDER, WIS.
LAND SURVEYOR

Survey for Harry Fulk
Rhinelander, WI.

LOFTUS SURVEYING
860 BALSAM STREET
RHINELANDER, WI. 54501
TEL/FAX 715-369-1142
HODAG28@HOTMAIL.COM

REVISED # 1253B4