B7180

MAP # B7180
DATE FILED 6/24/09
BY LH
DESCRIPTION FILED
ONEIDA CO. SURVEYOR'S OFFICE

BEARING ARE TRUE BASED ON THE EAST-WEST 1/4 LINE OF SECTION 33 BEARING N 88°11'42"W FROM PREVIOUS EAGLE LANDMARK SURVEY NO. E9147-7, OF COUNTY RECORD.

NOTE: LEGAL DESCRIPTIONS ARE PROVIDED ON A SEPARATE SHEET.

State of Wisconsin Lands

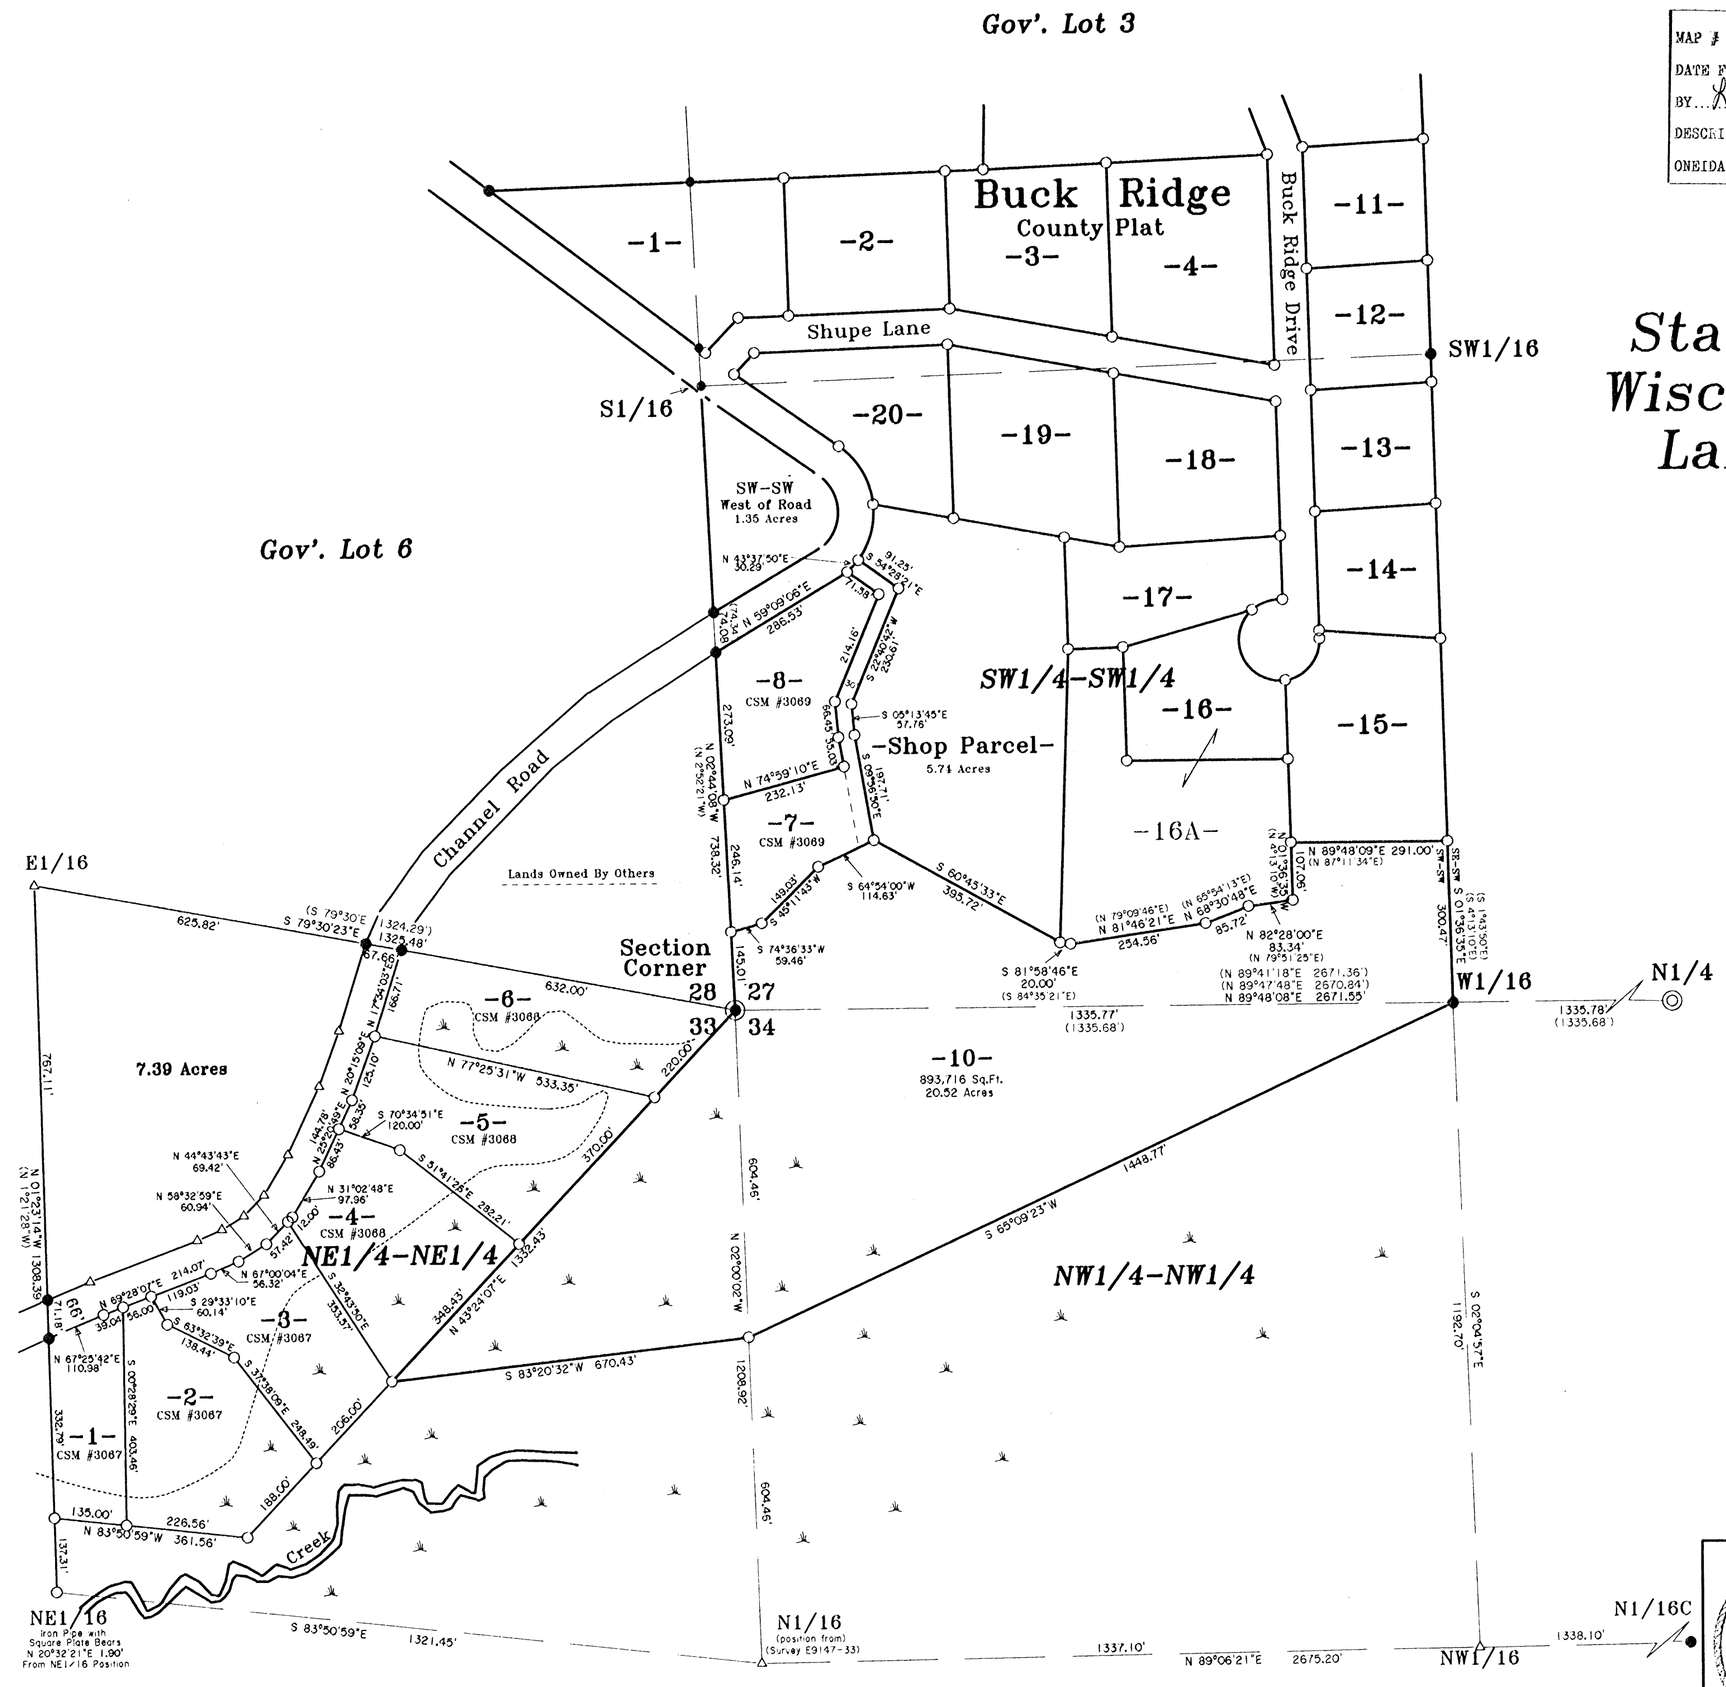

Being a Part of the Following:

SW1/4-SW1/4, Section 27
NE1/4-NE1/4, Section 33
NW1/4-NW1/4, Section 34
T 39 N, R 9 E
Town of Sugar Camp
Oneida County, Wisconsin

SCALE: 1" = 200'
0' 50' 100' 200' 400'

-Legend-

- GLO IRON PIPE-BRASS CAP FOUND IN PLACE
- ONEIDA COUNTY MONUMENT FOUND IN PLACE
- 1" IRON PIPE FOUND IN PLACE
- 1" IRON PIPE SET (OR PREVIOUSLY SET)
- △ COMPUTED ANGLE POINT
- ( ) BEARING & DISTANCE OF RECORD

SURVEYOR'S CERTIFICATE

"I HEREBY CERTIFY THAT I HAVE SURVEYED AND MAPPED THE LANDS SHOWN HEREON AND THAT, TO THE BEST OF MY KNOWLEDGE AND BELIEF, THIS SURVEY AND MAP IS A TRUE AND CORRECT REPRESENTATION THEREOF, AND THAT I HAVE COMPLIED WITH THE APPLICABLE REQUIREMENTS OF CHAPTER A-E 7 OF THE WISCONSIN ADMINISTRATIVE CODE, MINIMUM STANDARDS FOR PROPERTY SURVEYS.

DATED THIS 14th Day of April, 2009.

Michael E. Weber

MICHAEL E. WEBER, R.L.S # 2070

WISCONSIN MICHAEL E. WEBER S-2070 EAGLE RIVER WIS. LAND SURVEYOR

Map of Lands For
Scott Holewinski
7729 Channel Road
Eagle River, WI 54521

SCALE 1"= 200' DATE 4/14/2009 DWN. BY. J.L.W.

Drawing No. E9147-10

Eagle Landmark Surveying, Inc.
5035 Hwy. 70 West, Eagle River, WI 54521
P & F (715)479-9610 eaglelandmark@verizon.net

B7180