B7516

LOCATED IN THE NW 1/4 OF THE NW 1/4, SECTION 3, T37N, R7E, TOWN OF CASSIAN, ONEIDA CO. WI.

B7516

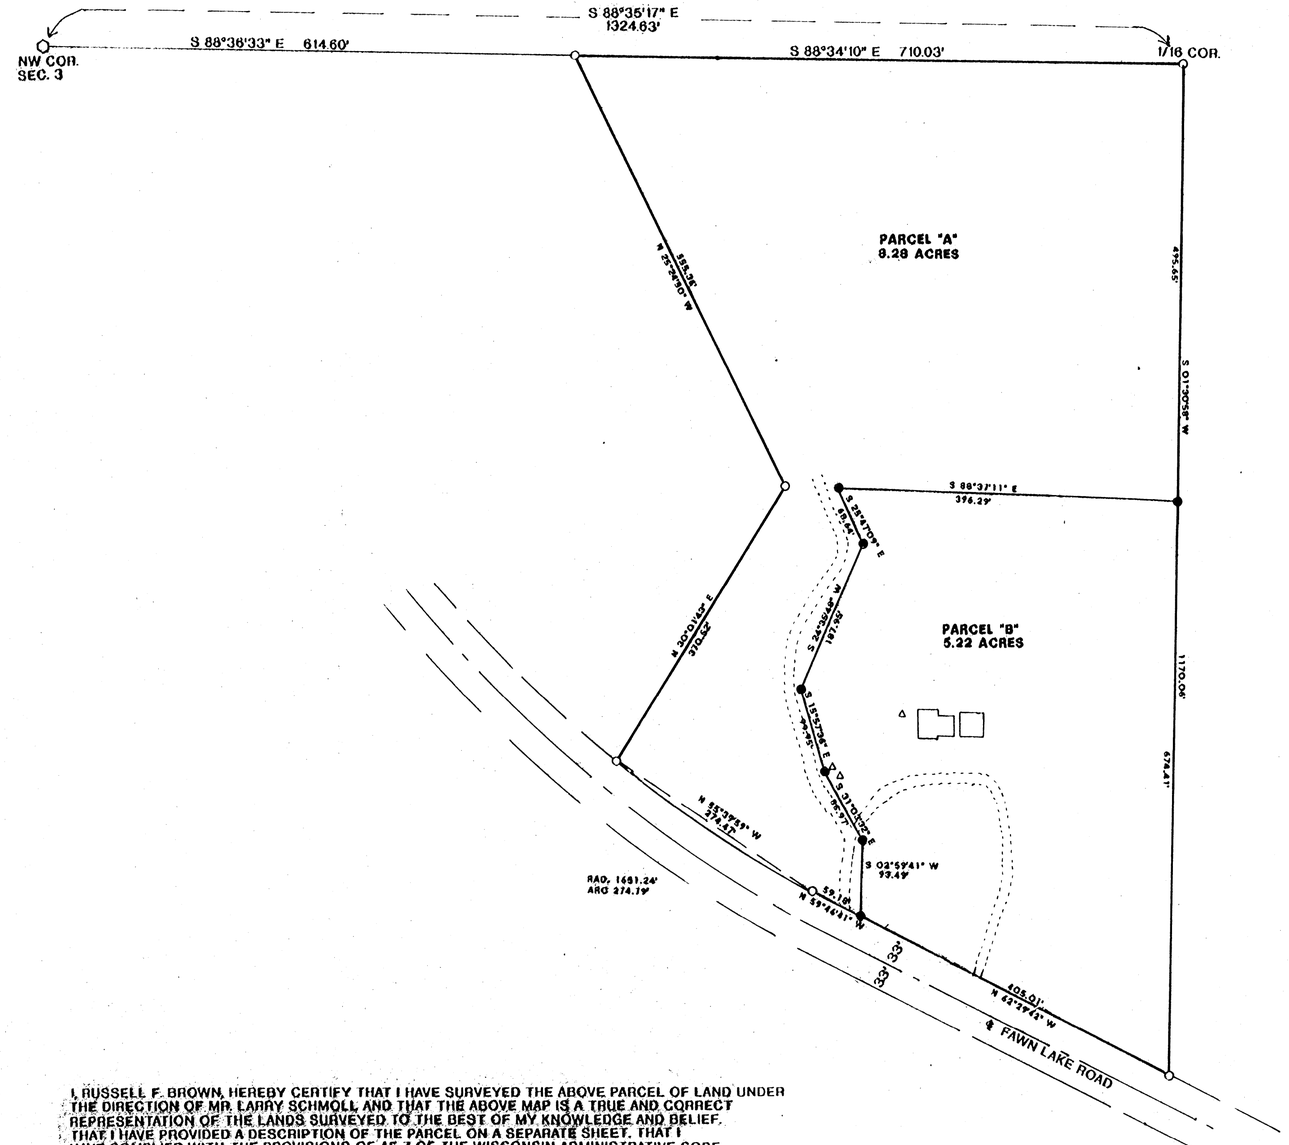

Exempt from Planning & Zoning Review
Date 9/6/11

N

BEARINGS REFERENCED TO THE NORTH LINE OF SECTION 3, T37N, R7E, ASSUMED TO BEAR S 88°35'17" E

LEGEND:

- ○ FOUND 1" IRON PIPE
- ○ FOUND 2" CAPPED IRON PIPE
- ● SET 1"X 24" IRON PIPE
- ( ) RECORDED AS
- △ SEPTIC VENT

I, RUSSELL F. BROWN, HEREBY CERTIFY THAT I HAVE SURVEYED THE ABOVE PARCEL OF LAND UNDER THE DIRECTION OF MR. LARRY SCHMOLL AND THAT THE ABOVE MAP IS A TRUE AND CORRECT REPRESENTATION OF THE LANDS SURVEYED TO THE BEST OF MY KNOWLEDGE AND BELIEF. THAT I HAVE PROVIDED A DESCRIPTION OF THE PARCEL ON A SEPARATE SHEET. THAT I HAVE COMPLIED WITH THE PROVISIONS OF AE 7 OF THE WISCONSIN ADMINISTRATIVE CODE.

Russell F. Brown 8/30/11
RUSSELL F. BROWN DATE

B7516

MAP # B7516
DATE FILED 11/6/12
BY ...
DESCRIPTION FILED
ONEIDA CO. SURVEYOR'S OFFICE

WISCONSIN
RUSSELL F. BROWN
S-2148
RHINELANDER, WI
LAND SURVEYOR

B7516

SURVEY FOR
LARRY SCHMOLL

SCALE 1"= 100' DATE 9/4/11 DWN. BY JB
DWG. NO. 11221
GENISOT AND ASSOCIATES, INC.
RHINELANDER, WIS.