B7518

B7518

OUTLOT B, BLOCK 1, OF ALBURMI SHORES PLAT LOCATED IN GOV'T LOT 7, SECTION 11, T36N, R9E, TOWN OF PELICAN, ONEIDA COUNTY, WISCONSIN.

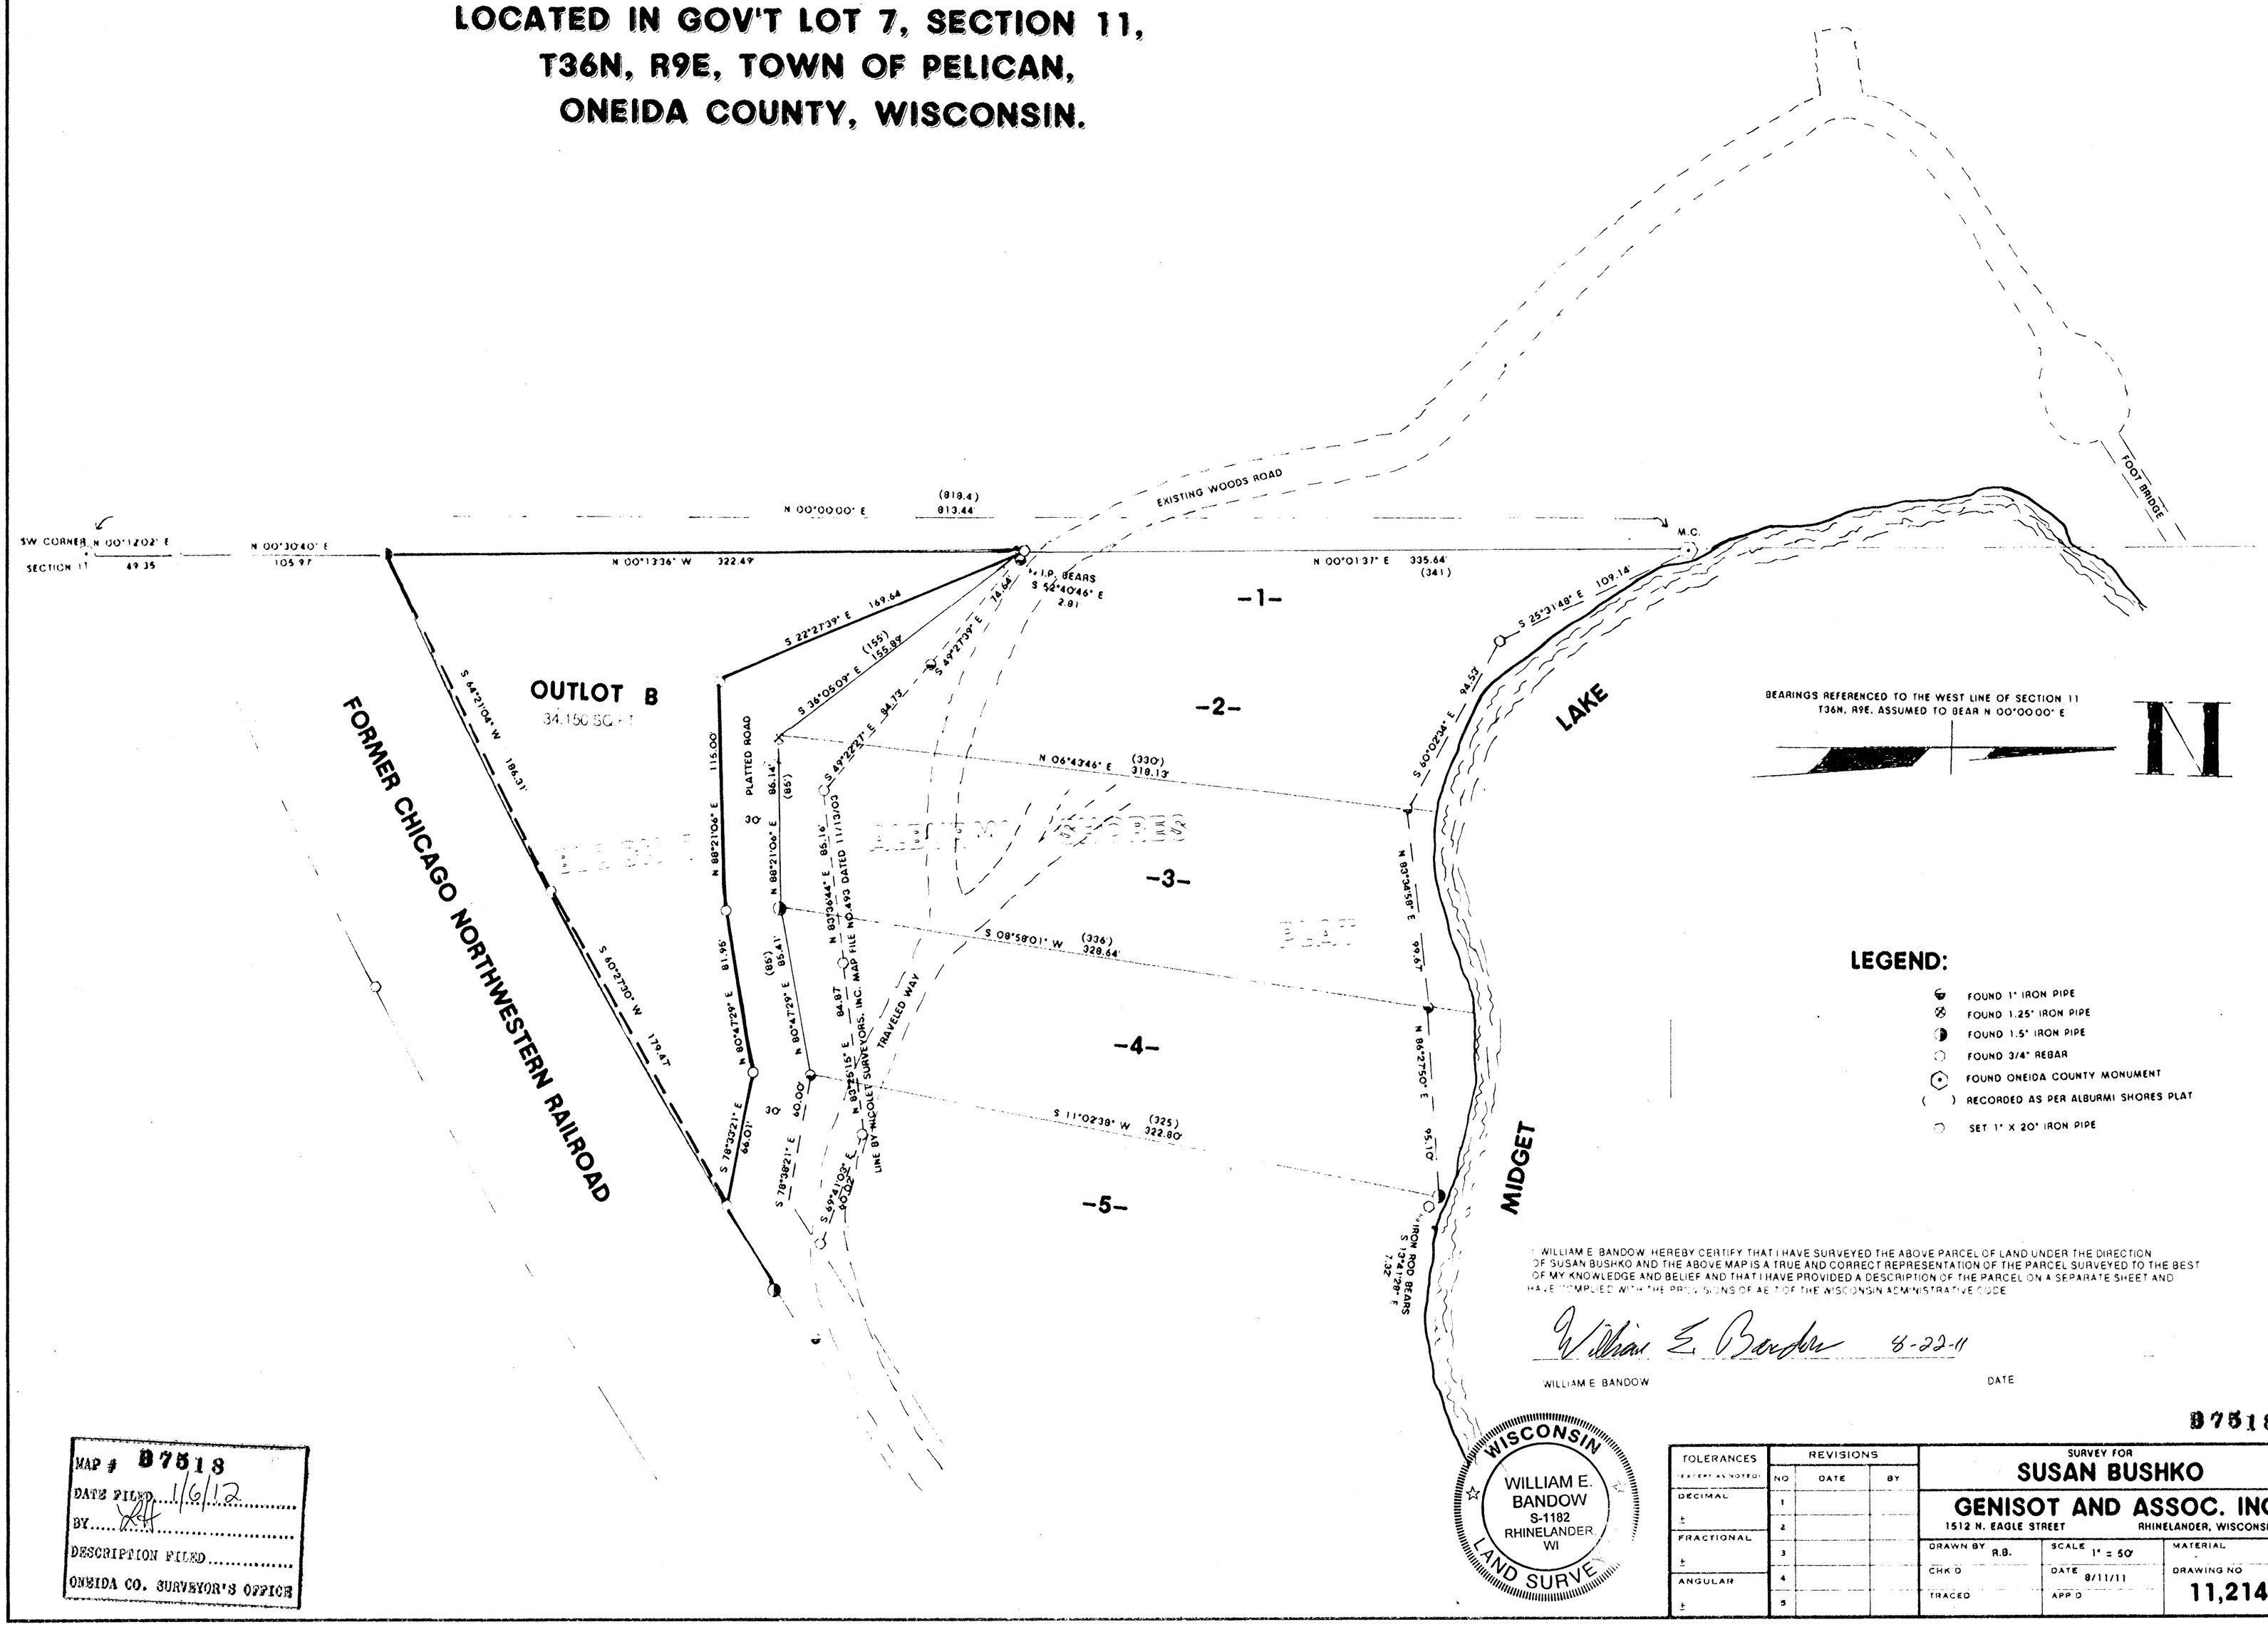

LEGEND:

- FOUND 1" IRON PIPE
- FOUND 1.25" IRON PIPE
- FOUND 1.5" IRON PIPE
- FOUND 3/4" REBAR
- FOUND ONEIDA COUNTY MONUMENT
- ( ) RECORDED AS PER ALBURMI SHORES PLAT
- SET 1" X 20" IRON PIPE

I, WILLIAM E. BANDOW, HEREBY CERTIFY THAT I HAVE SURVEYED THE ABOVE PARCEL OF LAND UNDER THE DIRECTION OF SUSAN BUSHKO AND THE ABOVE MAP IS A TRUE AND CORRECT REPRESENTATION OF THE PARCEL SURVEYED TO THE BEST OF MY KNOWLEDGE AND BELIEF AND THAT I HAVE PROVIDED A DESCRIPTION OF THE PARCEL ON A SEPARATE SHEET AND HAVE COMPLIED WITH THE PROVISIONS OF AE-7 OF THE WISCONSIN ADMINISTRATIVE CODE.

William E. Bandow 6-22-11

WILLIAM E. BANDOW — DATE

WISCONSIN
WILLIAM E. BANDOW
S-1182
RHINELANDER, WI
LAND SURVEYOR

MAP # B7518
DATE FILED 1/6/12
BY KH
DESCRIPTION FILED
ONEIDA CO. SURVEYOR'S OFFICE

B7518

TOLERANCES (UNLESS OTHERWISE NOTED)	REVISIONS NO	DATE	BY
DECIMAL ±	1		
FRACTIONAL ±	2		
ANGULAR ±	3		
	4		
	5		

SURVEY FOR
SUSAN BUSHKO

GENISOT AND ASSOC. INC.
1512 N. EAGLE STREET RHINELANDER, WISCONSIN

DRAWN BY R.B.	SCALE 1" = 50'	MATERIAL
CHK'D	DATE 8/11/11	DRAWING NO 11,214
TRACED	APP'D	

RATIONAL PRINTFAST NO 185E 18X24