B8453

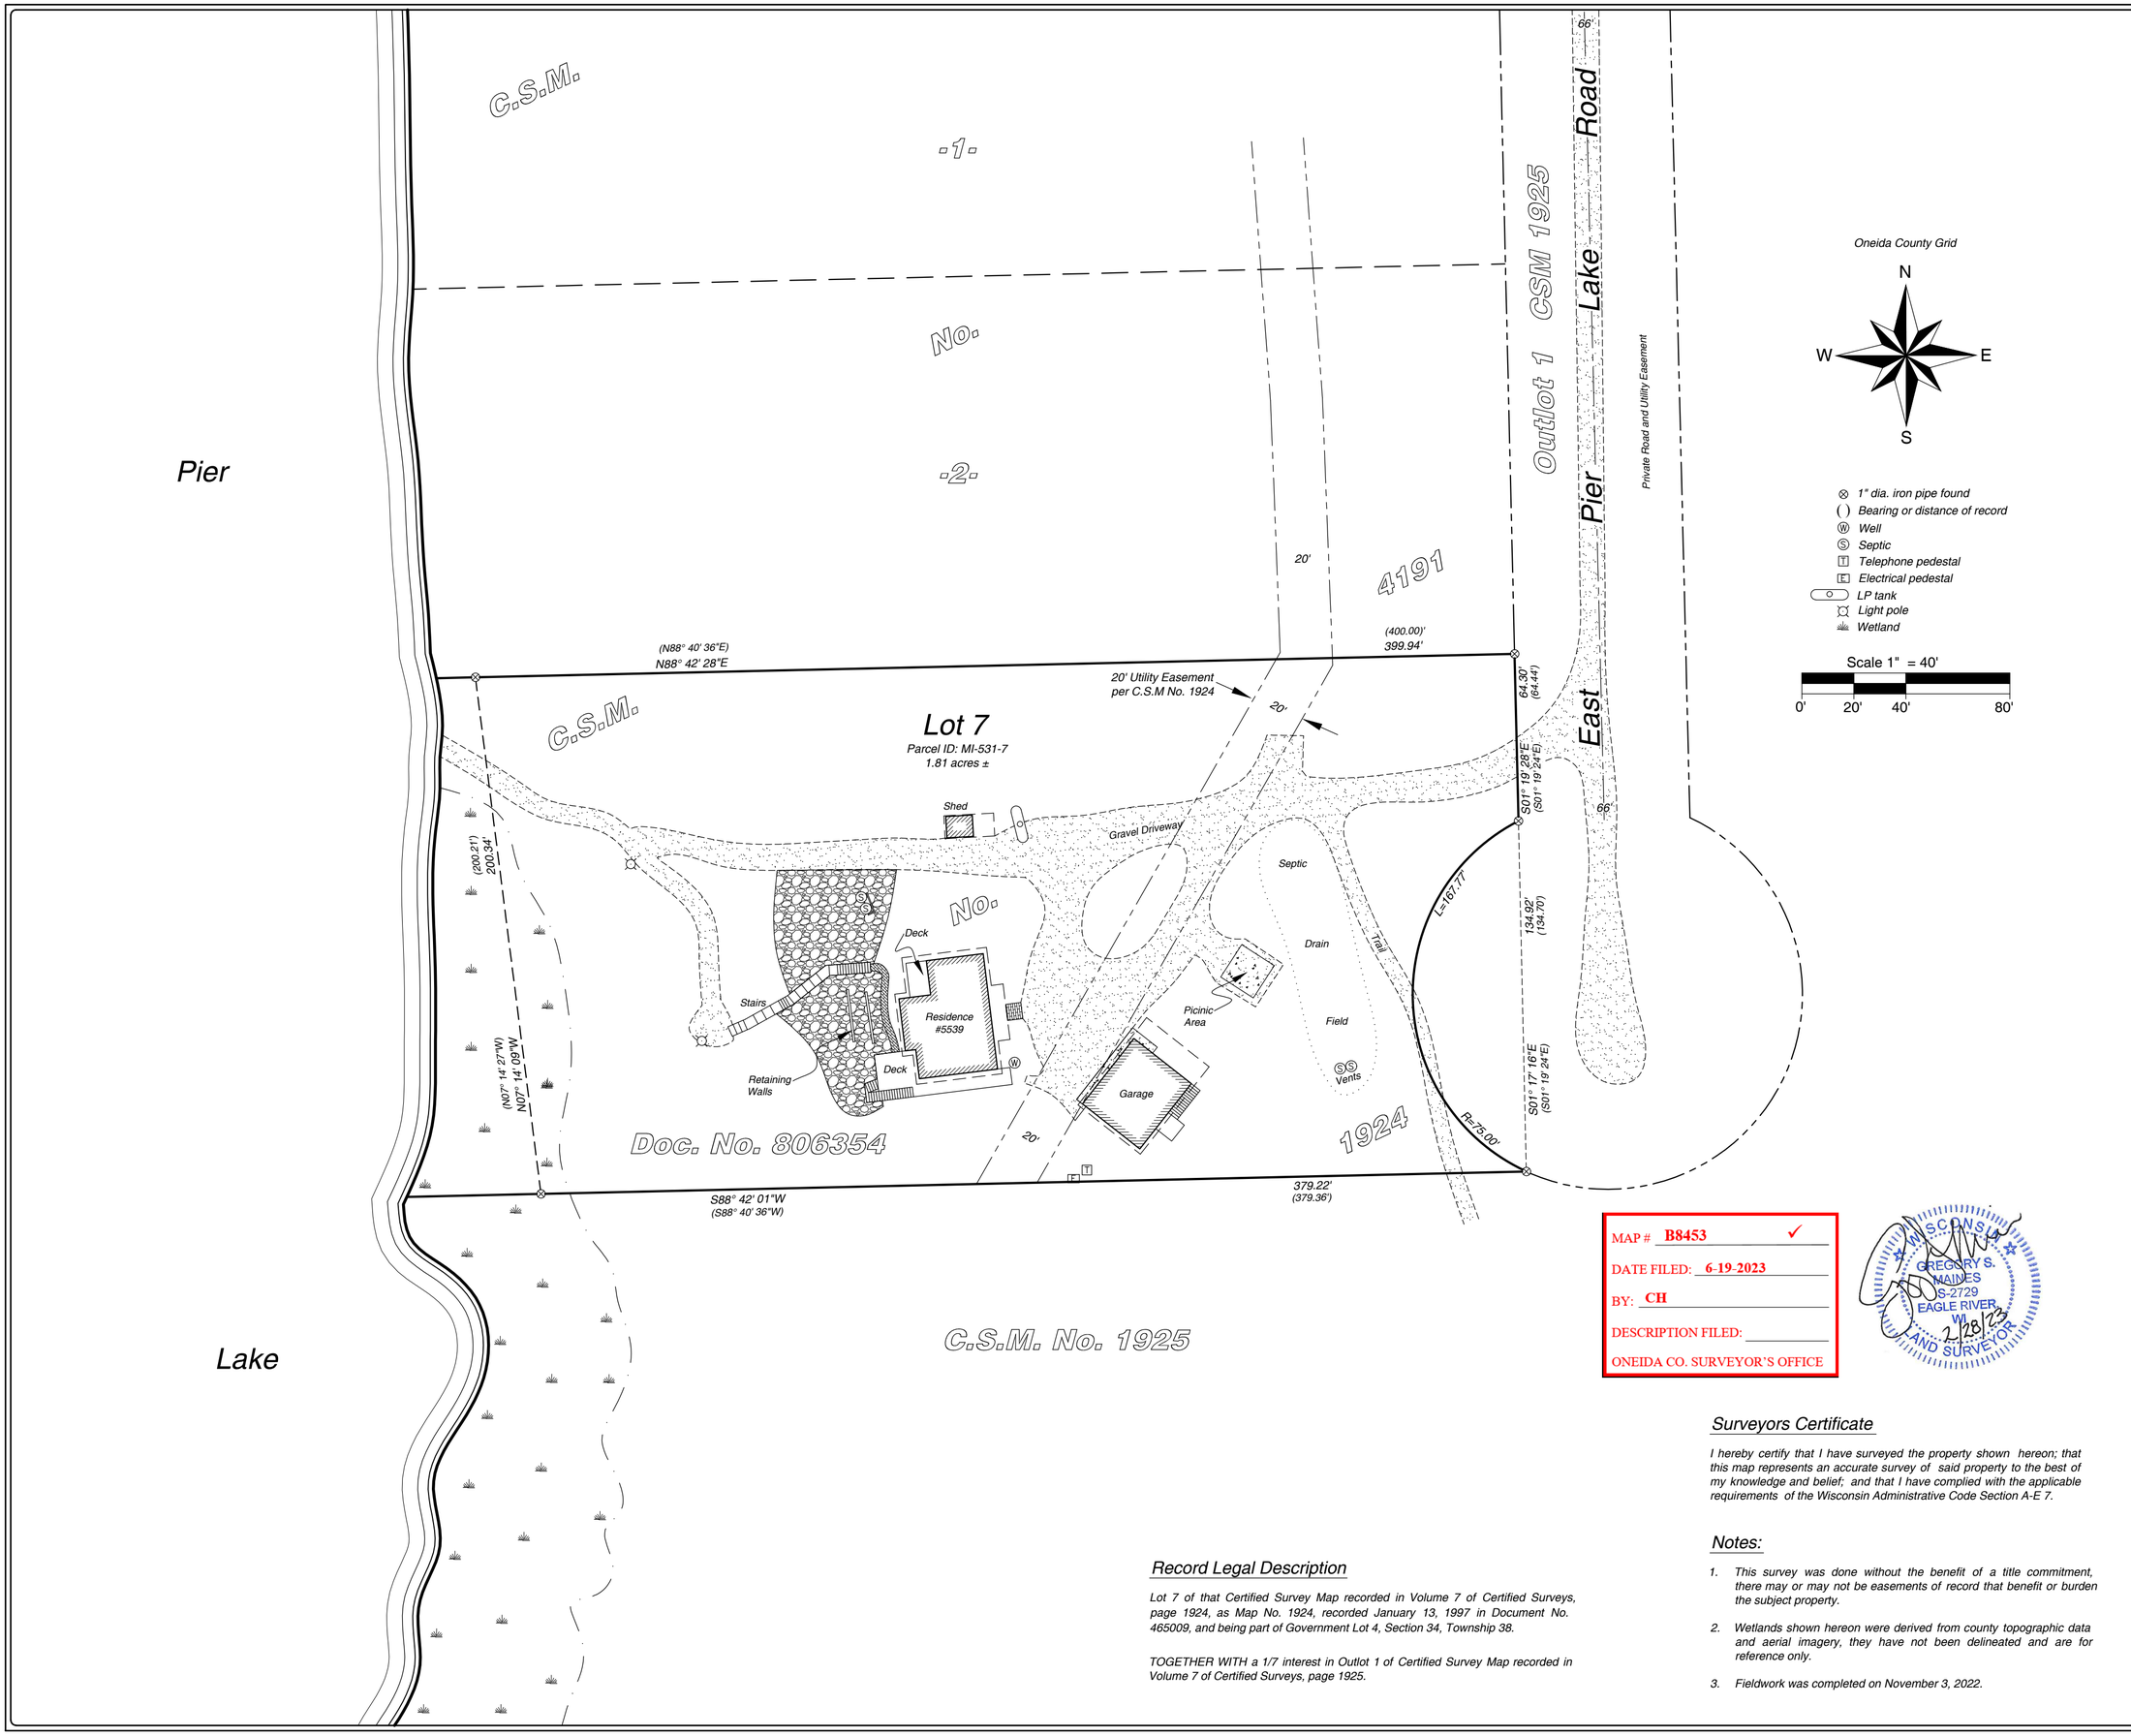

MAP # B8453 ✓

DATE FILED: 6-19-2023

BY: CH

DESCRIPTION FILED:

ONEIDA CO. SURVEYOR'S OFFICE

WISCONSIN GREGORY S. MAINES S-2729 EAGLE RIVER, WI 2/28/23 LAND SURVEYOR

Record Legal Description

Lot 7 of that Certified Survey Map recorded in Volume 7 of Certified Surveys, page 1924, as Map No. 1924, recorded January 13, 1997 in Document No. 465009, and being part of Government Lot 4, Section 34, Township 38.

TOGETHER WITH a 1/7 interest in Outlot 1 of Certified Survey Map recorded in Volume 7 of Certified Surveys, page 1925.

Surveyors Certificate

I hereby certify that I have surveyed the property shown hereon; that this map represents an accurate survey of said property to the best of my knowledge and belief; and that I have complied with the applicable requirements of the Wisconsin Administrative Code Section A-E 7.

Notes:

1. This survey was done without the benefit of a title commitment, there may or may not be easements of record that benefit or burden the subject property.
2. Wetlands shown hereon were derived from county topographic data and aerial imagery, they have not been delineated and are for reference only.
3. Fieldwork was completed on November 3, 2022.

Arbor Vitae, WI 54568
Phone 715.356.9485

Eagle River, WI 54521
Phone 715.479.2570

www.mainesandassociates.com

MAINES & ASSOCIATES
Land Surveyors

PREPARED FOR:

Michael & Julie Glynn

Lot 7 of C.S.M. No. 1924

Being a part of

Government Lot 4

Section 34, T 38 N, R 4 E

Town of Minocqua

Oneida County, Wisconsin

MAP #:	2022332
DRAWN BY:	CJH
DATE:	02/28/2023

SHEET 1 OF 1

B8453