B8456

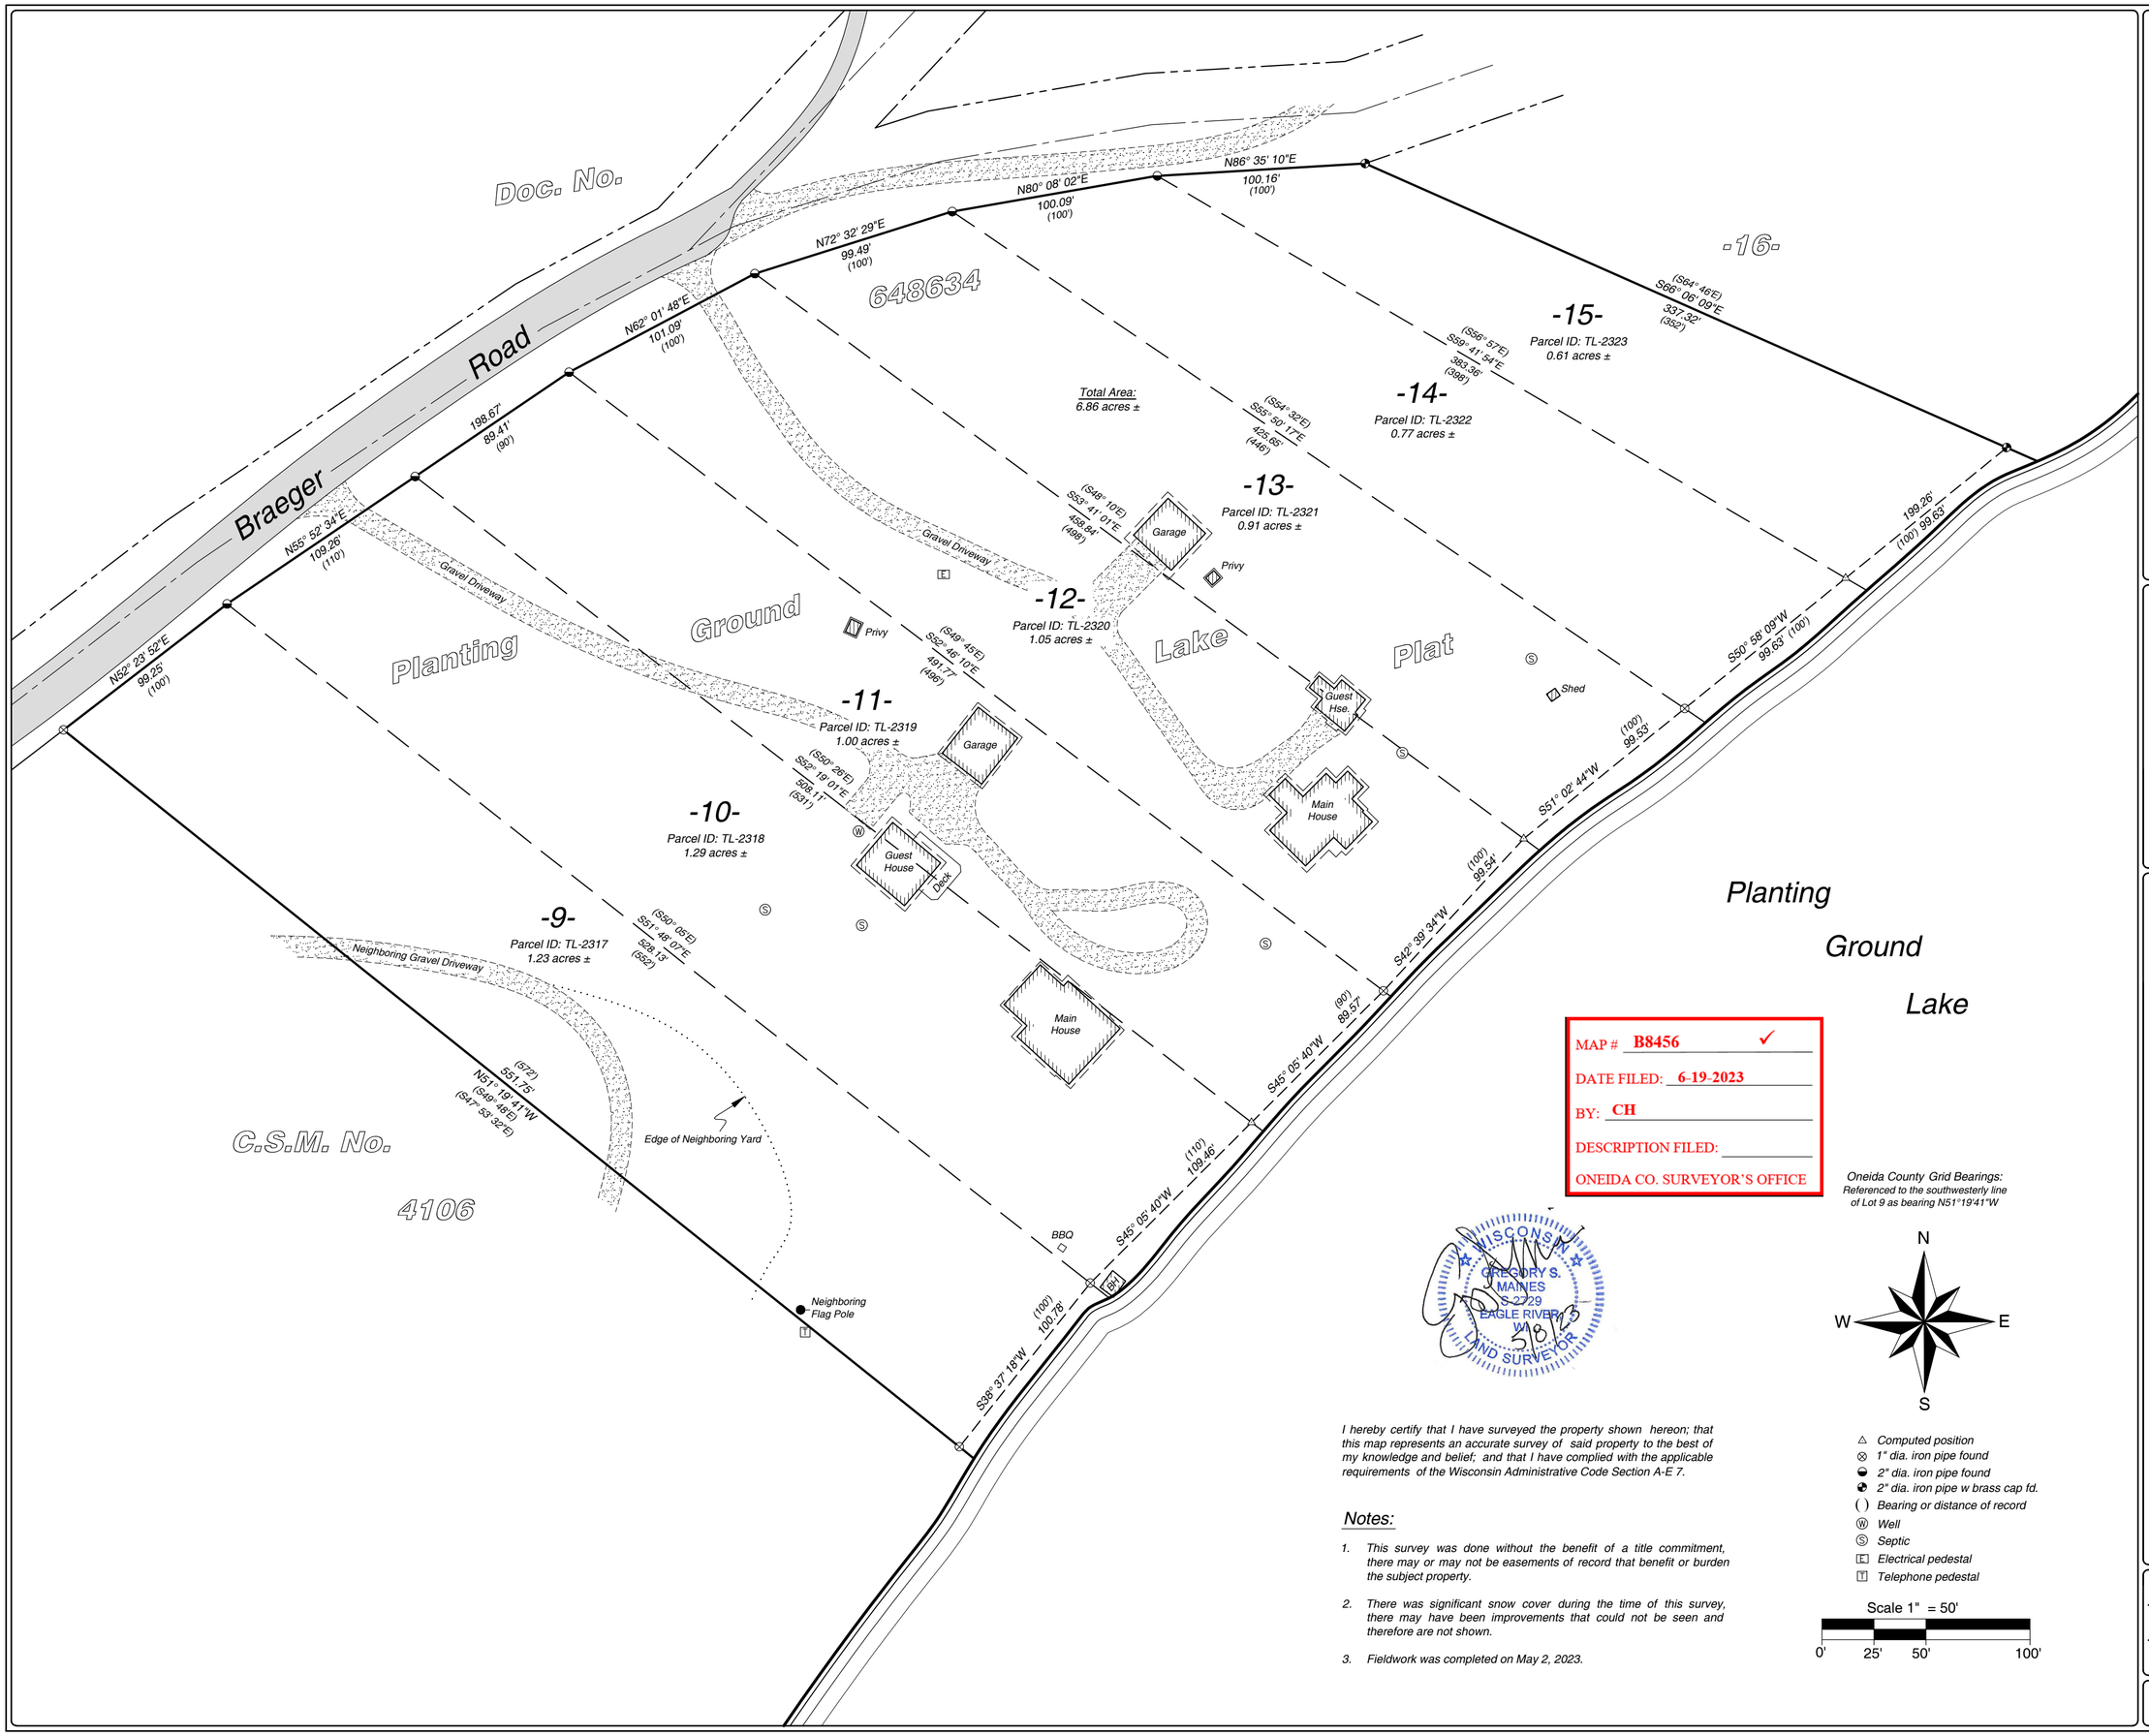

I hereby certify that I have surveyed the property shown hereon; that this map represents an accurate survey of said property to the best of my knowledge and belief; and that I have complied with the applicable requirements of the Wisconsin Administrative Code Section A-E 7.

Notes:

1. This survey was done without the benefit of a title commitment, there may or may not be easements of record that benefit or burden the subject property.
2. There was significant snow cover during the time of this survey, there may have been improvements that could not be seen and therefore are not shown.
3. Fieldwork was completed on May 2, 2023.

Arbor Vitae, WI 54568
Phone 715.356.9485
Eagle River, WI 54521
Phone 715.479.2570
www.mainesandassociates.com
MAINES & ASSOCIATES
Land Surveyors

PREPARED FOR:

Deanna B. Braeger
Marital Trust

Lots 9-15 of Planting Ground Lake Plat
Recorded in Vol. 5 Plats, Pg. 36
Being part of Government Lot 6
Section 30, T 39 N, R 11 E
Town of Three Lakes
Oneida County, Wisconsin

MAP #:	2023085
DRAWN BY:	LWV
DATE:	05/08/2023

SHEET 1 OF 1

B8456