B8529

PART OF THE SW-SE ¼, SEC. 16, T. 37 N., R. 7 E., TOWN OF CASSIAN, ONEIDA COUNTY, WI.

MAP # B8529
DATE FILED 9-23-2024
BY CH
DESCRIPTION FILED
ONEIDA CO. SURVEYOR'S OFFICE

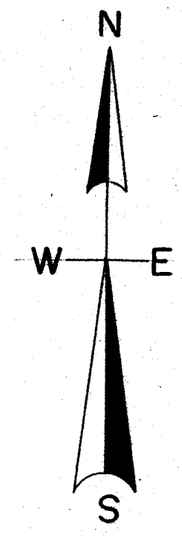

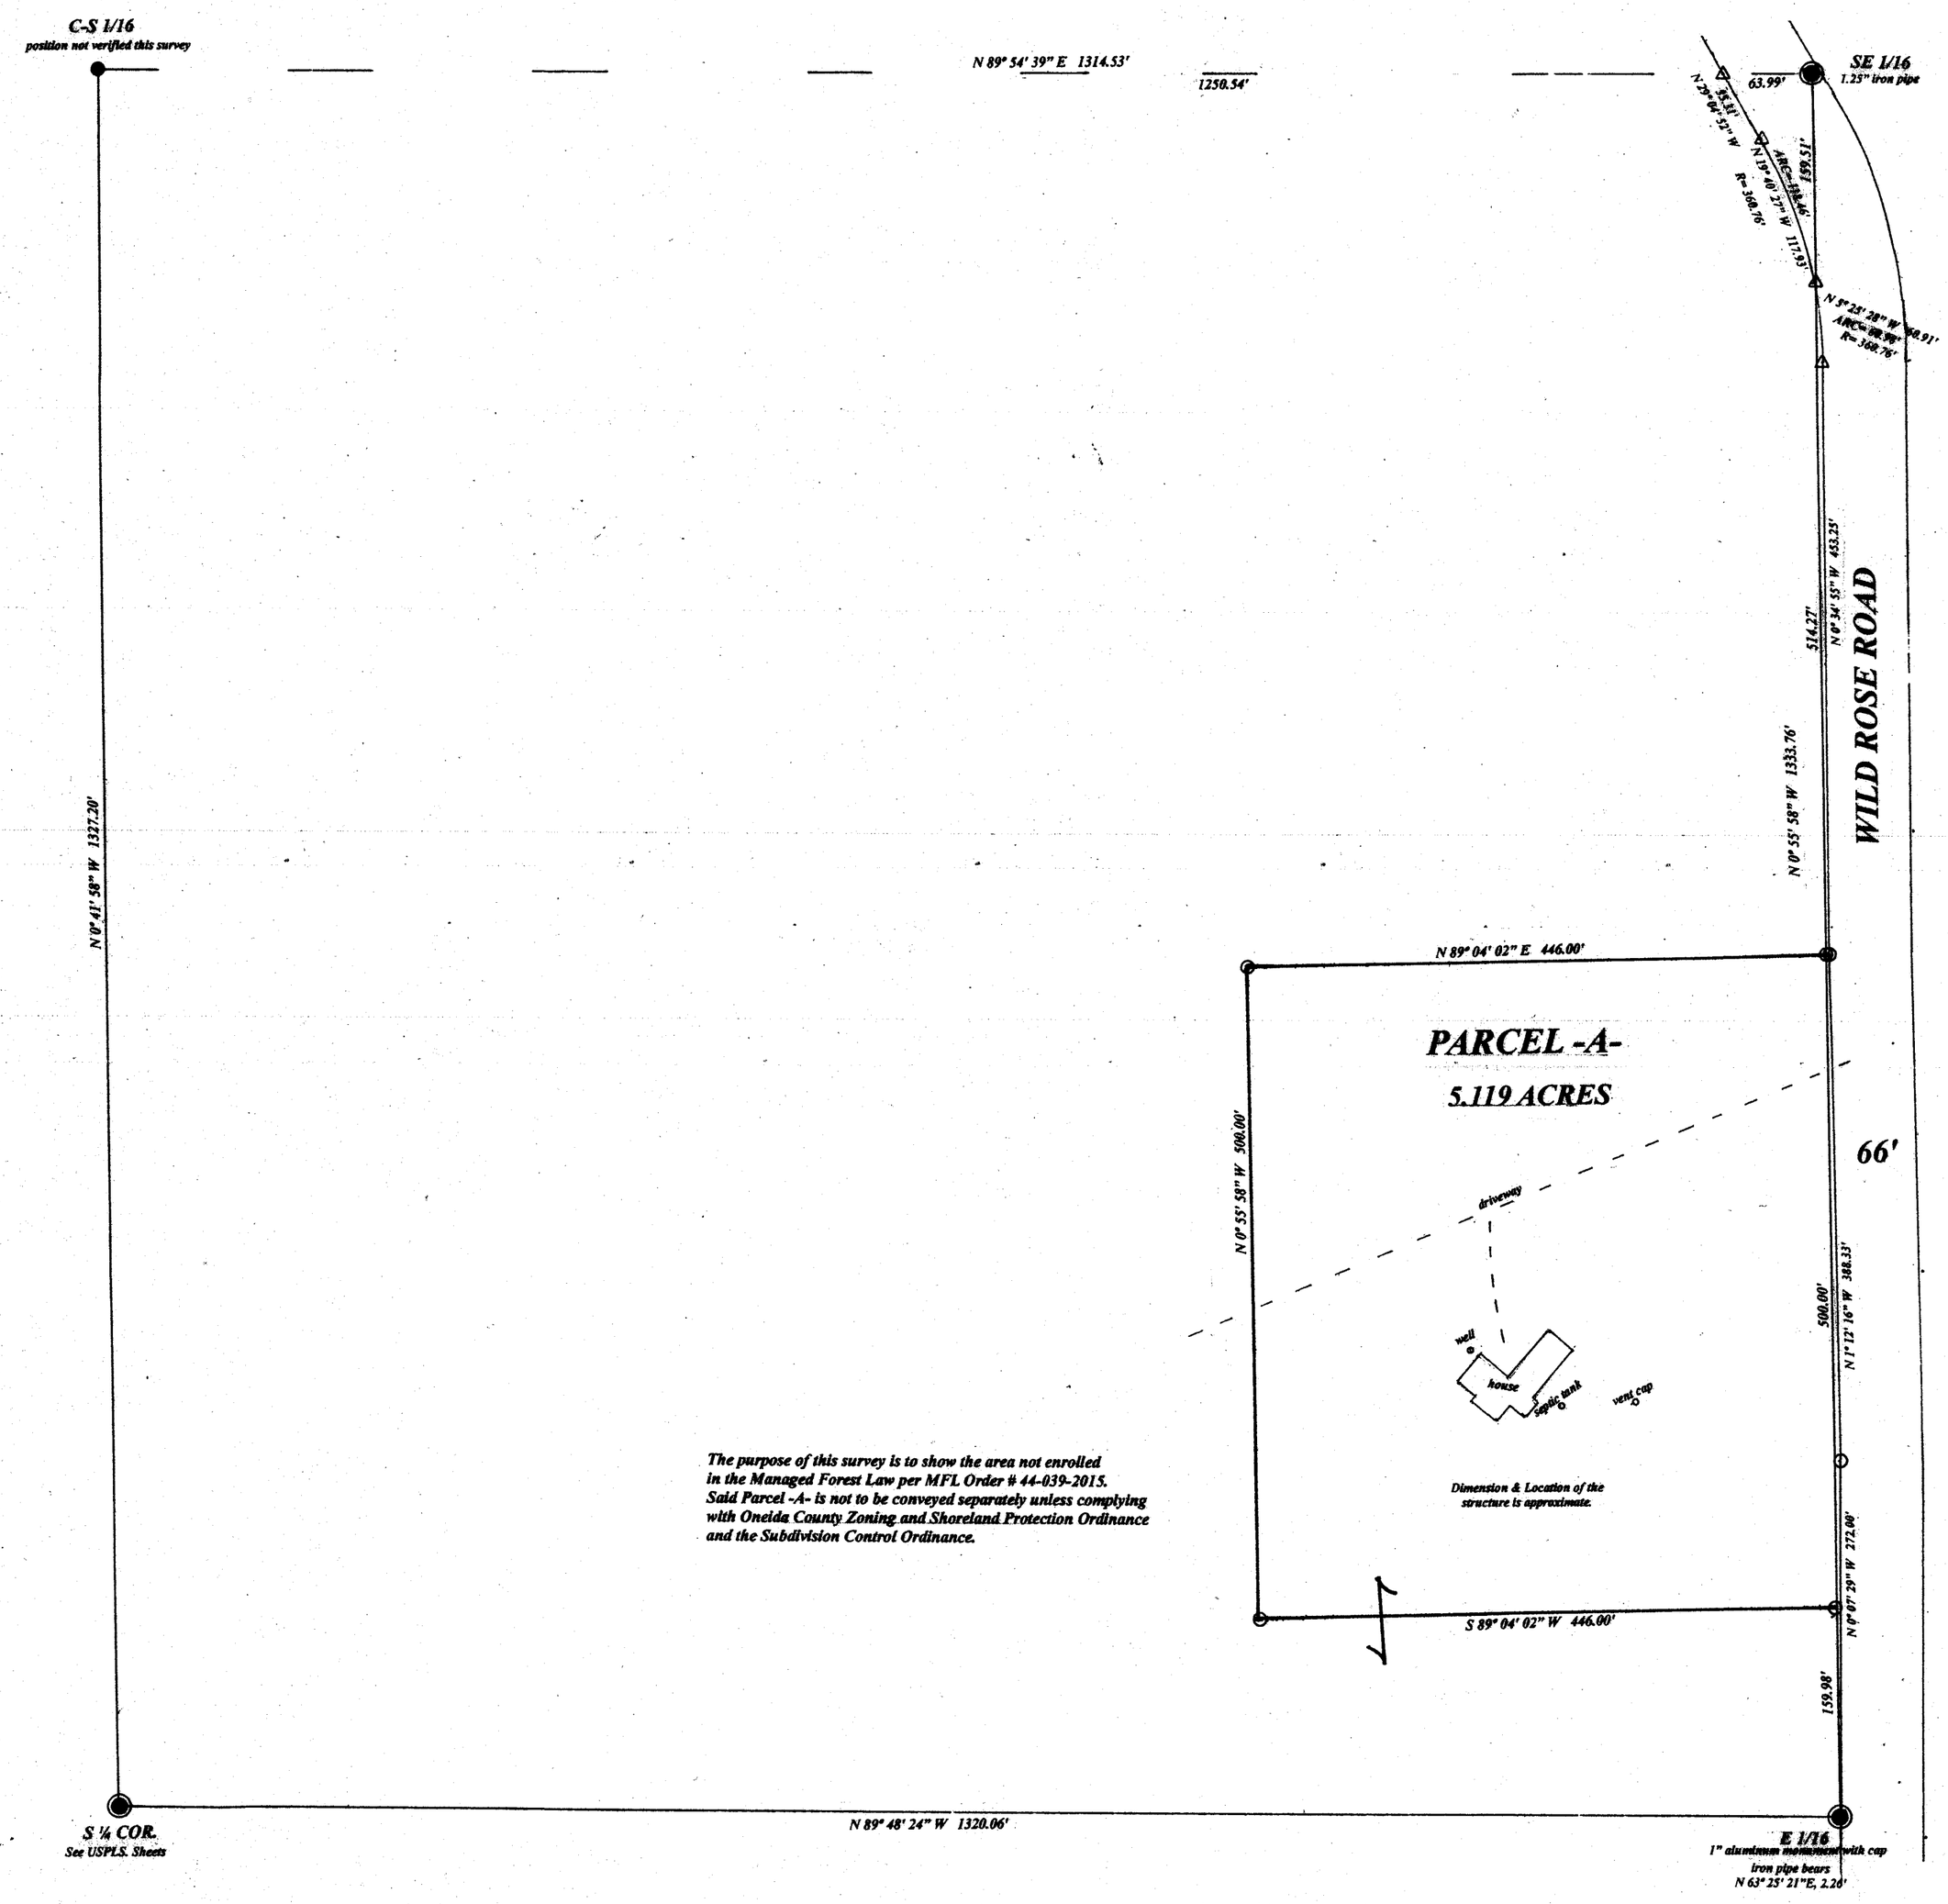

The purpose of this survey is to show the area not enrolled in the Managed Forest Law per MFL Order # 44-039-2015. Said Parcel -A- is not to be conveyed separately unless complying with Oneida County Zoning and Shoreland Protection Ordinance and the Subdivision Control Ordinance.

Dimension & Location of the structure is approximate.

LEGEND

- subdivisional monument of record
- found 1.25" iron pipe od.
- set 1" iron pipe od.
- computed position

SCALE
1" = 100'
0 50 100 200

Exempt from Planning and Zoning Review.
Scott Ridenbach 9/19/24
Signature Date

I, Todd Loftus, Professional Land Surveyor, hereby certify, that I have surveyed the property shown hereon. That this map represents an accurate survey of said property to the best of my knowledge & belief. That I have performed this survey by order of Jeff Kroening and that I have complied with the applicable requirements of the Wisconsin Administrative Code A.E.7.

DATE Sept 16, 2024

WISCONSIN TODD J. LOFTUS S-1523 RHINELANDER, WIS. LAND SURVEYOR

Survey for Jeff Kroening
4603 Wild Rose Road
Harshaw, WI. 54529

LOFTUS SURVEYING
5437 RIVERVIEW DRIVE
RHINELANDER, WI. 54501
TEL/FAX 715-369-1142
hodag28@hotmail.com

4029B8

B8529