B8566

MAP # B8566

DATE FILED: 3-4-2025

BY: CH

DESCRIPTION FILED:

ONEIDA CO. SURVEYOR'S OFFICE

B8566

Oneida County Grid

N W E S

- 1-1/4" dia. iron pipe found
- 2" dia. iron pipe found
- ( ) Bearing or distance of record
- A/C Air Conditioner
- E Electric meter
- S Septic
- T Telephone pedestal
- Utility pole
- W Well

Scale 1" = 30'

0' 15' 30' 60'

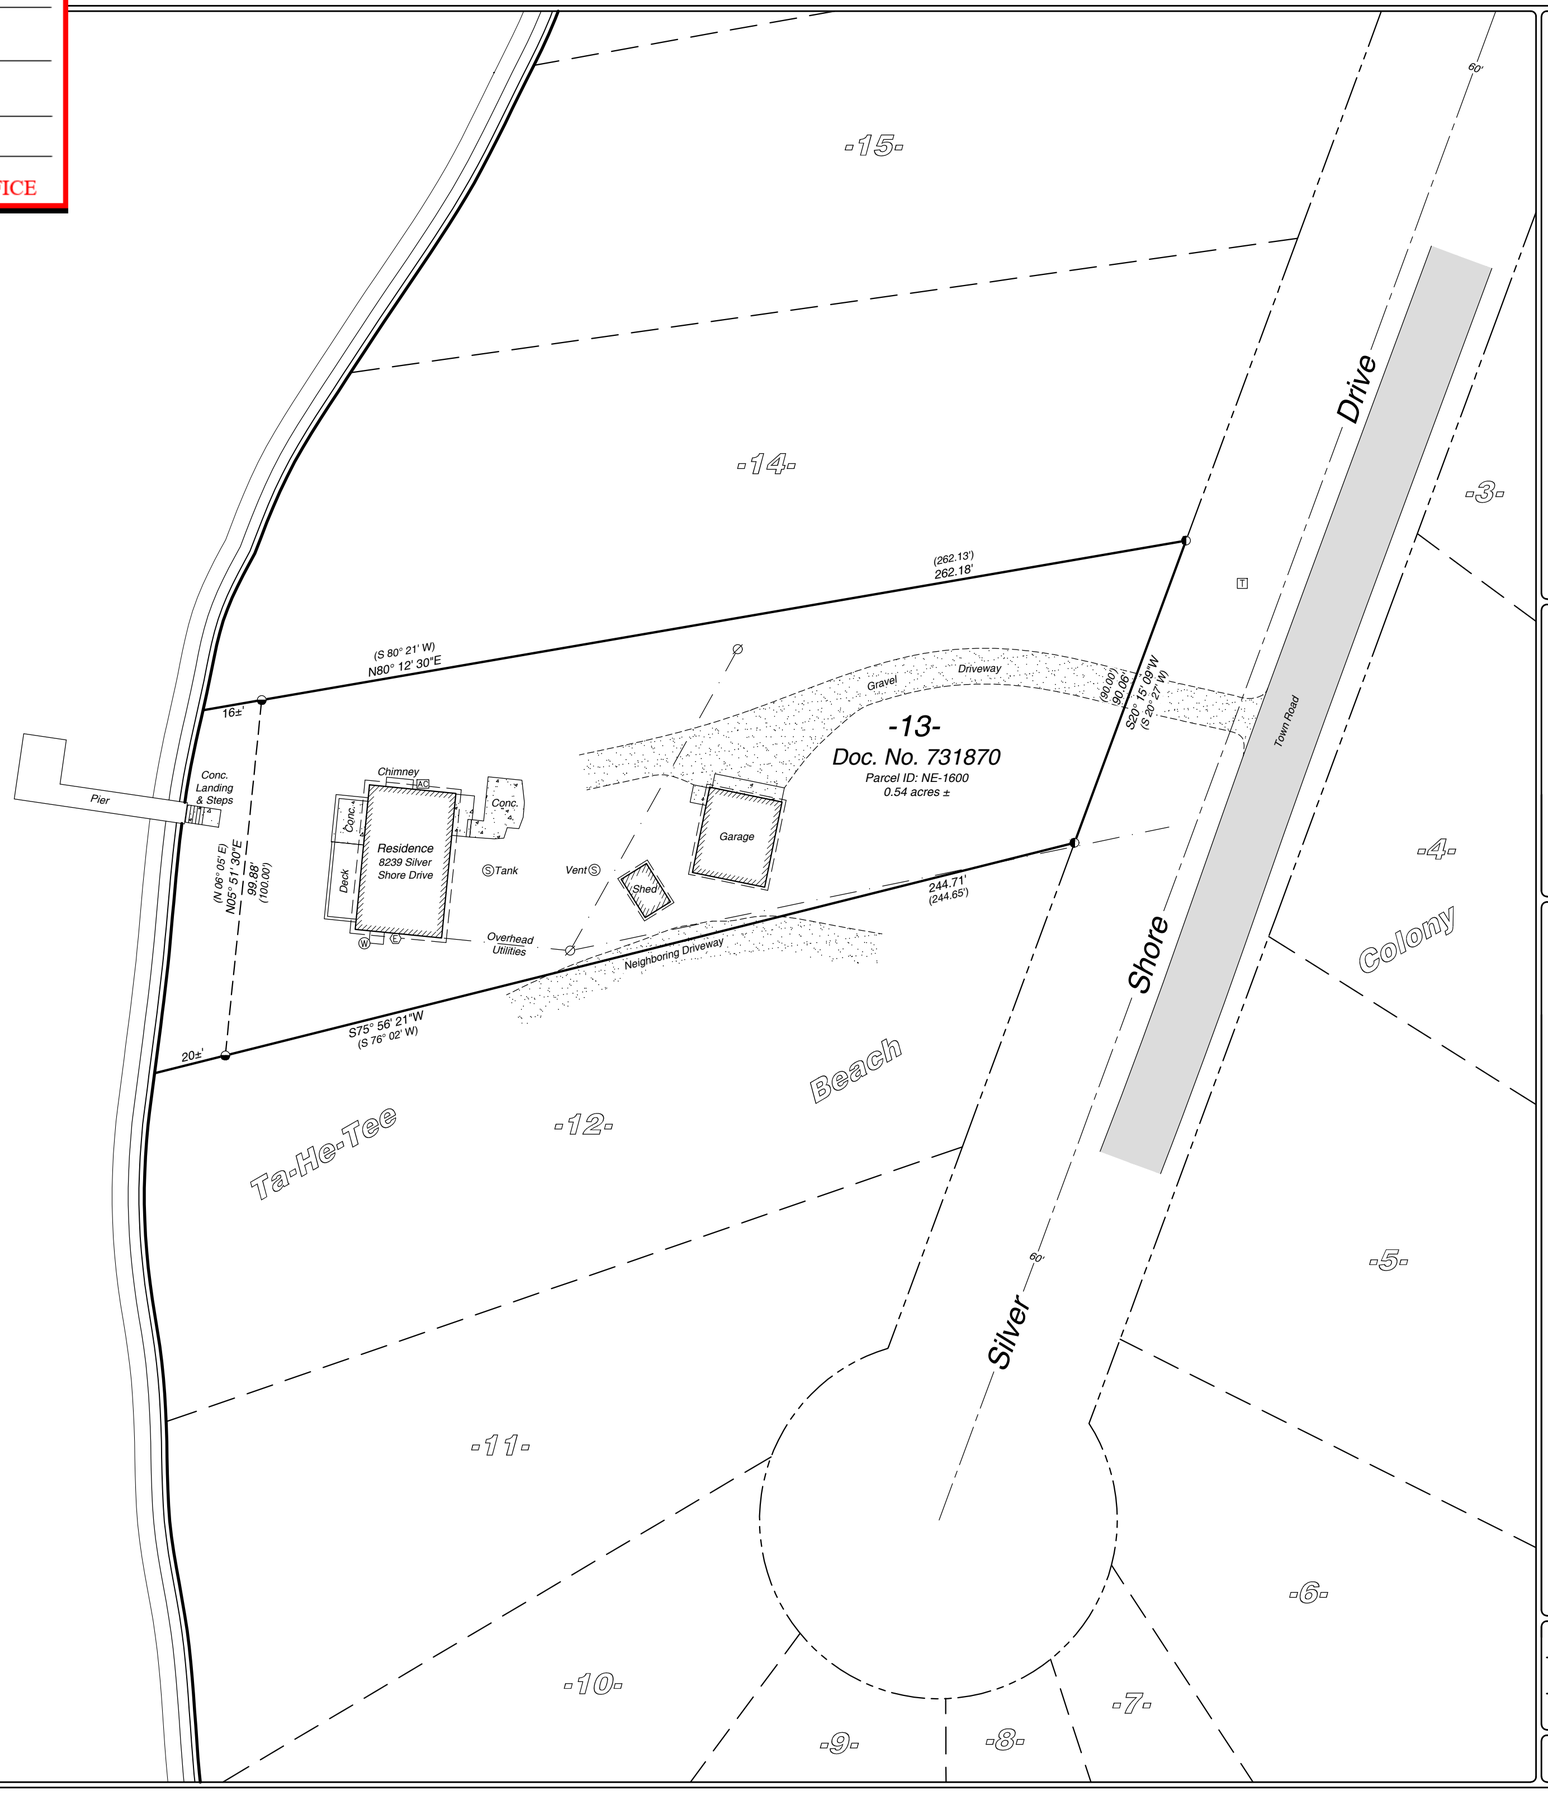

WISCONSIN GREGORY S. MAINES S-2729 EAGLE RIVER WI 2-4-25 LAND SURVEYOR

Surveyors Certificate

I hereby certify that I have surveyed the property shown hereon; that this map represents an accurate survey of said property to the best of my knowledge and belief; and that I have complied with the applicable requirements of the Wisconsin Administrative Code Section A-E 7.

Notes:

1. This survey was done without the benefit of a title commitment, there may or may not be easements of record that benefit or burden the subject property.
2. Fieldwork was completed on November 22, 2024.

Arbor Vitae, WI 54568
Phone 715.356.9485

Eagle River, WI 54521
Phone 715.479.2570

www.mainesandassociates.com

MAINES & ASSOCIATES
Land Surveyors

PREPARED FOR:

Margaret A. Keehn

Lot 13 of Ta-He-Tee Beach Colony Plat

Recorded in Volume 8 Plats on Page's 49-50

Being part of Government Lot 3

Section 13, T 39 N, R 8 E

Town of Newbold

Oneida County, Wisconsin

MAP #:	2024353
DRAWN BY:	CJH
DATE:	02/04/2025

SHEET 1 OF 1

B8566

B8566