

B8673

MAP # B8673


DATE FILED: 8-13-2026

BY: CH

DESCRIPTION FILED:

ONEIDA CO. SURVEYOR'S OFFICE

B8673

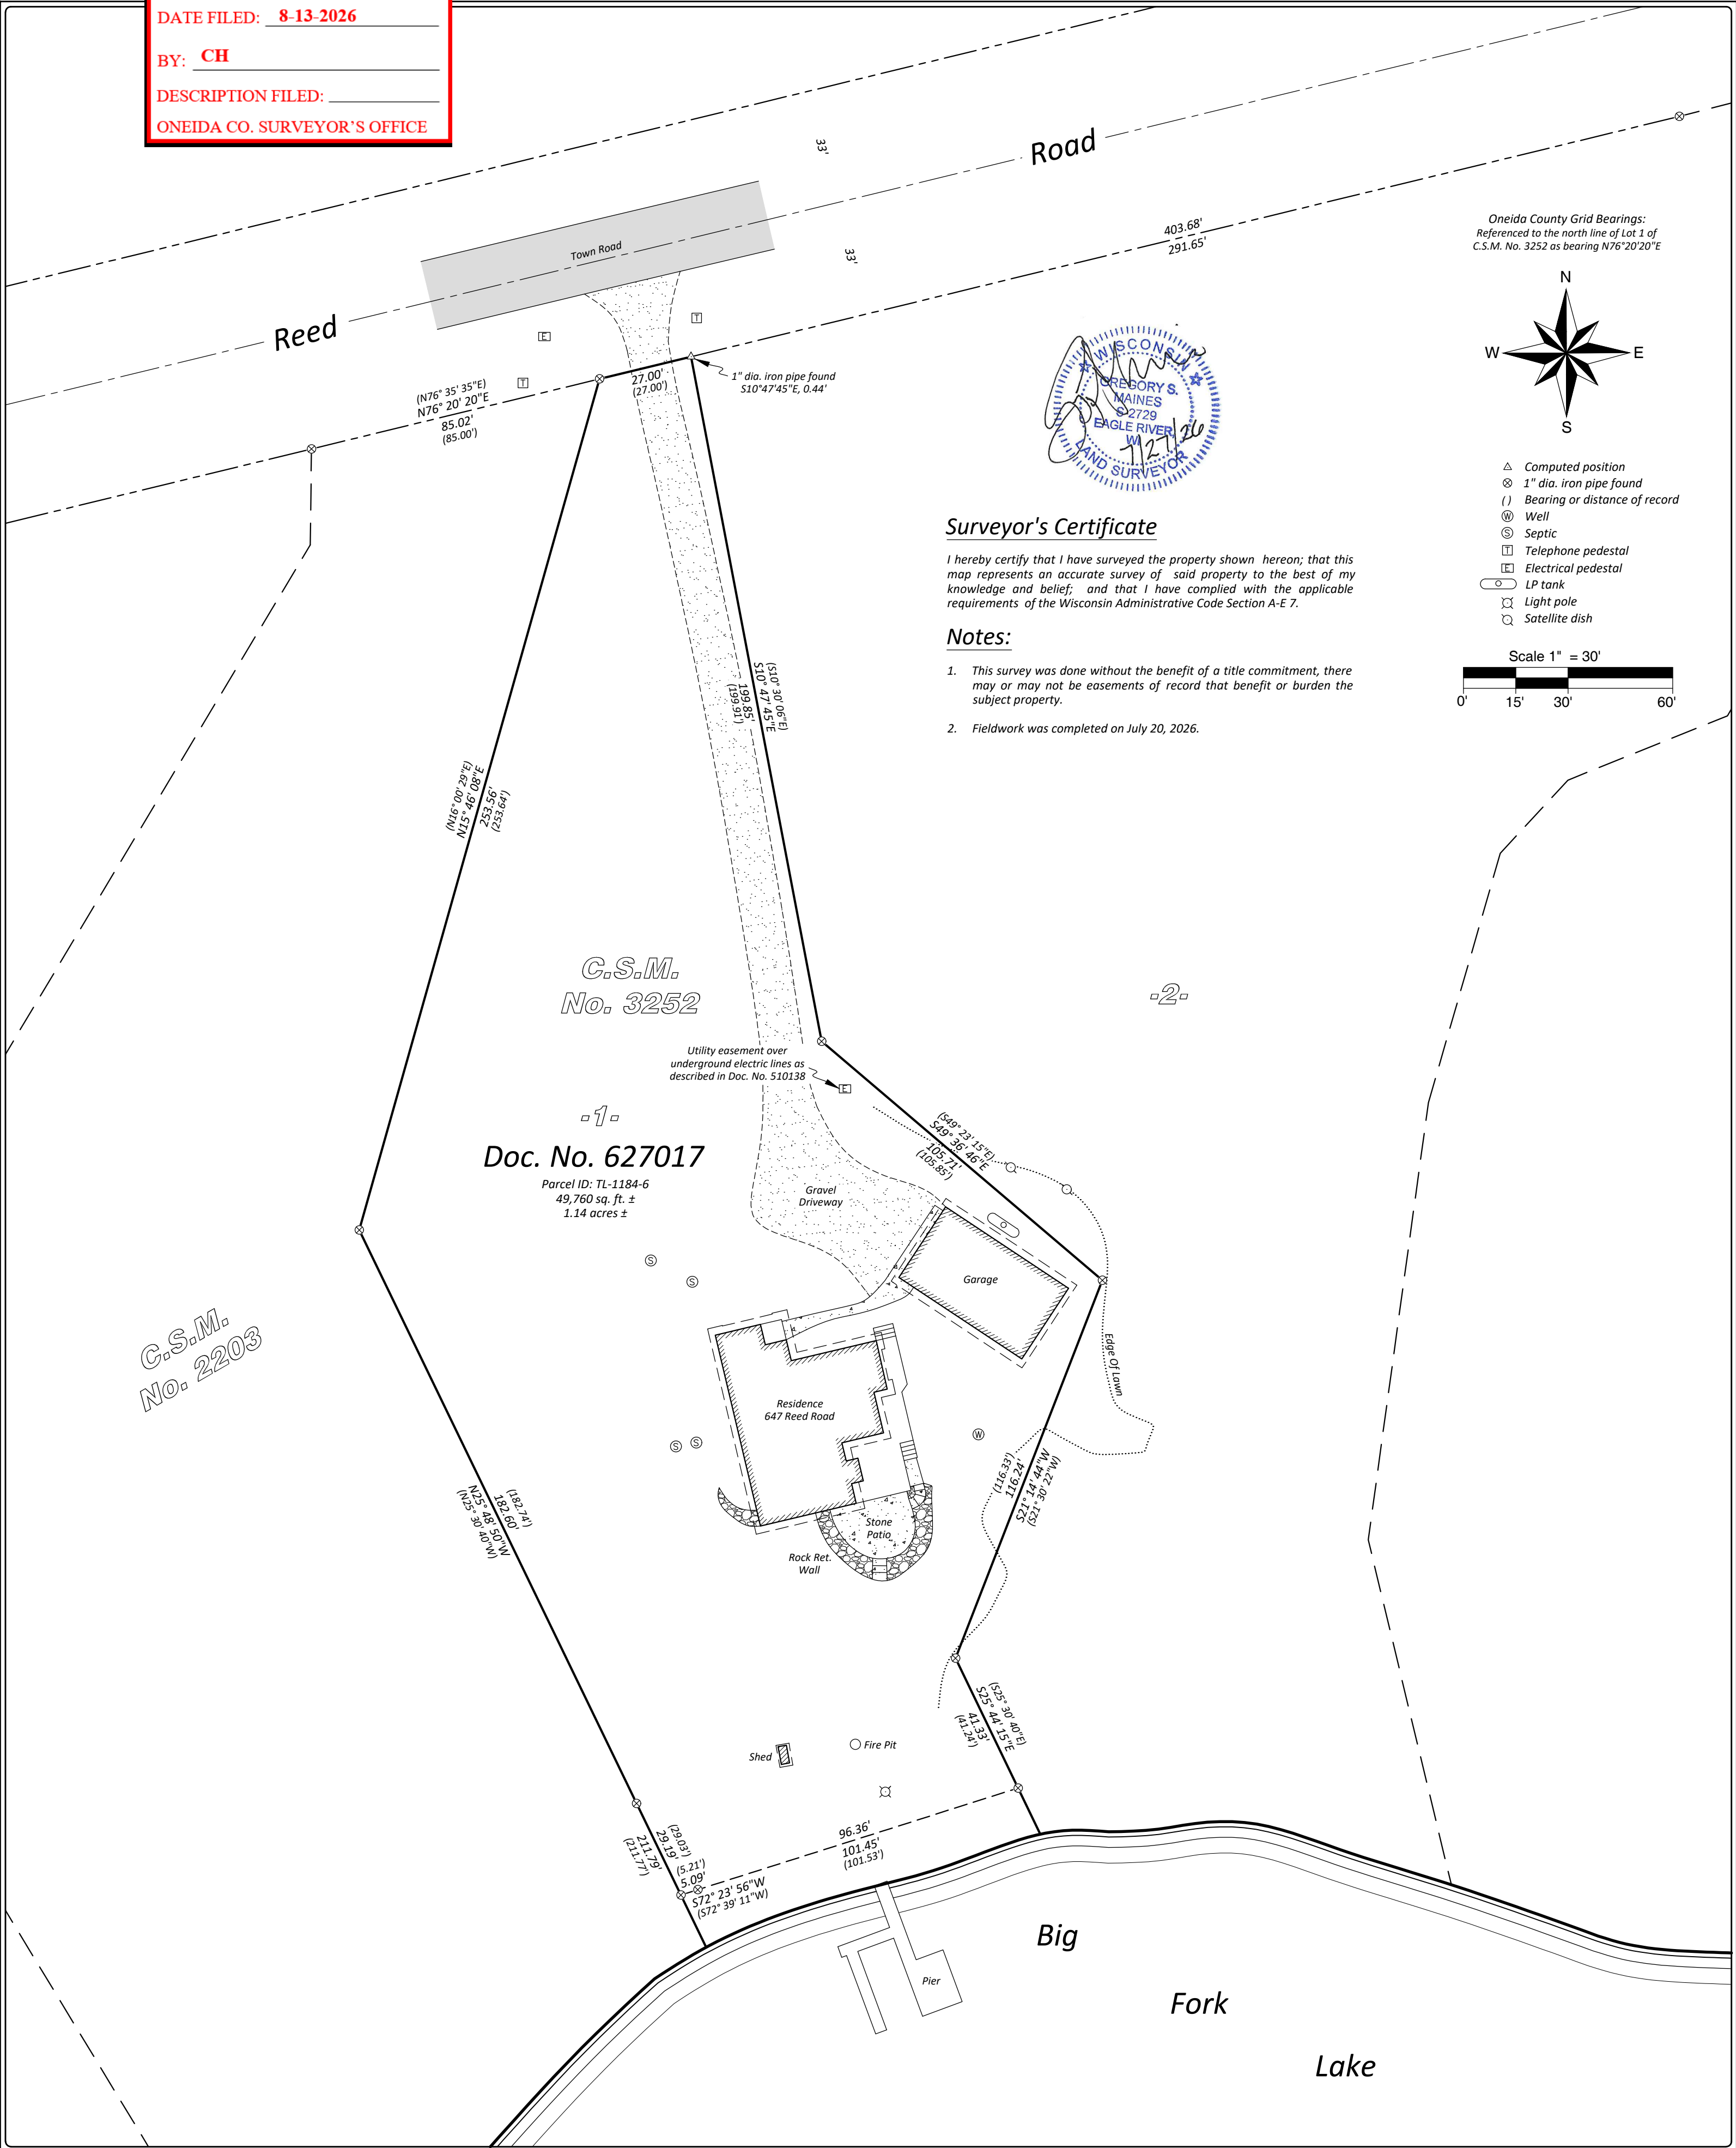

Surveyor's Certificate

I hereby certify that I have surveyed the property shown hereon; that this map represents an accurate survey of said property to the best of my knowledge and belief; and that I have complied with the applicable requirements of the Wisconsin Administrative Code Section A-E 7.

Notes:

- This survey was done without the benefit of a title commitment, there may or may not be easements of record that benefit or burden the subject property.
- Fieldwork was completed on July 20, 2026.

Oneida County Grid Bearings:
Referenced to the north line of Lot 1 of
C.S.M. No. 3252 as bearing N76°20'20"E

- △ Computed position
- ⊗ 1" dia. iron pipe found
- () Bearing or distance of record
- ⊕ Well
- ⊙ Septic
- ⊞ Telephone pedestal
- ⊞ Electrical pedestal
- ⊙ LP tank
- ⊙ Light pole
- ⊙ Satellite dish

Scale 1" = 30'

MAP # 2026207

DRAWN BY: BAN

DATE: 07/27/2026

SHEET 1 OF 1

Lot 1 of C.S.M. No. 3252
Being part of Government Lot 1
Section 22, T 39 N, R 11 E
Town of Three Lakes
Oneida County, Wisconsin

PREPARED FOR:

Jeffrey Young and
Patricia Young

MAINES & ASSOCIATES

Land Surveyors

Arbor Vitae, WI 54568
Phone 715.356.9485

Eagle River, WI 54521
Phone 715.479.2570

www.mainesandassociates.com

B8673