


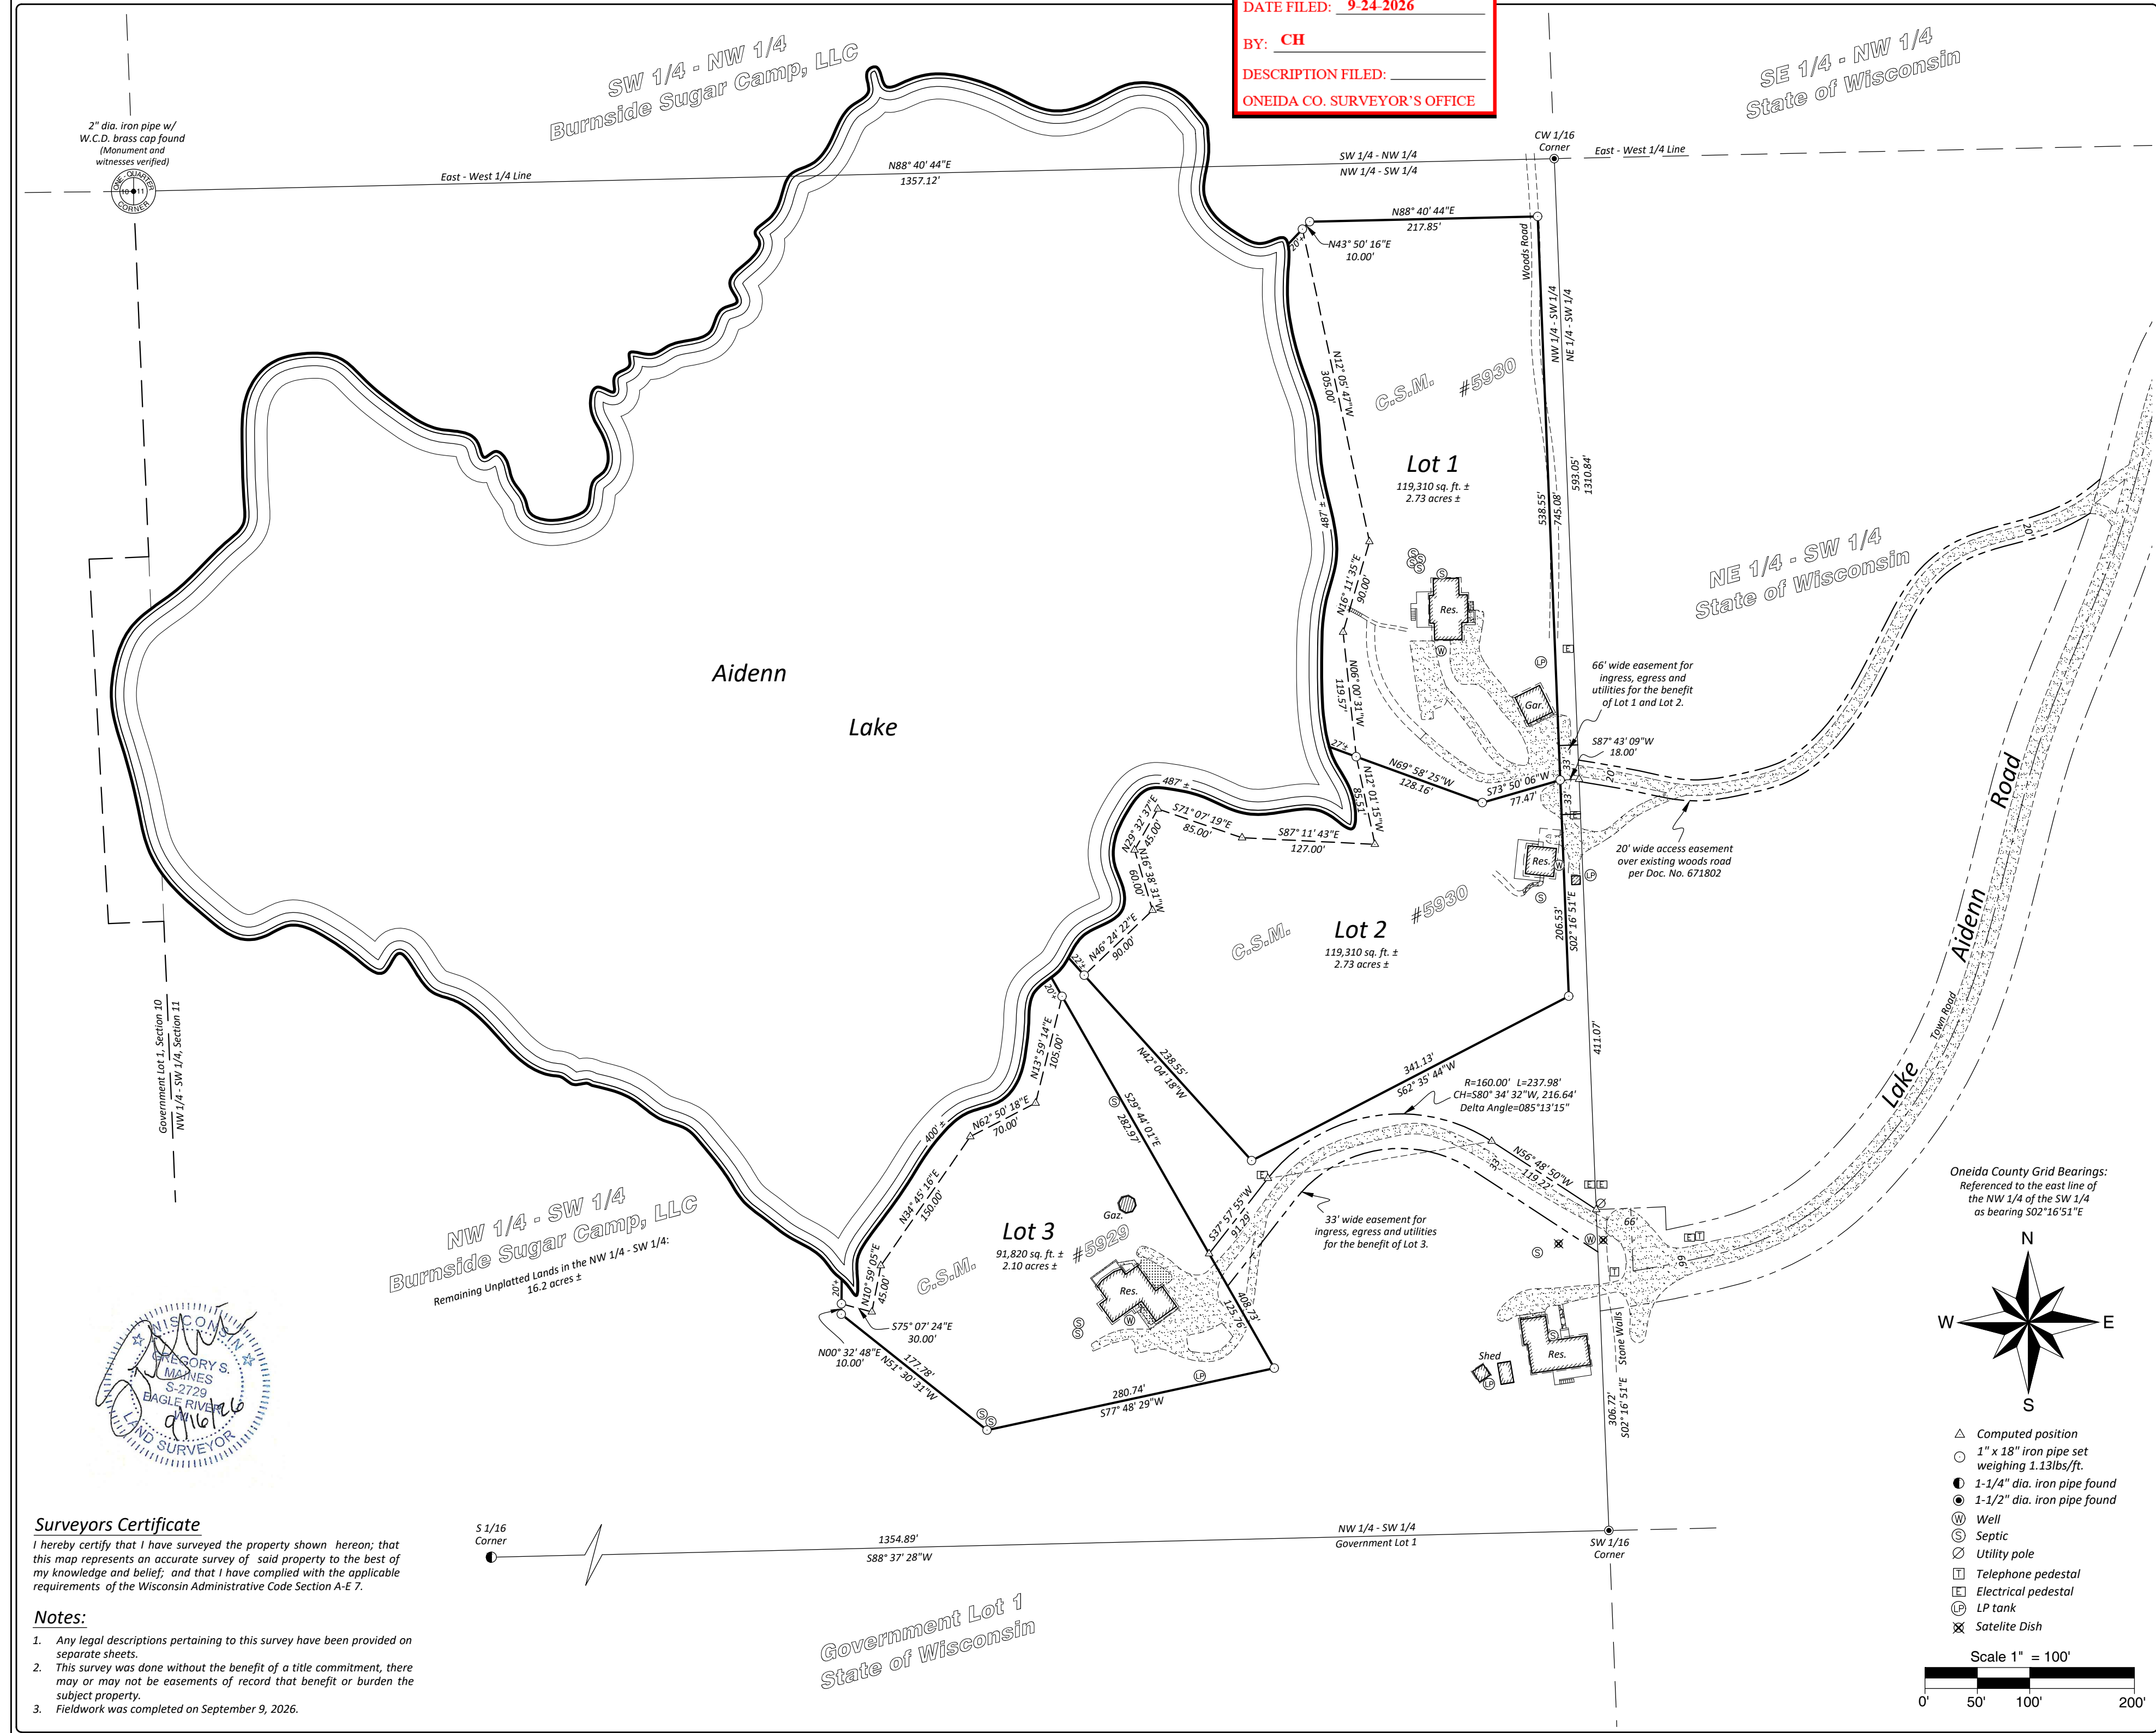

MAP # **B8681**
DATE FILED: **9-24-2026**
BY: **CH**
DESCRIPTION FILED:
ONEIDA CO. SURVEYOR'S OFFICE

Arbor Vitae, WI 54568
Phone 715.356.9485

Eagle River, WI 54521
Phone 715.479.2570

www.mainesandassociates.com

MAINES & ASSOCIATES
Land Surveyors

PREPARED FOR:

Burnside Sugar Camp, LLC

All of Lots 1 and 2 of C.S.M. No. 5930,
and all of Lot 3 of C.S.M. No. 5929,
Being part of the NW 1/4 of the SW 1/4
Section 11, T 39 N, R 9 E
Town of Sugar Camp
Oneida County, Wisconsin

MAP #: **2025215-1**
DRAWN BY: **LWV**
DATE: **09/16/2026**

SHEET 1 OF 1