


MAP # **B8685**

DATE FILED: **10-2-2026**


BY: **CH**

DESCRIPTION FILED: _____



ONEIDA CO. SURVEYOR'S OFFICE

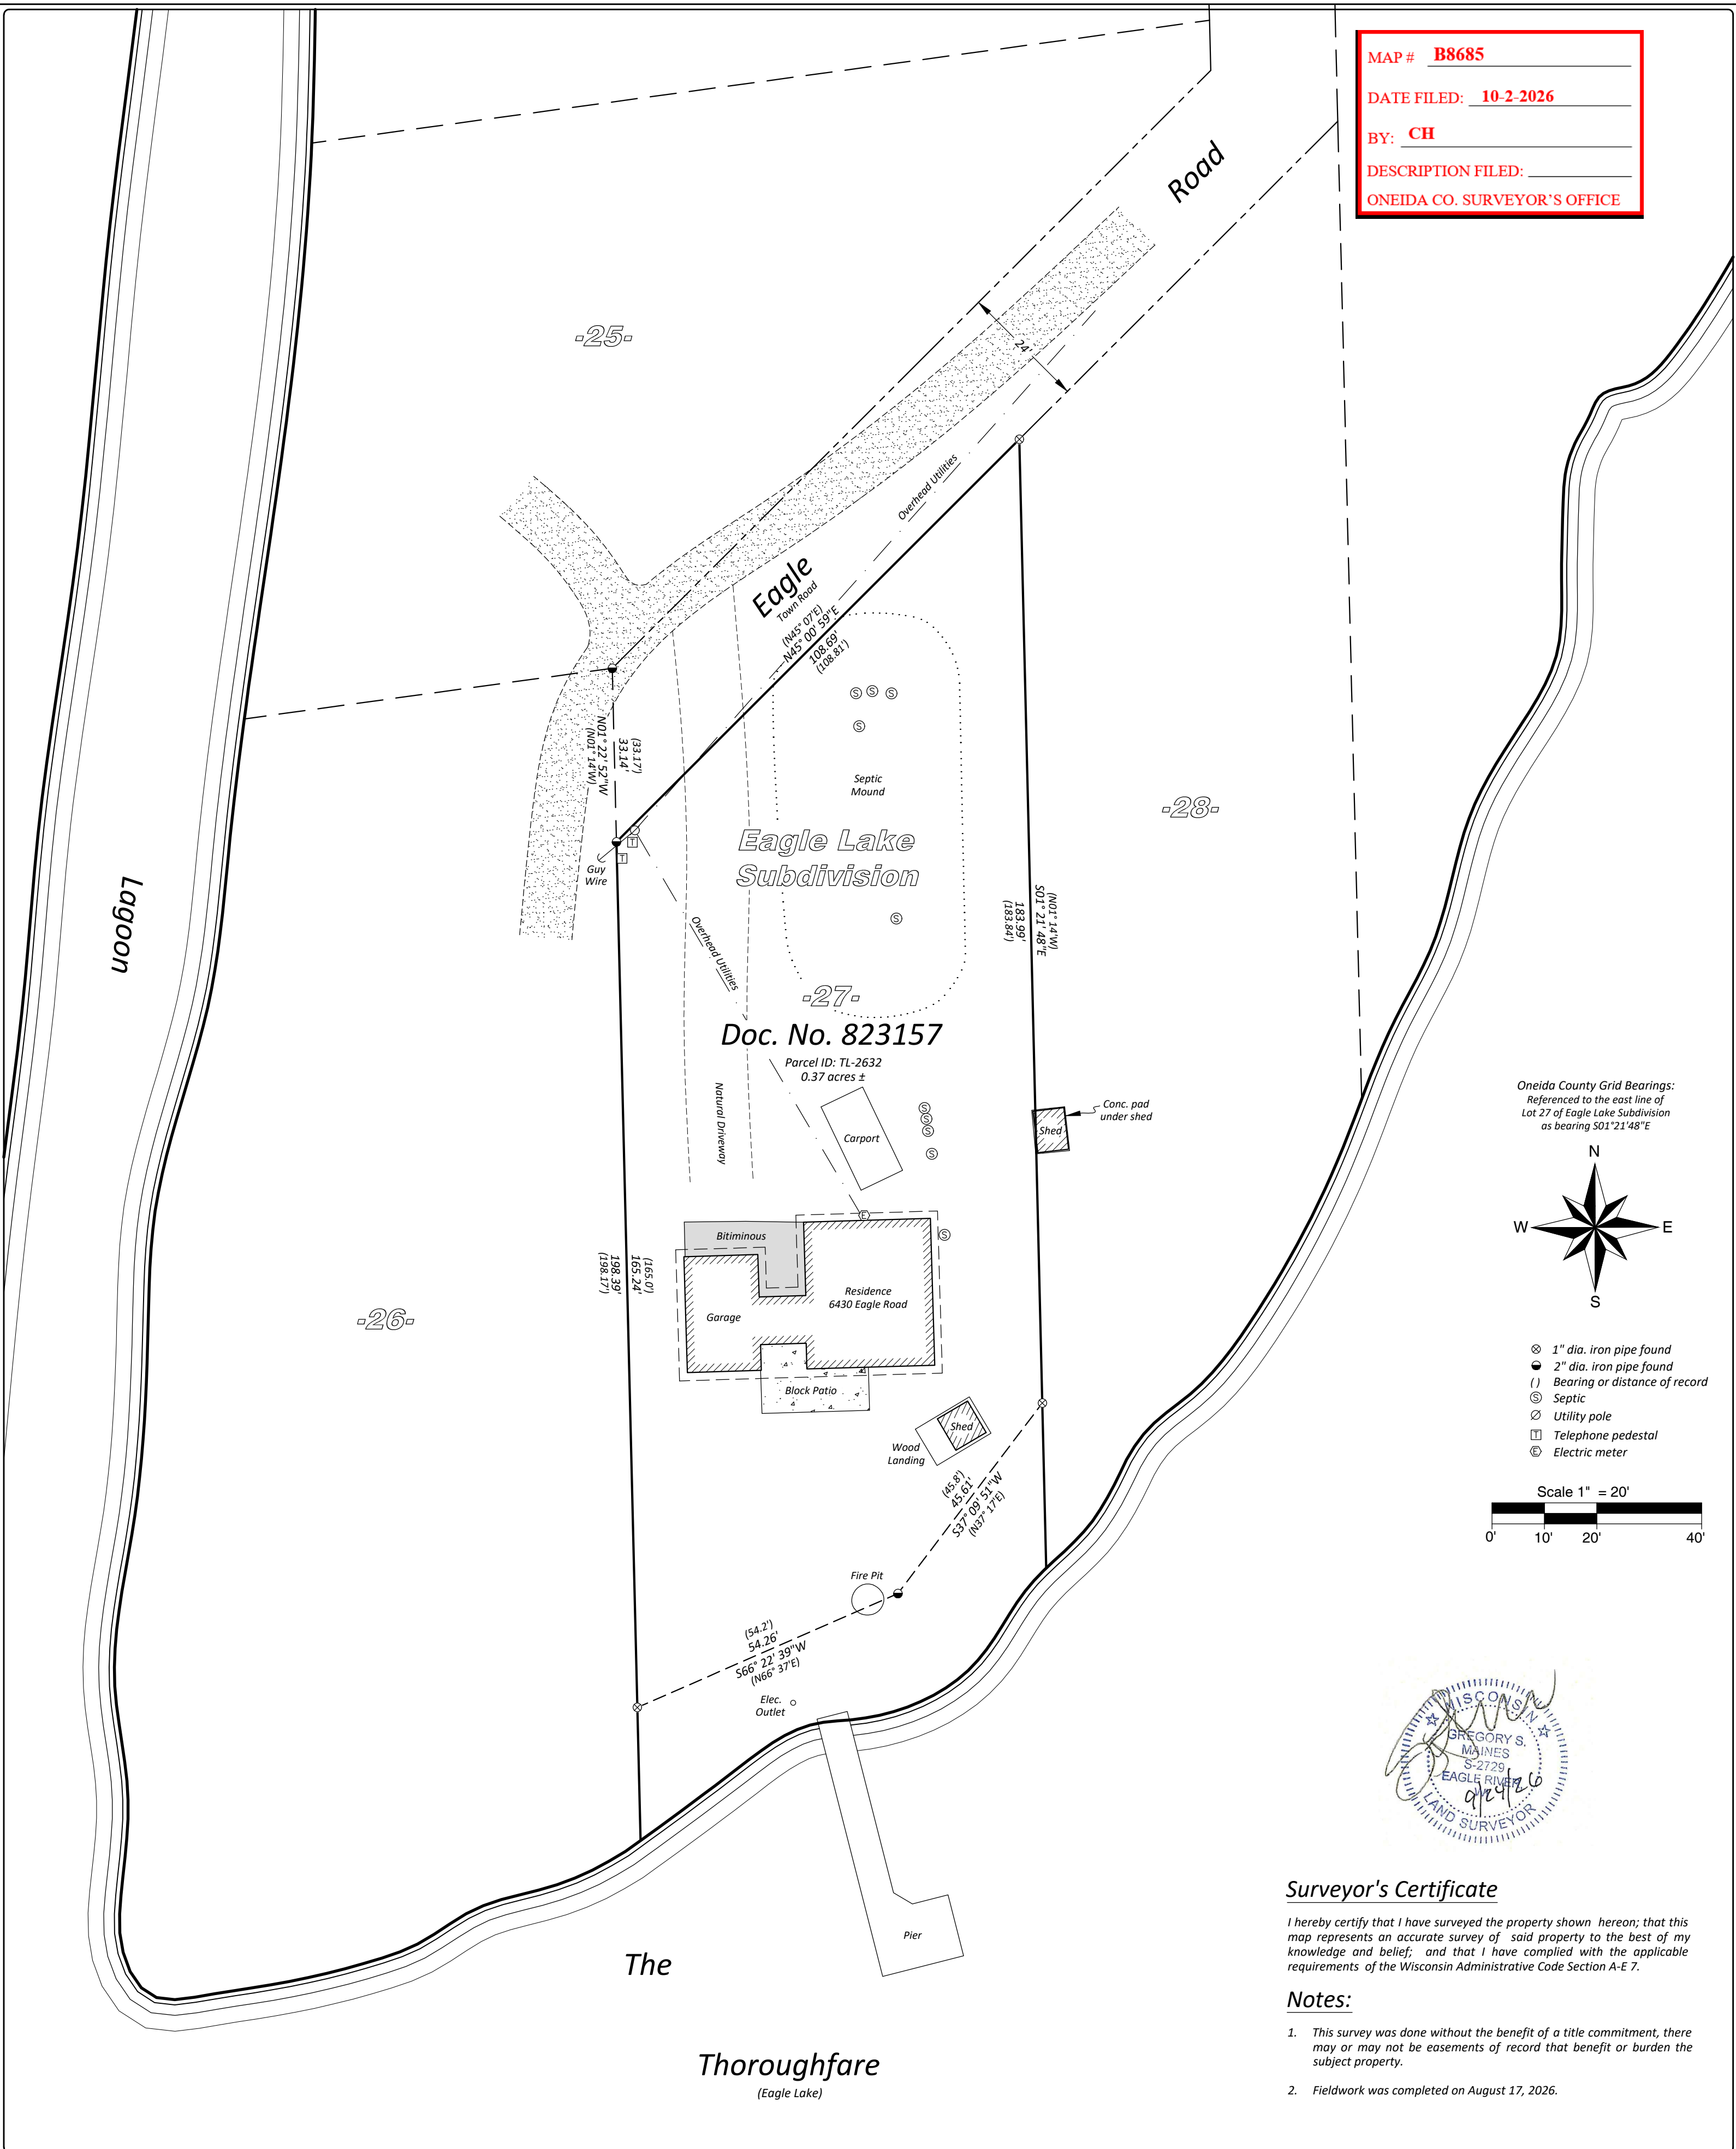

Oneida County Grid Bearings:
Referenced to the east line of
Lot 27 of Eagle Lake Subdivision
as bearing S01°21'48"E

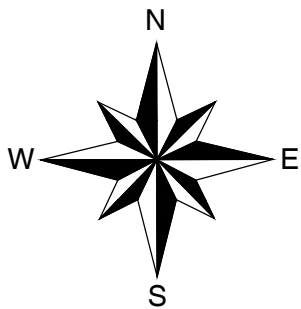

- ⊗ 1" dia. iron pipe found
- 2" dia. iron pipe found
- () Bearing or distance of record
- ⊙ Septic
- ⊘ Utility pole
- ⊞ Telephone pedestal
- ⊕ Electric meter

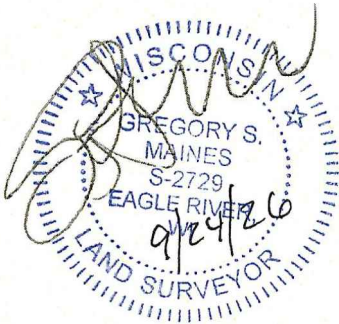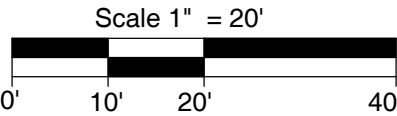

Surveyor's Certificate

I hereby certify that I have surveyed the property shown hereon; that this map represents an accurate survey of said property to the best of my knowledge and belief; and that I have complied with the applicable requirements of the Wisconsin Administrative Code Section A-E 7.

Notes:

- This survey was done without the benefit of a title commitment, there may or may not be easements of record that benefit or burden the subject property.
- Fieldwork was completed on August 17, 2026.

MAP #: 2026261

DRAWN BY: BAN

DATE: 09/24/2026

SHEET 1 OF 1

Lot 27 of Eagle Lake Subdivision,
Volume 8 Plats, Page 26
Being part of Government Lot 5
Section 15, T 38 N, R 11 E
Town of Three Lakes
Oneida County, Wisconsin

PREPARED FOR:

Anthony J. Niebuhr,
Jessica L. Niebuhr and
Kimberly K. Hummer



Arbor Vitae, WI 54568
Phone 715.356.9485

Eagle River, WI 54521
Phone 715.479.2570

www.mainesandassociates.com