MAP # C1234
DATE FILED MAY 15 1996
BY
DESCRIPTION FILED
ONEIDA CO. SURVEYOR'S OFFICE

JOHNSON CREEK SHACK CLUB

Part of

SECTIONS 26,27,28,33,34 & 35

T37N, R6E

Cassian Township
Oneida County, Wisconsin

SURVEYOR'S CERTIFICATE

I, James D. Rein, Registered Land Surveyor No. S-1234, hereby certify that I have surveyed the property shown hereon; that this map represents an accurate survey of said property to the best of my knowledge and belief; that I have performed this survey by order of Ronald Lee; and that I have complied with the requirements of Wisconsin Administrative Code A-E 7.

WISCONSIN — JAMES D. REIN — S-1234 — MINOCQUA, WI — LAND SURVEYOR

WILDERNESS SURVEYING, INC.

Registered Land Surveyor # S-1234
Dated this 29th day of March, 1996

Bearings Grid, based on Oneida County Coordinate System.

SCALE 1" = 800'
0' 400' 800' 1600'

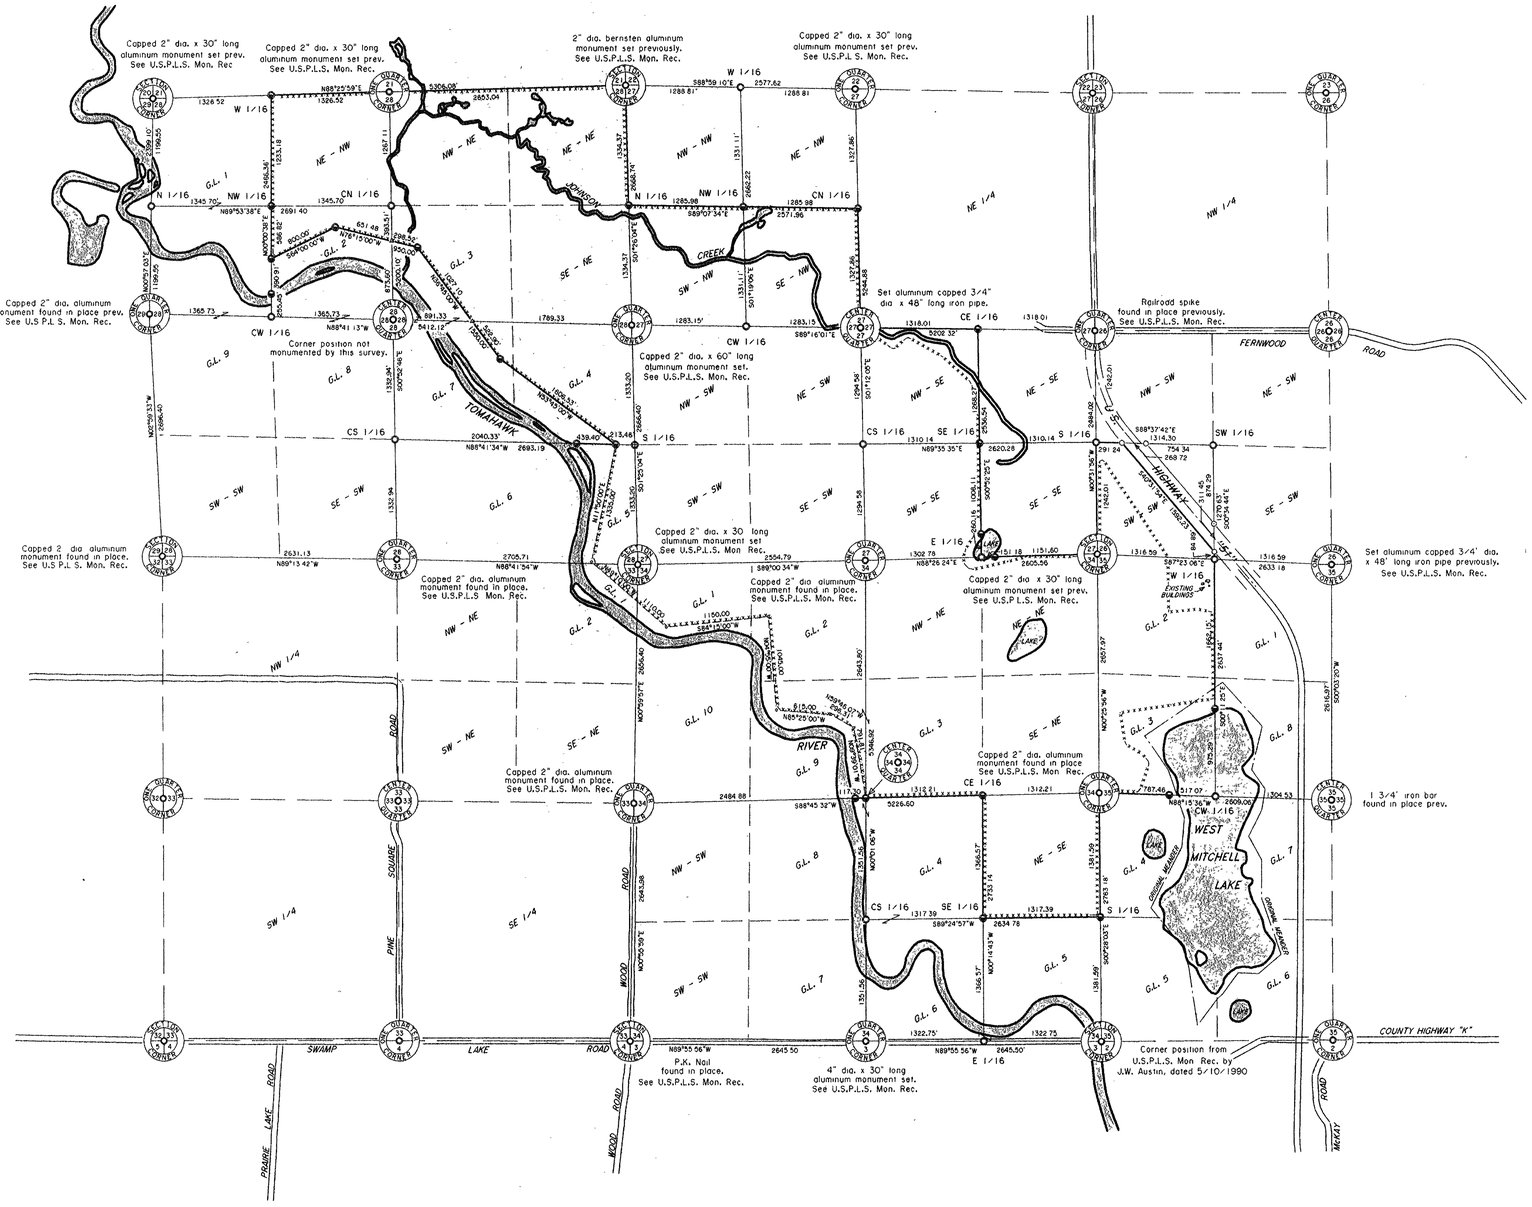

LEGEND

- ⊕ = 3/4" dia. iron pipe found in place.
- ◒ = Aluminum capped 3/4" dia. x 48" long iron pipe set
- ○ = Aluminum capped 3/4" dia. x 48" long iron pipe set previously.
- △ 8 ○ = Corner position not monumented by this survey.
- ○ = 3/4" dia. x 24" long iron pipe set previously.
- ○ = Iron pipe set, 3/4" dia. x 24' long.
- xxxx = Game farm fence.

Other corner monuments are as noted.

NOTE

The boundaries of creeks, rivers, lakes and roads shown hereon are based upon Oneida County Land Information digital data obtained from photographic imagery taken May 9th, 1989.

See Map No. 92-24, dated May 19th, 1992 and Map No. 92-67 dated August 14th, 1992, by Wilderness, Inc. for previous survey data.

Total area of parcel surveyed = ± 927 Acres

Total area fenced = ± 850 Acres

C1234

Map No. 95-178
File No. 26,27,28,34 & 35-376
Drafted by M. Oestreich

C1234