C1286

MAP # C1286
DATE FILED SEP 13 1996
BY
DESCRIPTION FILED
ONEIDA CO. SURVEYOR'S OFFICE

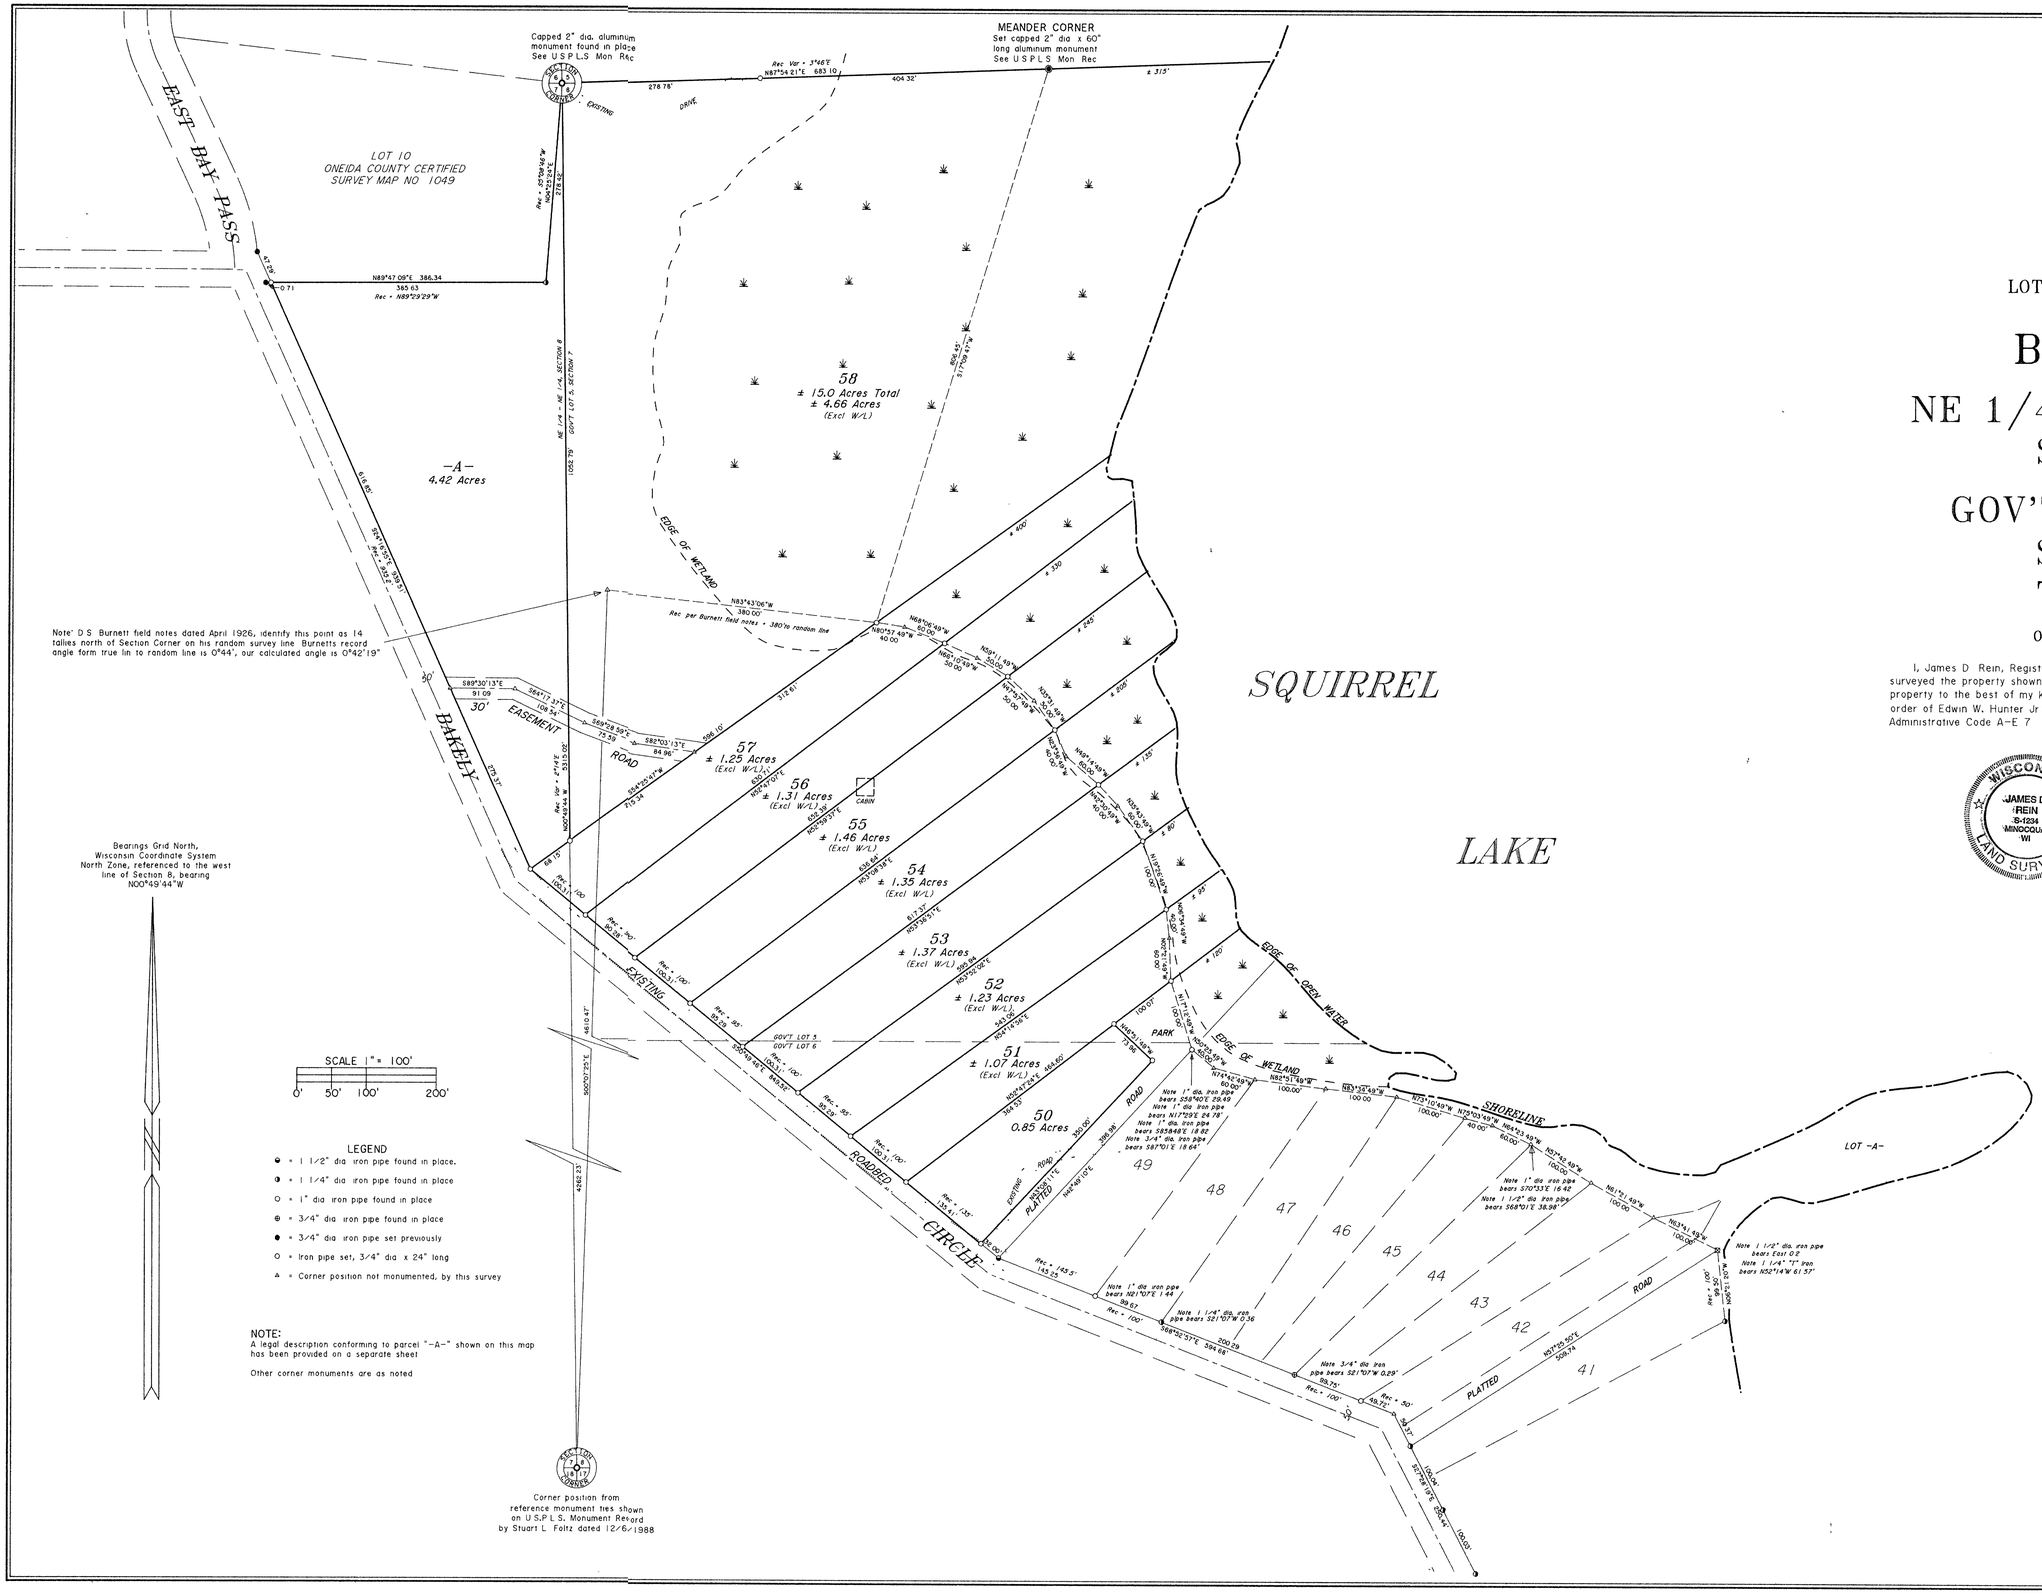

LOTS 50 THRU 58, BLOCK 1
in the Plat of

BO-DI-LAC

and part of the

NE 1/4 of the NE 1/4
SECTION 7

and part of

GOV'T. LOTS 5 & 6
SECTION 8
T39N, R5E

Minocqua Township
Oneida County, Wisconsin

SURVEYOR'S CERTIFICATE

I, James D Rein, Registered Land Surveyor No. S-1234, hereby certify that I have surveyed the property shown hereon; that this map represents an accurate survey of said property to the best of my knowledge and belief, that I have performed this survey by order of Edwin W. Hunter Jr ; and that I have complied with the requirements of Wisconsin Administrative Code A-E 7

WILDERNESS SURVEYING, INC.

WISCONSIN JAMES D. REIN S-1234 MINOCQUA, WI LAND SURVEYOR

Registered Land Surveyor # S-1234
Dated this 30th day of November, 1995

Map No. 95-02
File No. 1-7, 4 & 5-8, 395
Drafted by M. Oestreich

C1286