C1419

MAP # C1419
DATE FILED [redacted]
BY FEB 02 1998
DESCRIPTION FILED
ONEIDA CO. SURVEYOR'S OFFICE

Part of the

SW 1/4, of the SW 1/4

SECTION 3

T. 37 N., R. 4 E.

Town of Lynne

Oneida County, Wis.

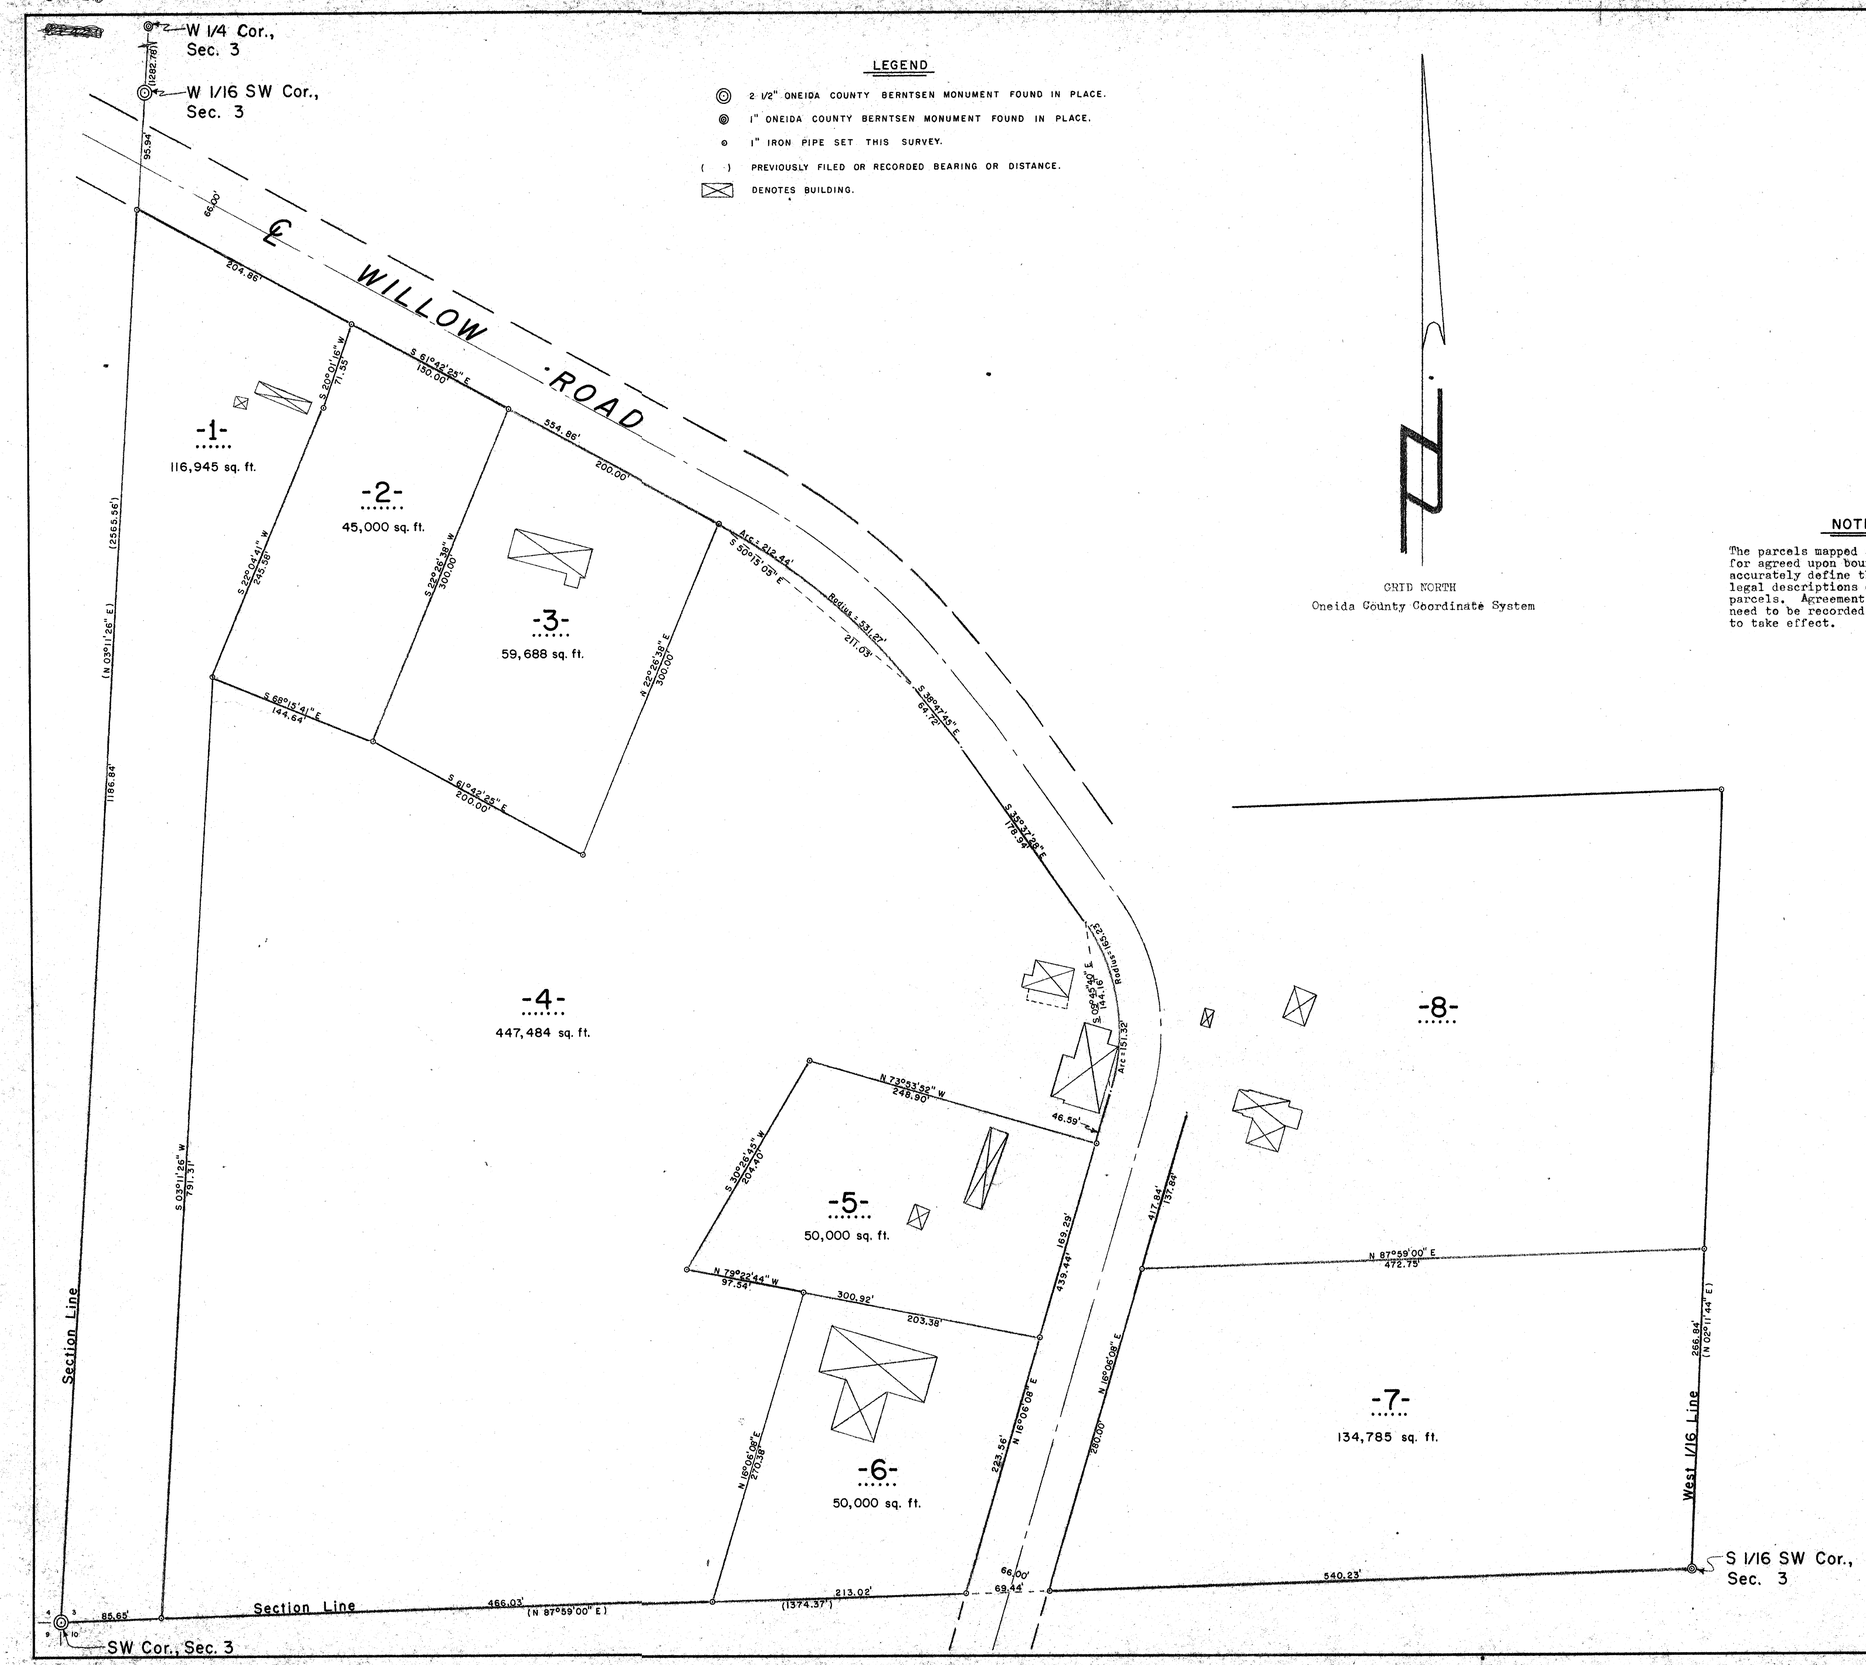

NOTE

The parcels mapped and shown hereon are for agreed upon boundaries to more accurately define the metes and bounds legal descriptions of the existing parcels. Agreement boundary deeds need to be recorded for these lines to take effect.

I, Lester J. Schmit, Registered Land Surveyor S-1192 hereby certify that I have surveyed the properties shown hereon; that this map is a true and accurate representation thereof; that said survey was performed by order of Dolores Vedder, Morgan K. and Delores M. Warner, Theodore L. and Frances M. Anderson, Kenneth J. Hudy, Monte P. Solverson, Duane W. and Lois M. Means, Diocese of Superior and St. Francis of Assisi Parish; and that I have complied with applicable requirements of s. A-E 7 of the Wisconsin Administrative Code.

Note: Legal descriptions conforming to this survey have been provided on separate sheets.

Lester J. Schmit R.L.S. S-1192

Dated this 30th day of January 1996

TIMBERLAND SURVEYORS TOMAHAWK WIS.

SURVEY FOR

DOLORES VEDDER, etal.
5216 WILLOW ROAD
TRIPOLI, WIS. 54564

WISCONSIN LESTER J. SCHMIT S-1192 TOMAHAWK, WI LAND SURVEYOR

DATE 30 JAN 96 DWN. BY L.J.S. SCALE 1"=60'
REVISED BY
REVISED BY
DWG. NO. 1104

C1419