C1534

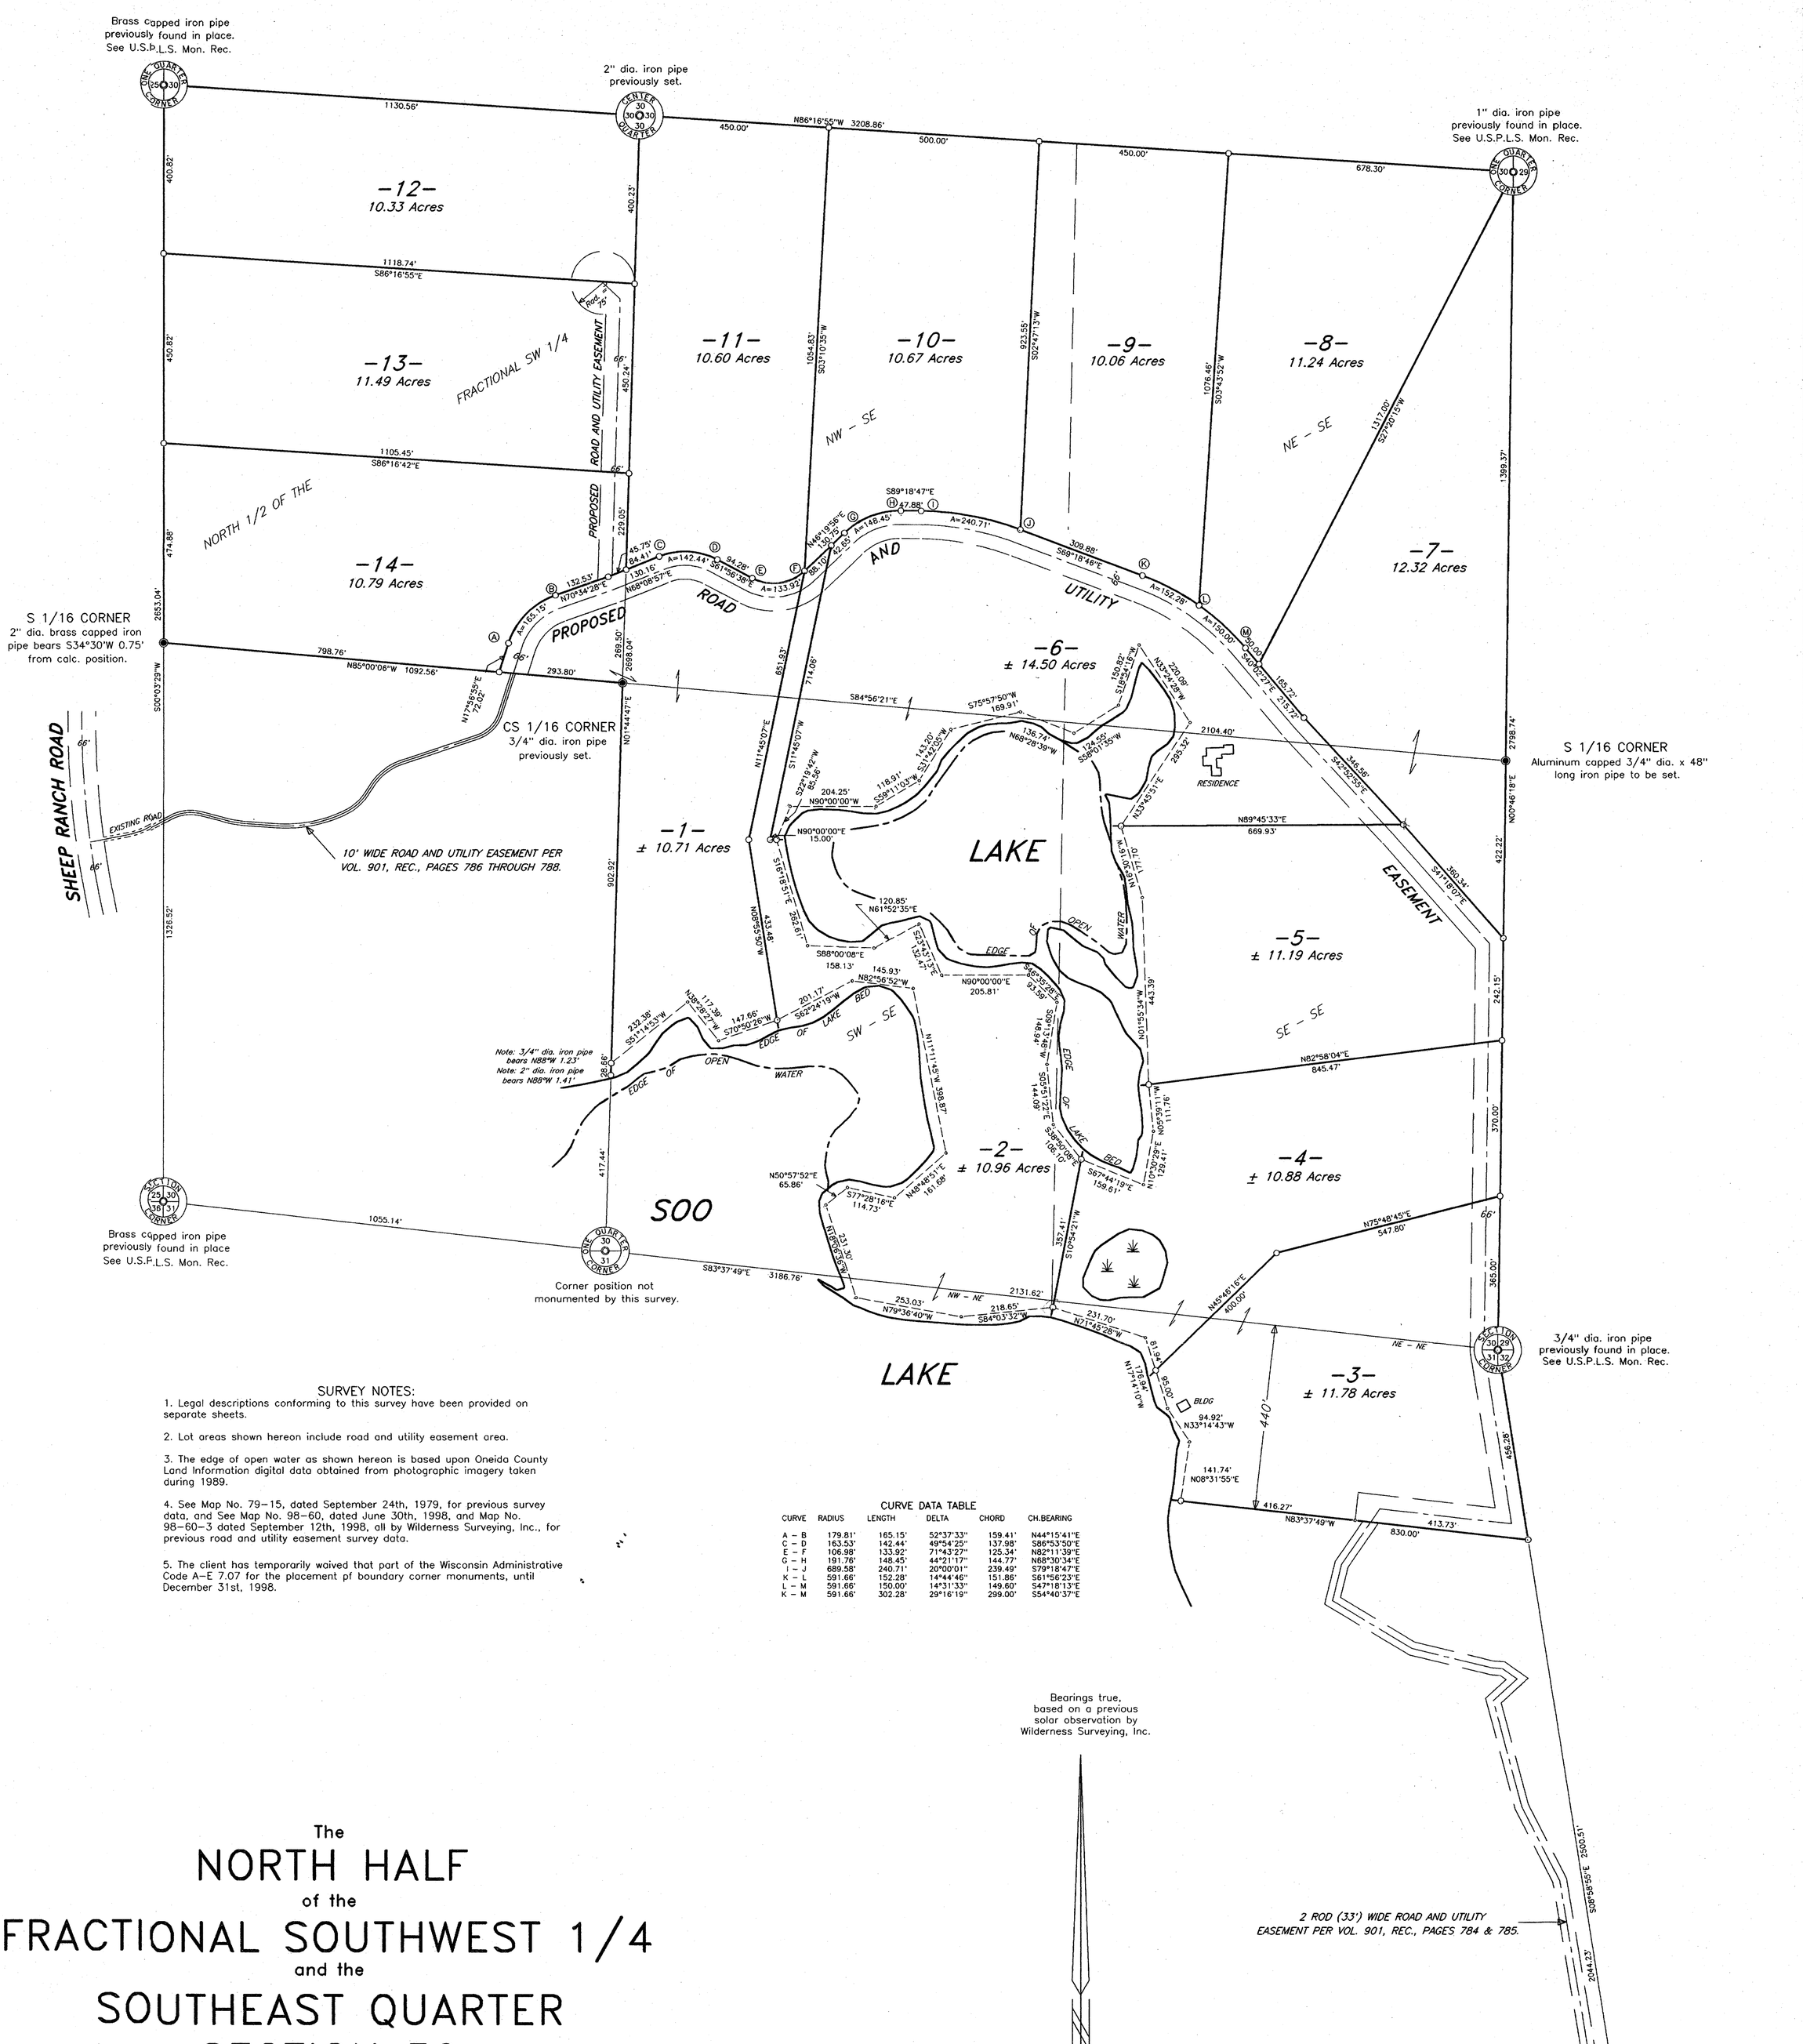

CURVE DATA TABLE

CURVE	RADIUS	LENGTH	DELTA	CHORD	CH.BEARING
A – B	179.81'	165.15'	52°37'33"	159.41'	N44°15'41"E
C – D	163.53'	142.44'	49°54'25"	137.98'	S86°53'50"E
E – F	106.98'	133.92'	71°43'27"	125.34'	N82°11'39"E
G – H	191.76'	148.45'	44°21'17"	144.77'	N68°30'34"E
I – J	689.58'	240.71'	20°00'01"	239.49'	S79°18'47"E
K – L	591.66'	152.28'	14°44'46"	151.86'	S61°56'23"E
L – M	591.66'	150.00'	14°31'33"	149.60'	S47°18'13"E
K – M	591.66'	302.28'	29°16'19"	299.00'	S54°40'37"E

SURVEY NOTES:

1. Legal descriptions conforming to this survey have been provided on separate sheets.
2. Lot areas shown hereon include road and utility easement area.
3. The edge of open water as shown hereon is based upon Oneida County Land Information digital data obtained from photographic imagery taken during 1989.
4. See Map No. 79–15, dated September 24th, 1979, for previous survey data, and See Map No. 98–60, dated June 30th, 1998, and Map No. 98–60–3 dated September 12th, 1998, all by Wilderness Surveying, Inc., for previous road and utility easement survey data.
5. The client has temporarily waived that part of the Wisconsin Administrative Code A–E 7.07 for the placement pf boundary corner monuments, until December 31st, 1998.

Bearings true, based on a previous solar observation by Wilderness Surveying, Inc.

SCALE 1"= 200'
0' 100' 200' 400'

LEGEND
O = Iron pipe to be set.
Other corner monuments are as noted.

The NORTH HALF of the FRACTIONAL SOUTHWEST 1/4 and the SOUTHEAST QUARTER SECTION 30 and part of the N 1/2 of the NE 1/4 SECTION 31 T37N, R8E

Newbold Township
Oneida County, Wisconsin

SURVEYOR'S CERTIFICATE

I, James D. Rein, Registered Land Surveyor No. S–1234, hereby certify that I have surveyed the property shown hereon; that this map represents an accurate survey of said property to the best of my knowledge and belief; that I have performed this survey by order of Taylor Investment Corp.; and that I have complied with the requirements of Wisconsin Administrative Code A–E 7.

WISCONSIN JAMES D. REIN S-1234 MINOCQUA, WI LAND SURVEYOR

WILDERNESS SURVEYING, INC.

Registered Land Surveyor # S–1234
Dated this 18th day of November, 1998

MAP # C1534
DATE FILED JAN 12 1999
BY JB
DESCRIPTION FILED
ONEIDA CO. SURVEYOR'S OFFICE

WILDERNESS SURVEYING, INC.
Post Office Box 1111 – 8793 Earls Court
Minocqua, Wisconsin 54548–1111
Telephone (715) 356–5100

Map Number: 98–60S
File Number: 30&31–378
Drafted by: M. Oestreich
Revisions:

C1534