MAP # C1811
DATE FILED JUN 14 2001
BY
DESCRIPTION FILED
ONEIDA CO. SURVEYOR'S OFFICE

SURVEY OF

# THE NE1/4–SW1/4, SE1/4–SW1/4, SW1/4–SE1/4, SECTION 16 AND THE NE1/4–NW1/4, SECTION 21, TOWNSHIP 39 NORTH, RANGE 9 EAST,

TOWN OF SUGAR CAMP, ONEIDA COUNTY, WISCONSIN

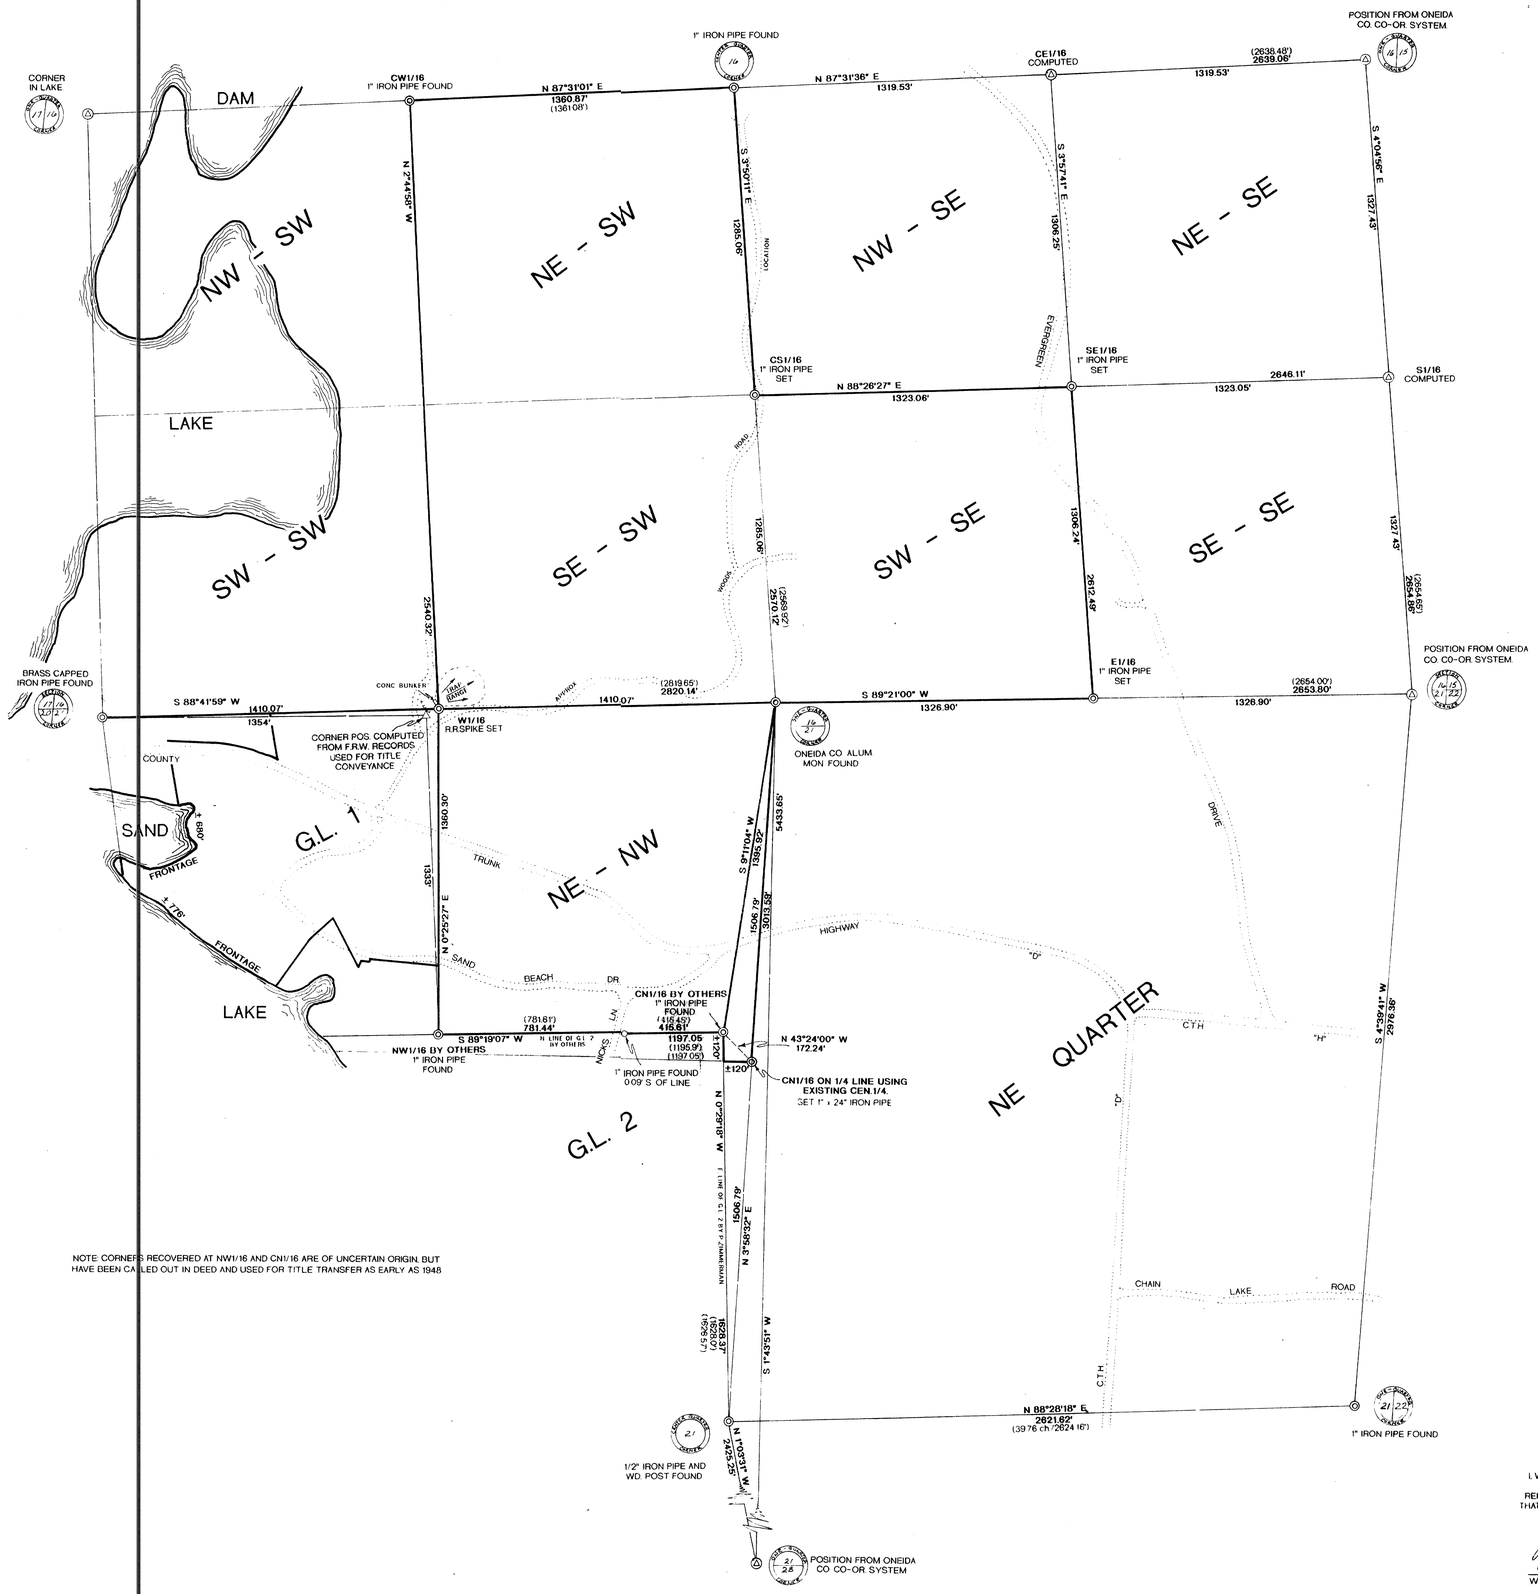


NOTE: CORNERS RECOVERED AT NW1/16 AND CN1/16 ARE OF UNCERTAIN ORIGIN, BUT HAVE BEEN CALLED OUT IN DEED AND USED FOR TITLE TRANSFER AS EARLY AS 1948

NOTES: RIGHTS-OF-WAY NOT MONUMENTED AND AREA NOT CALCULATED PER CLIENTS INSTRUCTIONS. THIS MAP OF SURVEY NOT TO BE USED FOR DESCRIPTION PURPOSES.

I, WILLIAM E. BANDOW, HEREBY CERTIFY THAT I HAVE SURVEYED THE ABOVE PARCELS OF LAND UNDER THE DIRECTION OF GARY PITLICK, THAT THE ABOVE MAP IS A TRUE AND CORRECT REPRESENTATION OF THE LANDS SURVEYED TO THE BEST OF MY KNOWLEDGE AND BELIEF, AND THAT I HAVE COMPLIED WITH THE PROVISIONS OF A-E 7 OF THE WISCONSIN ADMINISTRATIVE CODE

William E. Bandow 3-12-01
WILLIAM E. BANDOW R.L.S. 1182 DATE

WISCONSIN WILLIAM E. BANDOW S-1182 RHINELANDER, WI LAND SURVEYOR

SURVEY FOR
PITLIK & WICK INC.

SCALE 1" = 300' DATE 12MAR01 DWN BY KAZ
DWG. NO. 10254-1
GENISOT AND ASSOCIATES, INC.
RHINELANDER, WIS.