C1969

C1969

C1969

MAP # C1969
DATE FILED May 21, 2003
BY
DESCRIPTION
ONEIDA CO. SURVEYOR'S OFFICE

LOCATED IN PART OF G.L.5, G.L.6, G.L.7, AND THE SE1/4–SE1/4 OF SECTION 27, AND G.L.3 OF SECTION 26, ALL IN T36N, R8E, TOWN OF CRESCENT, ONEIDA COUNTY, WISCONSIN

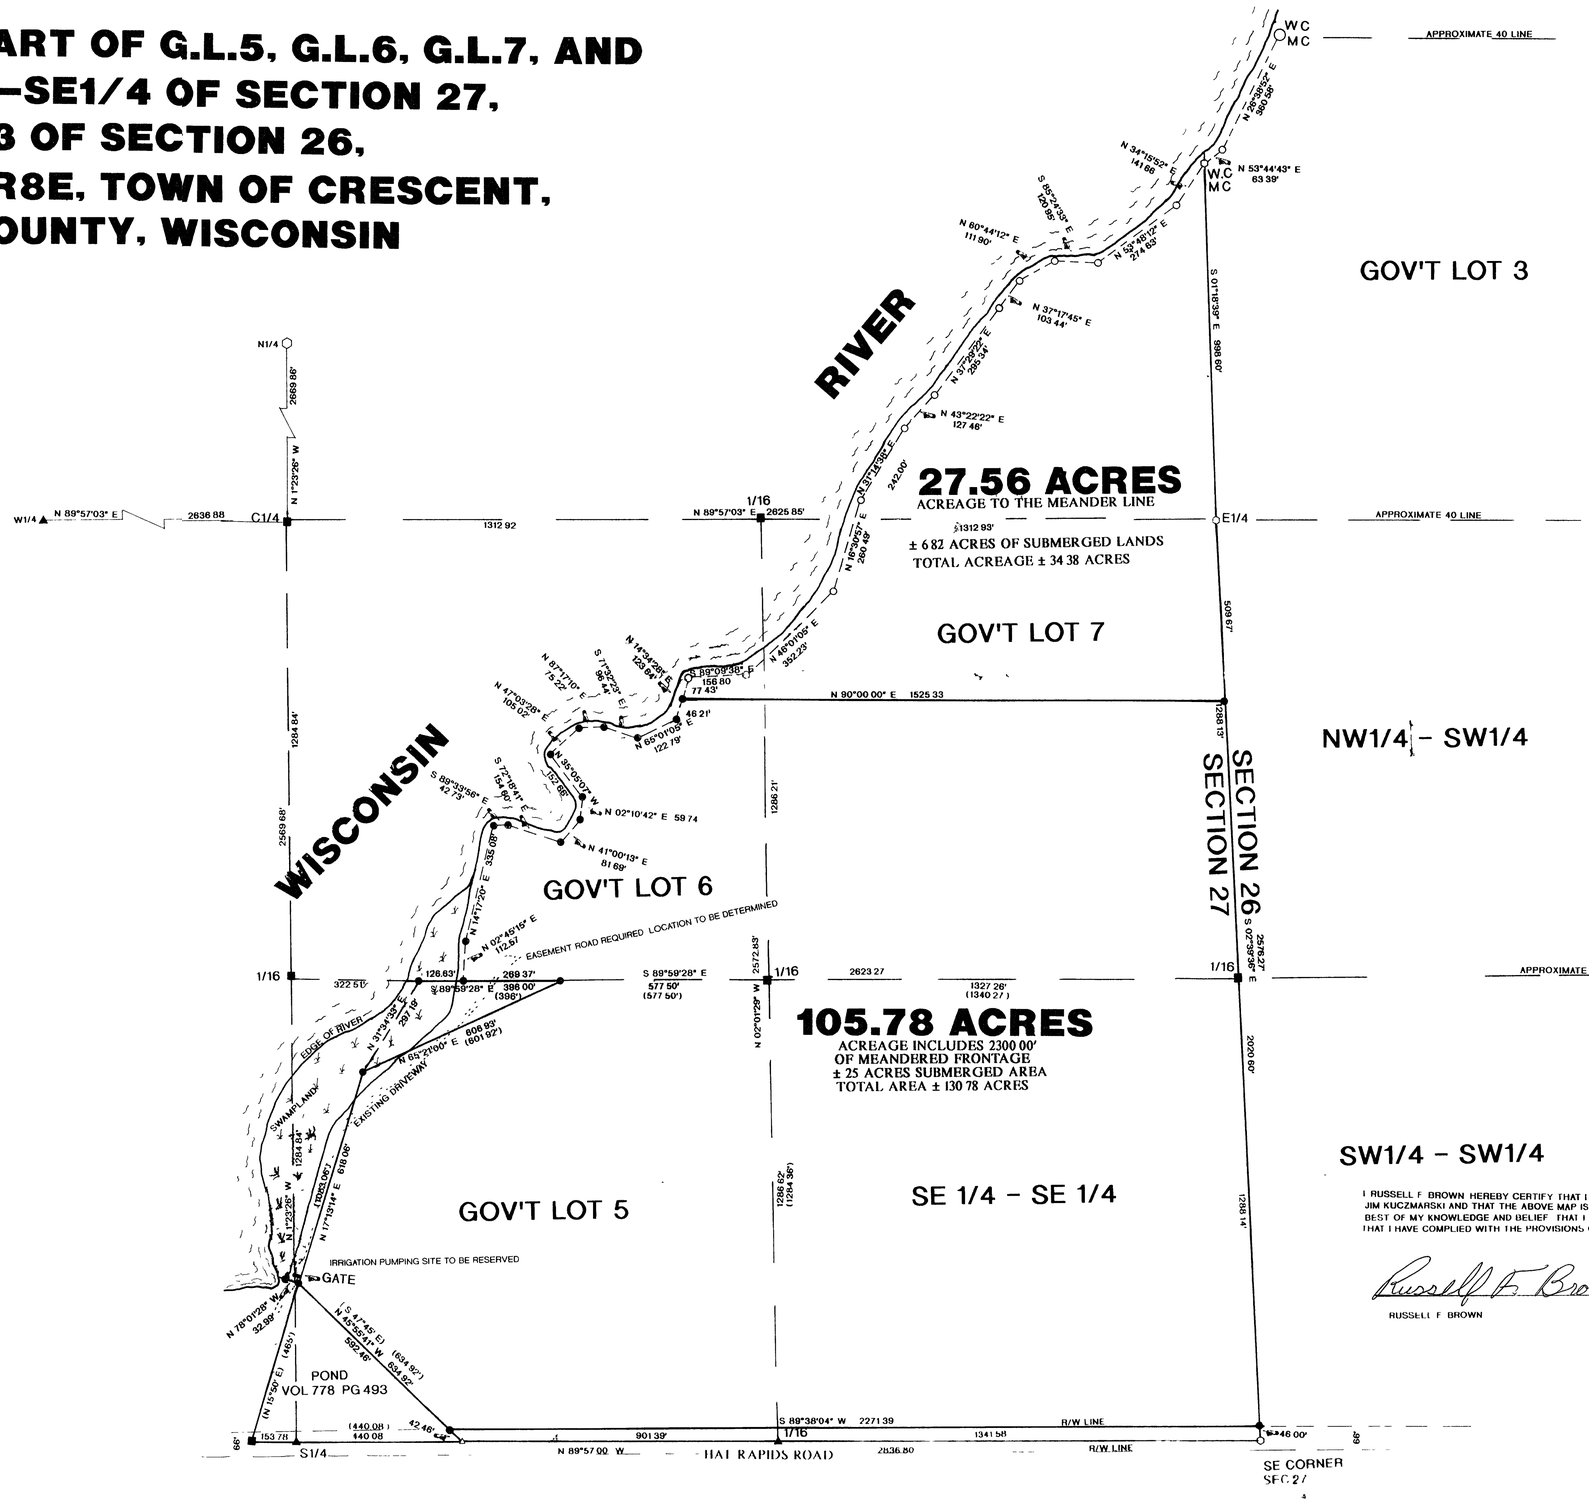

BEARINGS REFERENCED TO THE SOUTH LINE OF SECTION 27 T36N R8E ASSUMED TO BEAR N 89°57'00" W

GL 5 ORIGINAL SURVEY 47 10 ACRES

WPS	−2 20
	= 44 90
POND	−3 00
	= 41 90

GL 6 ORIGINAL SURVEY 22 60 ACRES

GL 5	41 90
GL 6	+ 22 60
SE – SE	+ 40 00
	= 104 50

GL 7 1/2 OF FRONTAGE

	104 50
	+ 25 82
	= 130 32

GL 7 2100'

	104 50
	+ 20 99
	= 125 49

LEGEND:

- COMPUTED POSTITION
- ○ 1 25" IRON PIPE FOUND
- ⬡ FOUND ONEIDA COUNTY MONUMENT
- ● SET 1" X 24" IRON PIPE
- ○ SET 6 INCH SPIKE
- ▲ FOUND P K NAIL
- △ SET MAG NAIL
- ( ) RECORDED AS

SW1/4 – SW1/4

I RUSSELL F BROWN HEREBY CERTIFY THAT I HAVE SURVEYED THE ABOVE PARCEL OF LAND UNDER THE DIRECTION OF JIM KUCZMARSKI AND THAT THE ABOVE MAP IS A TRUE AND CORRECT REPRESENTATION OF THE LANDS SURVEYED TO THE BEST OF MY KNOWLEDGE AND BELIEF THAT I HAVE PROVIDED A DESCRIPTION OF THE ABOVE PARCEL ON A SEPARATE SHEET THAT I HAVE COMPLIED WITH THE PROVISIONS OF AE 7 OF THE WISCONSIN ADMINISTRATIVE CODE

Russell F. Brown 12/23/02

RUSSELL F BROWN — DATE

REVISED TO SHOW ACREAGE LEFT IN GL 2 12/23/02 RB

WISCONSIN RUSSELL F. BROWN S-2148 RHINELANDER WI LAND SURVEYOR

SURVEY FOR
JIM KUCZMARSKI AND KUCZMARSKI FARMS, INC.

SCALE 1"= 200' DATE 12/19/02 DWN BY JB

DWG NO 10300

GENISOT AND ASSOCIATES, INC
RHINELANDER, WIS

C1969

C1969

C1969