C2131
C2131

PLAT OF SURVEY

LOT 9 OF THE REPLAT OF BLOCK 9 AND THE VACATED PART OF BLOCK 1 OF THE VILLAGE OF MONICO, BEING A PART OF THE SE 1/4 OF THE NE 1/4, SECTION 30, T.36N., R.11E., VILLAGE OF MONICO, ONEIDA COUNTY, WISCONSIN

MAP # C2131
DATE FILED 5.10.05
BY jp
DEC.
ONEIDA CO. LAND INFO. OFFICE

N
W E
S

ALL BEARINGS ARE REFERENCED TO THE SOUTHWESTERLY RIGHT-OF-WAY LINE OF COUNTY HIGHWAY "V" ("B" STREET), IN BLOCK 9, ASSUMED TO BEAR S47°20'39"E

NOTE:

DUE TO 5'± SNOW BANKS AT THE TIME OF STAKING THESE MONUMENTS WILL BE SET IN THE SPRING OF 2005 AFTER SNOWMELT.

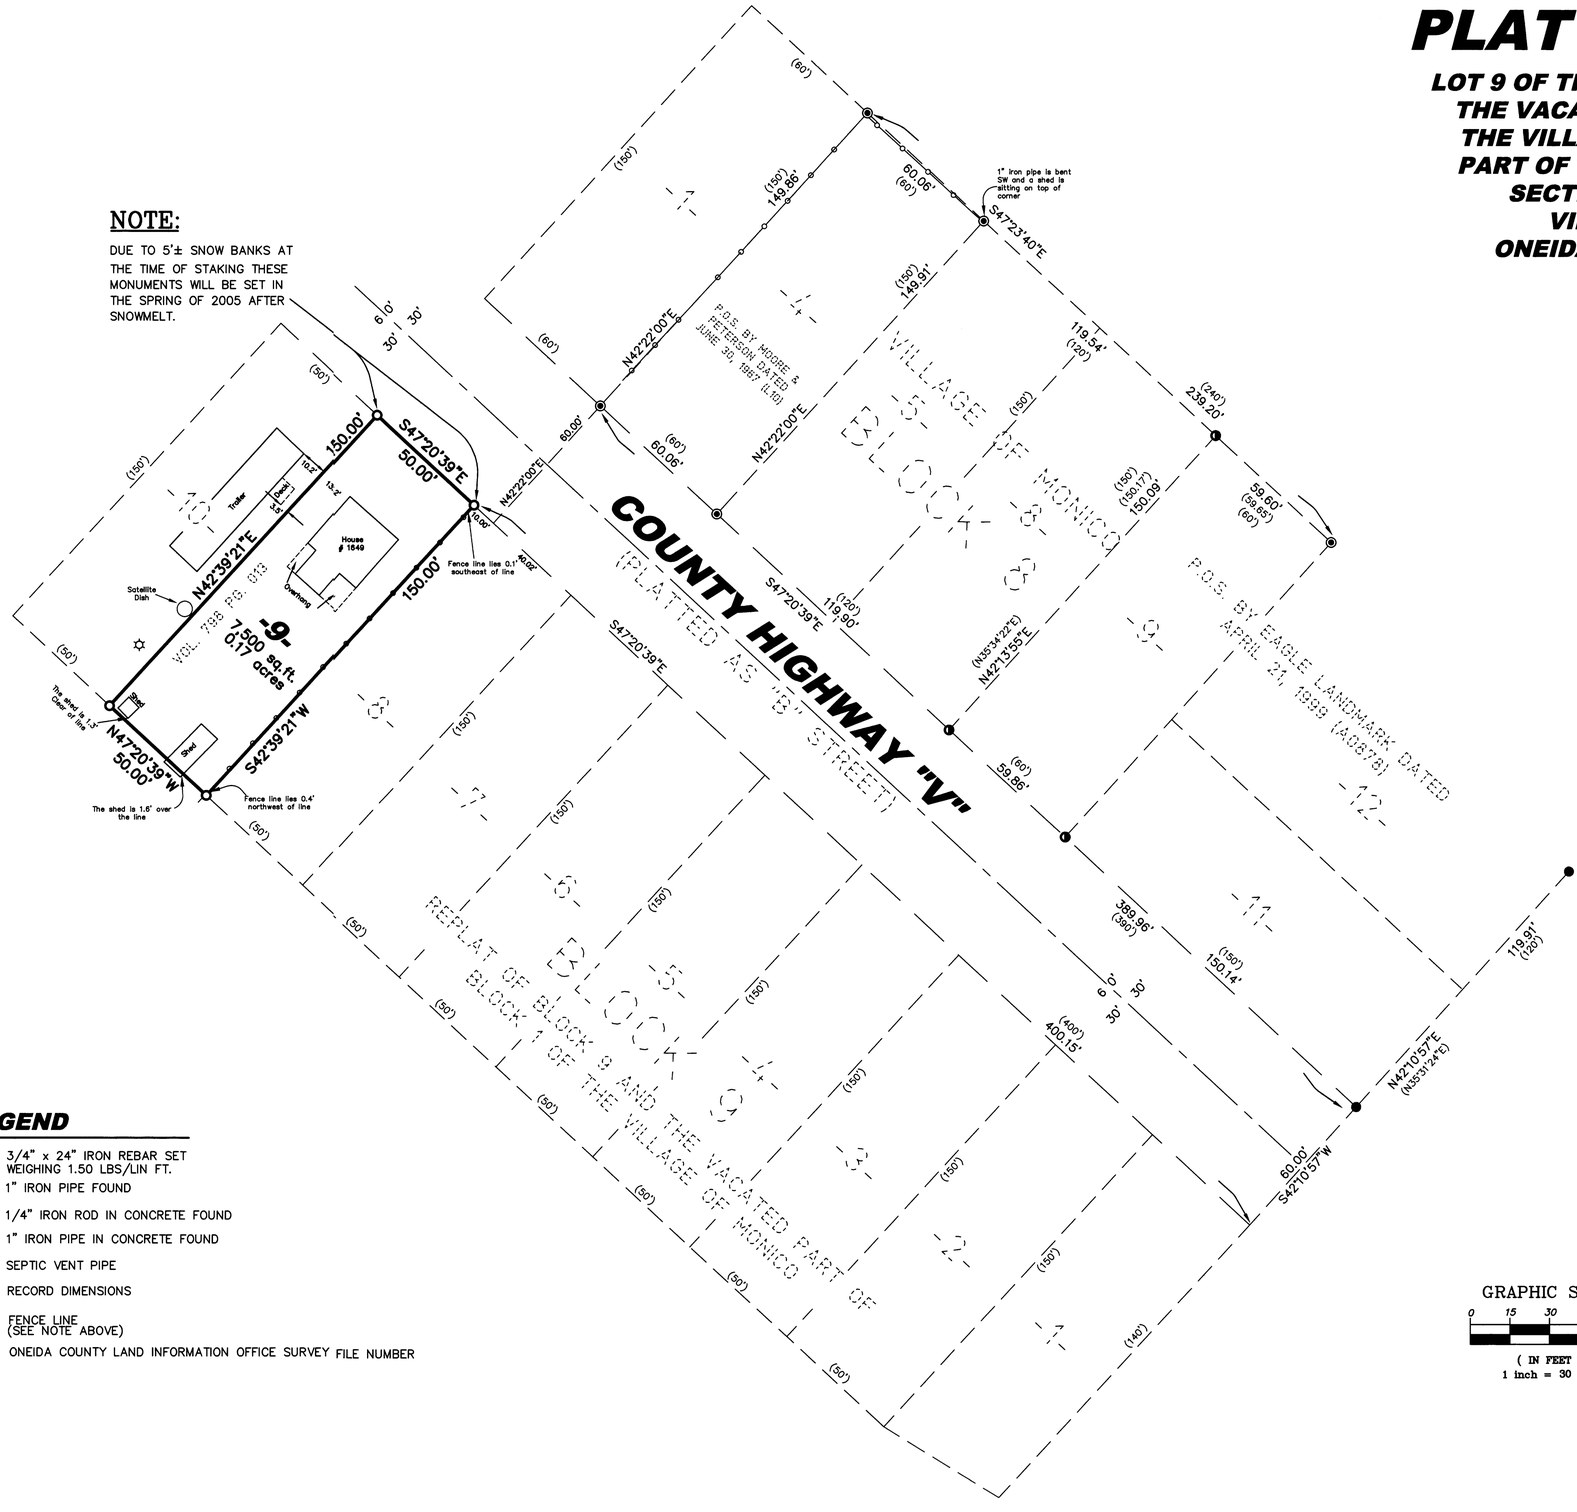

LEGEND

- 3/4" x 24" IRON REBAR SET WEIGHING 1.50 LBS/LIN FT.
- 1" IRON PIPE FOUND
- 1/4" IRON ROD IN CONCRETE FOUND
- 1" IRON PIPE IN CONCRETE FOUND
- SEPTIC VENT PIPE
- (46.56') RECORD DIMENSIONS
- FENCE LINE (SEE NOTE ABOVE)
- {A0878} ONEIDA COUNTY LAND INFORMATION OFFICE SURVEY FILE NUMBER

GRAPHIC SCALE

0 15 30 60

(IN FEET)
1 inch = 30 ft.

SURVEYOR'S CERTIFICATE

I HEREBY CERTIFY, TO THE BEST OF MY KNOWLEDGE AND BELIEF THAT I HAVE SURVEYED THE PROPERTY SHOWN HEREON; THAT THIS MAP REPRESENTS AN ACCURATE SURVEY OF SAID PROPERTY AND THAT I HAVE COMPLIED WITH THE APPLICABLE REQUIREMENTS OF WISCONSIN ADMINISTRATIVE CODE SECTION A-E 7.

DATED THIS: 25th DAY OF February 2005

NICOLET SURVEYORS, INC.
BY: MATTHEW E. HOGLUND
R.L.S. S-1910

MATTHEW E. HOGLUND S-1910 TOMAHAWK WI

NOTE:
THE SITE ADDRESS IS 1649 COUNTY HIGHWAY "V"

© 2005 NICOLET SURVEYORS, INC.

PLAT OF SURVEY

LOT 9 OF THE REPLAT OF BLOCK 9 AND THE VACATED PART OF BLOCK 1 OF THE VILLAGE OF MONICO, BEING A PART OF THE SE 1/4 OF THE NE 1/4, SECTION 30, T.36N., R.11E., VILLAGE OF MONICO, ONEIDA COUNTY, WISCONSIN

NICOLET SURVEYORS, INC.
1222 LINCOLN STREET, RHINELANDER, WI 54501
715-362-2808 715-362-4114 (FAX)

DRAWN BY JWD DATE FEBRUARY 25, 2005
CHECKED BY MEH SCALE 1" = 30'
F.B. FB. 30, PG. 41-42 PROJ # 589
CLIENT: PATRICIA A. CARLSEN CLINTONVILLE, WI 54929