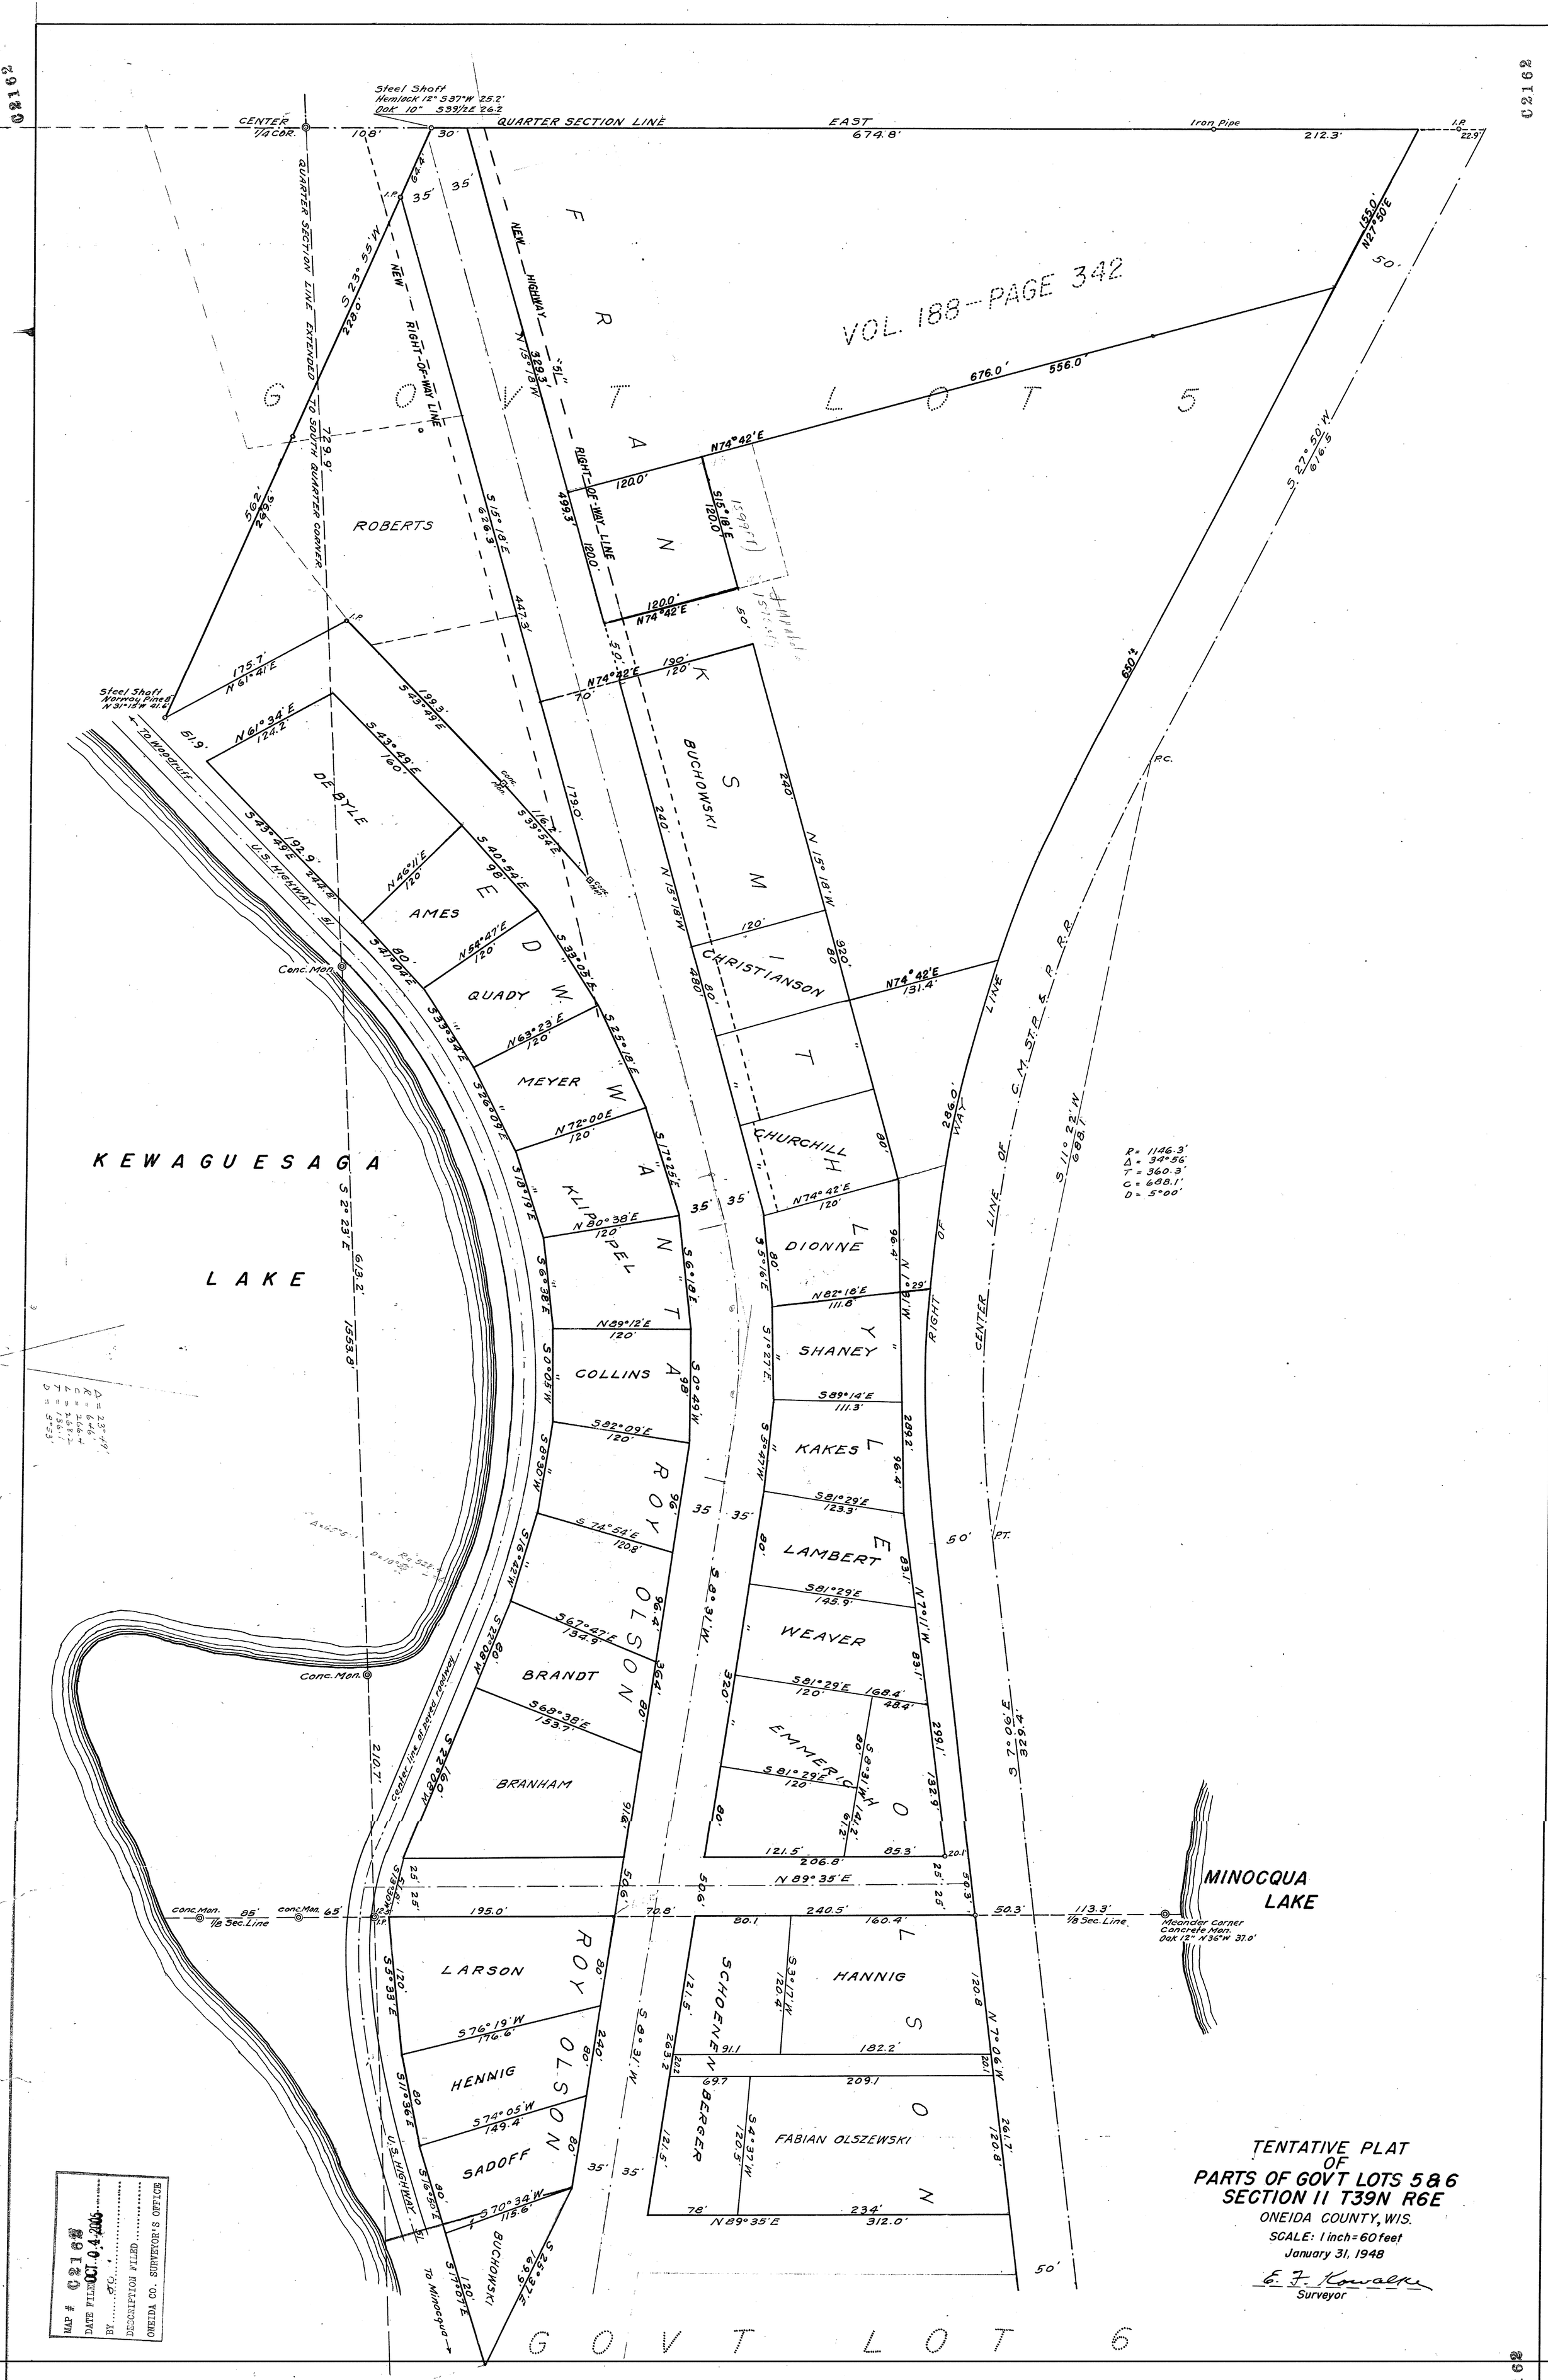
TENTATIVE PLAT
OF
PARTS OF GOVT LOTS 5 & 6
SECTION 11 T39N R6E
ONEIDA COUNTY, WIS.
SCALE: 1 inch = 60 feet
January 31, 1948
E. F. Kowalke
Surveyor
MAP # C2162
DATE FILED OCT. 04 2005
BY
DESCRIPTION FILED
ONEIDA CO. SURVEYOR'S OFFICE
GOVT LOTS 5
GOVT LOT 6
KEWAGUESAGA LAKE
MINOCQUA LAKE
QUARTER SECTION LINE
QUARTER SECTION LINE EXTENDED TO SOUTH QUARTER CORNER
NEW HIGHWAY 51
NEW RIGHT-OF-WAY LINE
U.S. HIGHWAY 51
RIGHT-OF-WAY LINE OF C.M. ST.P. & P. R.R.
CENTER LINE OF PAVED ROADWAY
TO WOODRUFF
TO MINOCQUA
VOL. 188 — PAGE 342
ROBERTS
DE BYLE
AMES
QUADY
MEYER
KLIPPEL
BUCHOWSKI
CHRISTIANSON
CHURCHILL
DIONNE
SHANEY
KAKES
LAMBERT
WEAVER
EMMERICH
COLLINS
BRANDT
BRANHAM
LARSON
HENNIG
SADOFF
HANNIG
SCHOENEN
BERGER
FABIAN OLSZEWSKI
Meander Corner Concrete Mon. Oak 12" N36°W 37.0'
Conc. Mon.
Steel Shaft Hemlock 12" S37°W 25.2' Oak 10" S39½°E 26.2
Steel Shaft Norway Pine 8" N31°15'W 41.6'
CENTER 1/4 COR.
EAST 674.8'
Iron Pipe
212.3'
1/8 Sec. Line
R = 1146.3'
Δ = 34°56'
T = 360.3'
C = 688.1'
D = 5°00'
Δ = 23°49'
R = 646'
C = 266.4'
T = 268.2'
T = 136.1'
D = 8°53'
Δ = 65°5'
R = 524'
D = 10°52'
C2162

4-4