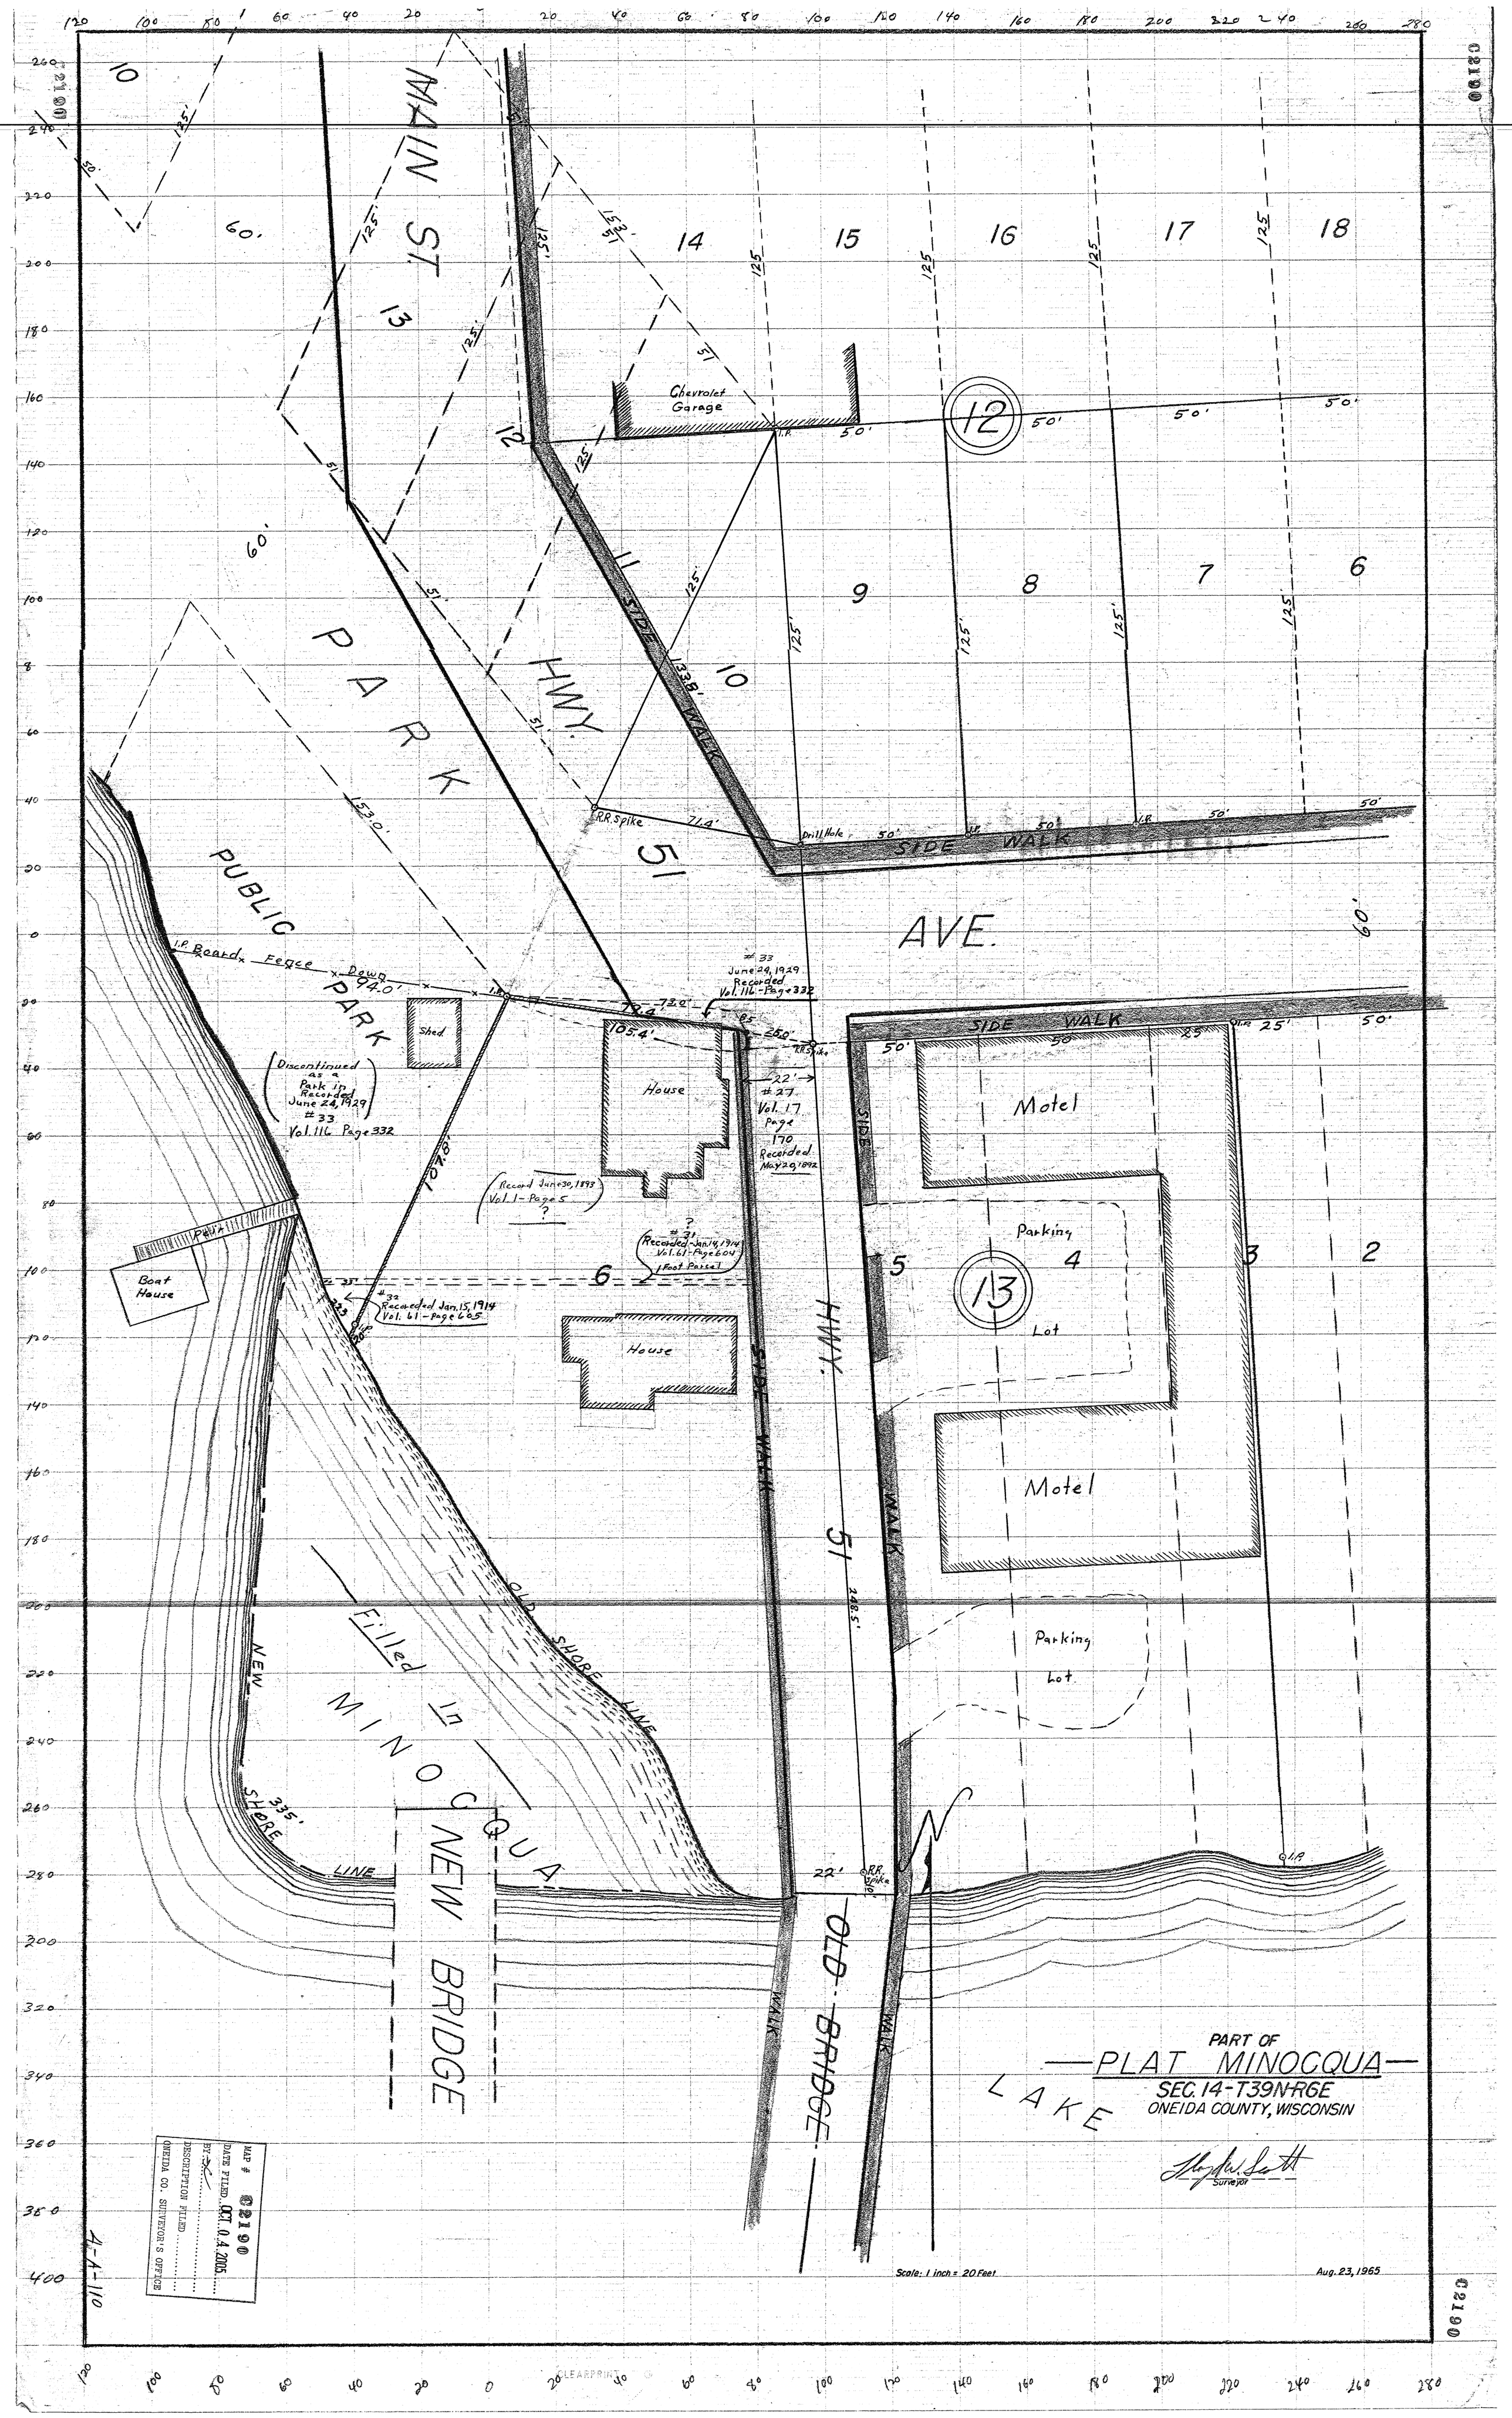
PART OF
PLAT MINOCQUA
SEC. 14-T39N-R6E
ONEIDA COUNTY, WISCONSIN
Scale: 1 inch = 20 Feet
Aug. 23, 1965
MAIN ST.
PUBLIC PARK
HWY. 51
AVE.
SIDE WALK
Chevrolet Garage
House
Motel
Parking Lot
Boat House
Shed
Dock
Filled In
OLD SHORE LINE
NEW SHORE LINE
MINOCQUA
NEW BRIDGE
OLD BRIDGE
LAKE
Discontinued as a Park in Recorded June 24, 1929 #33 Vol. 116 Page 332
#33 June 24, 1929 Recorded Vol. 116 - Page 332
#27 Vol. 17 Page 170 Recorded May 20, 1892
Record June 30, 1893 Vol. 1 - Page 5
#31 Recorded Jan. 14, 1914 Vol. 61 - Page 604
#32 Recorded Jan. 15, 1914 Vol. 61 - page 605
MAP # 02190
DATE FILED OCT. 04 2005
BY
DESCRIPTION FILED
ONEIDA CO. SURVEYOR'S OFFICE
4-1-110
02190