C2406

NW1/4-NW1/4 & GOV'T. LOT 2 SEC.12
GOV'T. LOT 1 SEC.11
T.36N. R.8E. OF THE 4TH P.M.
ONEIDA COUNTY, WISCONSIN

MAP # C2406
DATE FILED SEP 21 200_
BY
DESCRIPTION FILED
ONEIDA CO. SURVEYOR'S OFFICE

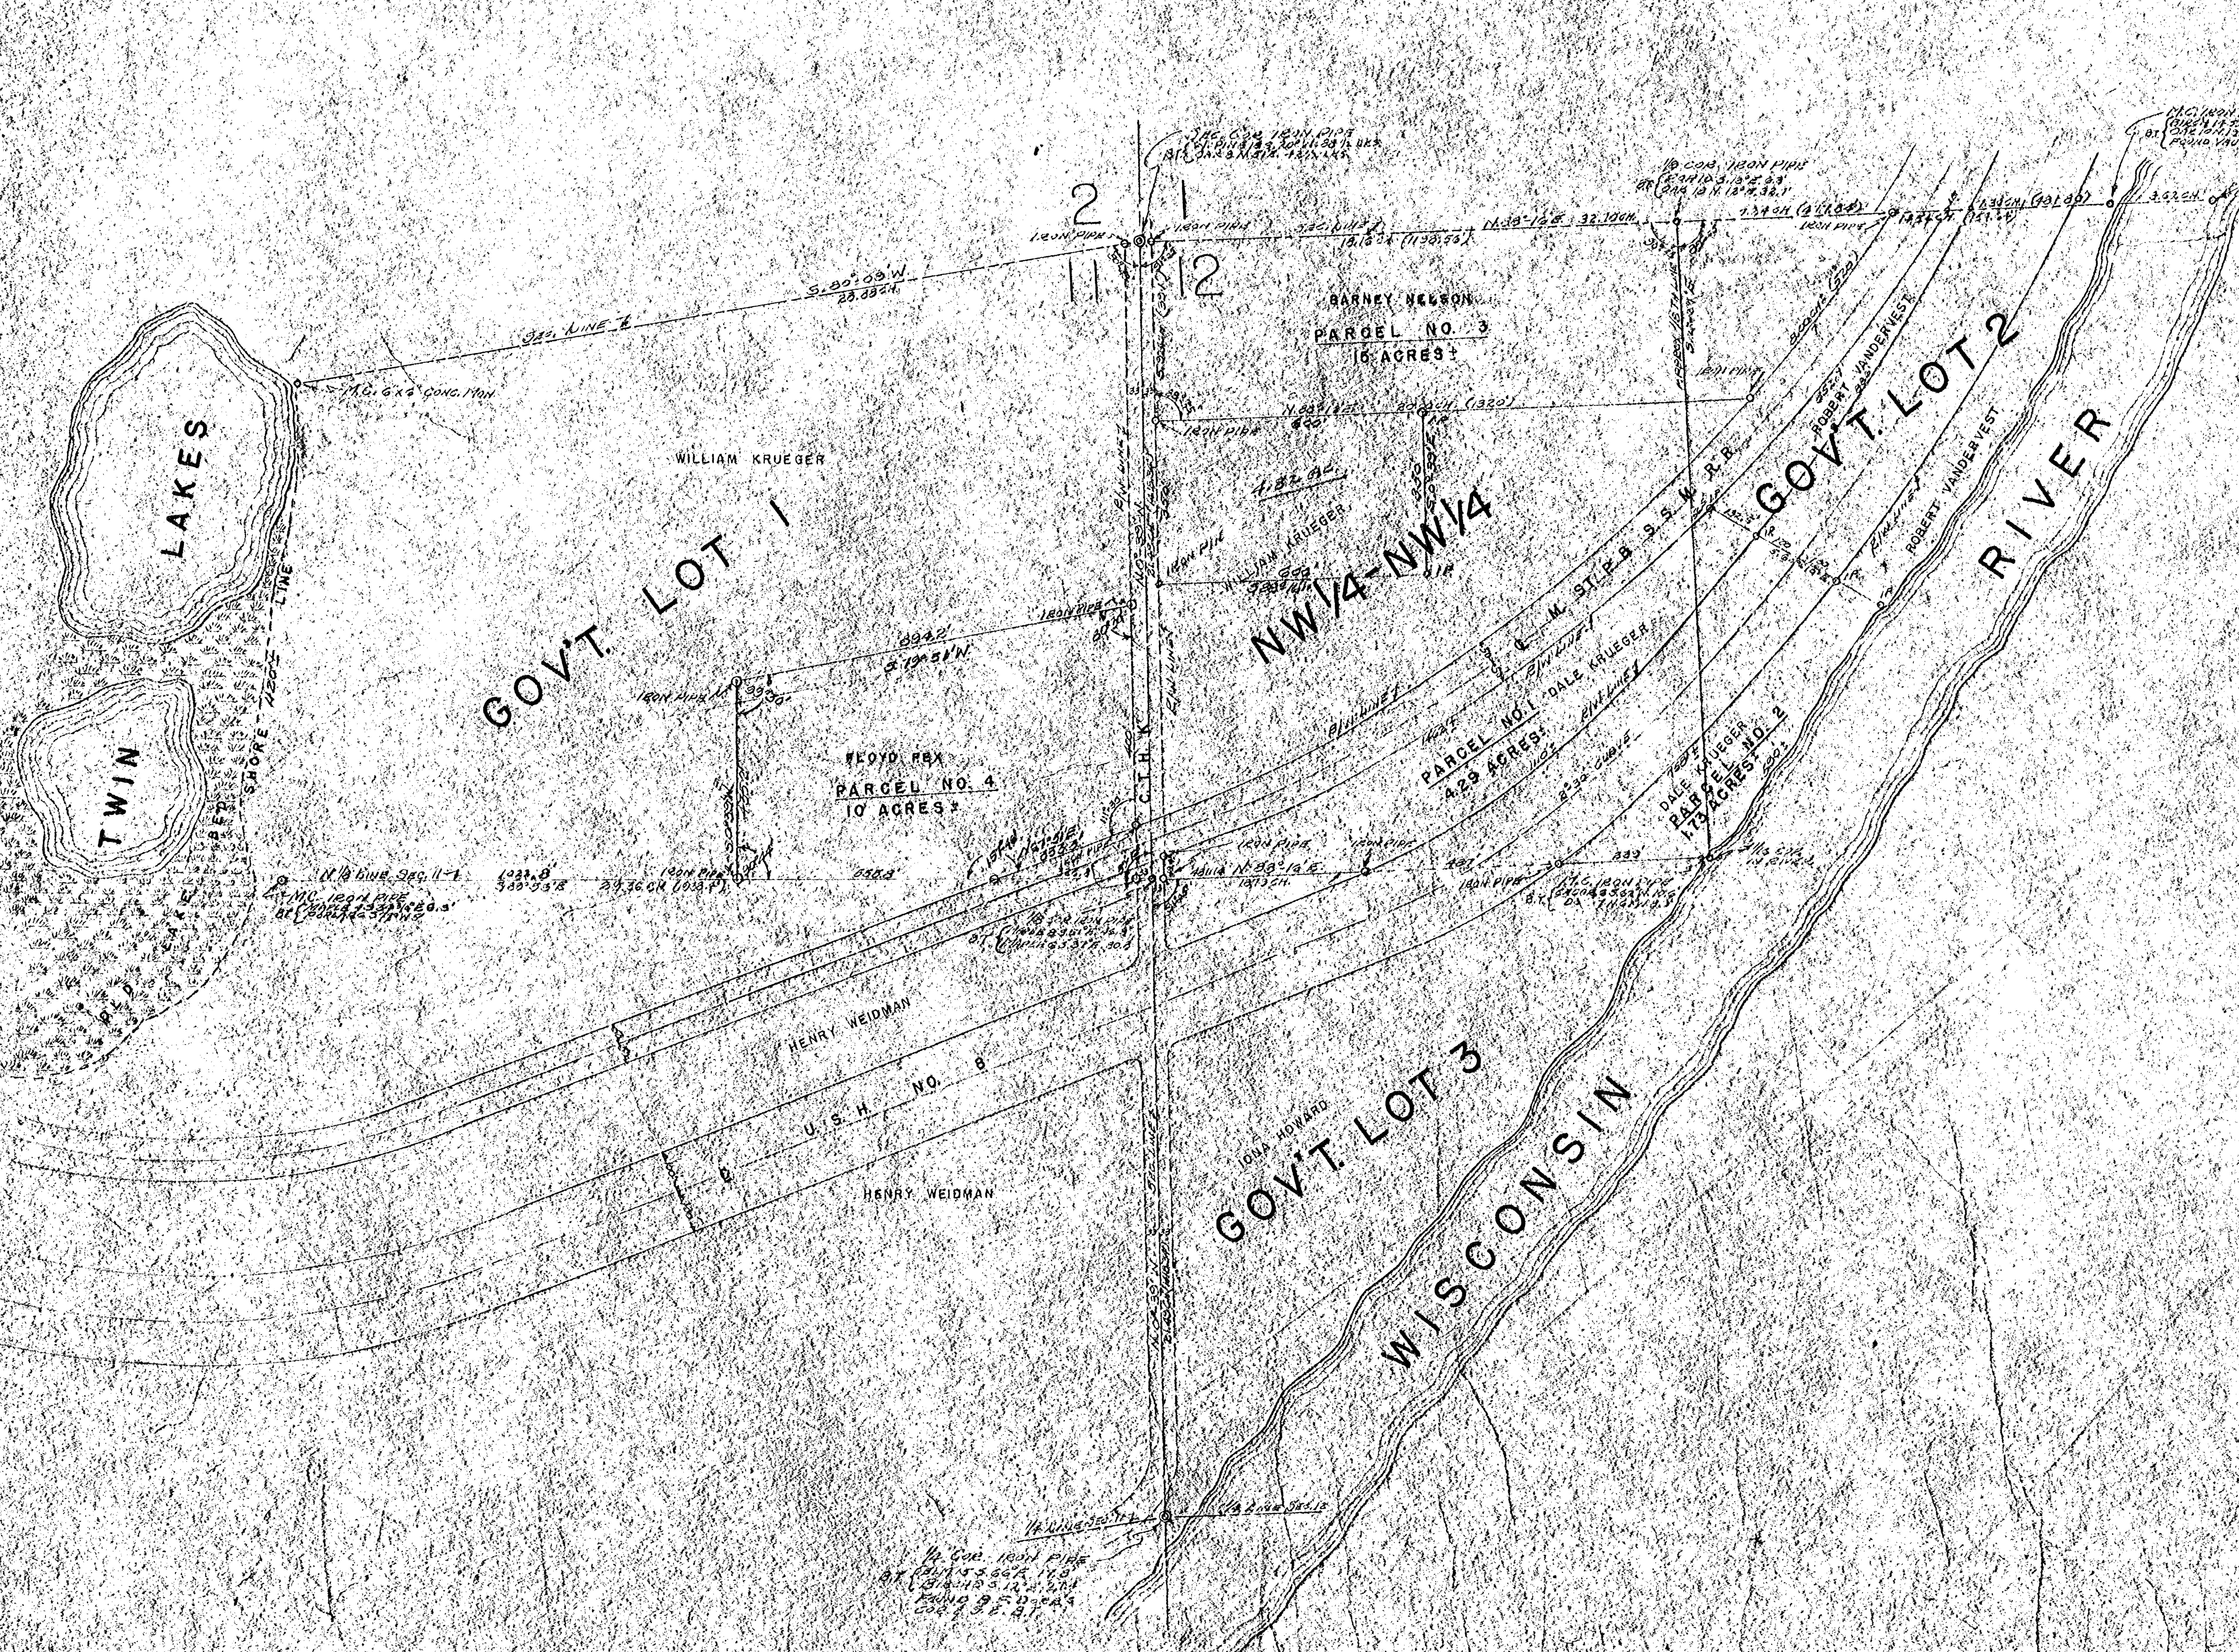

SCALE 1" = 3 CHAINS = 198 FT.

SURVEYOR'S CERTIFICATE

We hereby certify that we have surveyed and marked at their terminal points with iron pipe the NW1/4 of the NW1/4 Sec.12 & Gov't. Lot No. 2 Sec. 12, also Gov't. Lot No. 1 Sec. 11, T. 36N. R. 8E. of the 4th P.M. Oneida County Wisconsin.

Parcels No. 1, 2, 3 & 4 have been staked from bearings and distances as indicated on this map.

We further certify that this map is a true and correct representation of the land so surveyed by us.

Genisot Engineering Co.
By F. R. Wincentsen
Deputy County Surveyor
Oneida County, Wis.
Apr. 26, 1948

WISCONSIN
F. R. WINCENTSEN
RHINELANDER
PROFESSIONAL ENGINEER

SURVEY
FOR
WILLIAM KRUEGER
RHINELANDER, WIS.

GENISOT ENGINEERING CO.
RHINELANDER, WIS.
APR. 26, 1948. BY F.R.W.
DWG. No. 850

Sec. 11 T36N R8E

C2406