C3111

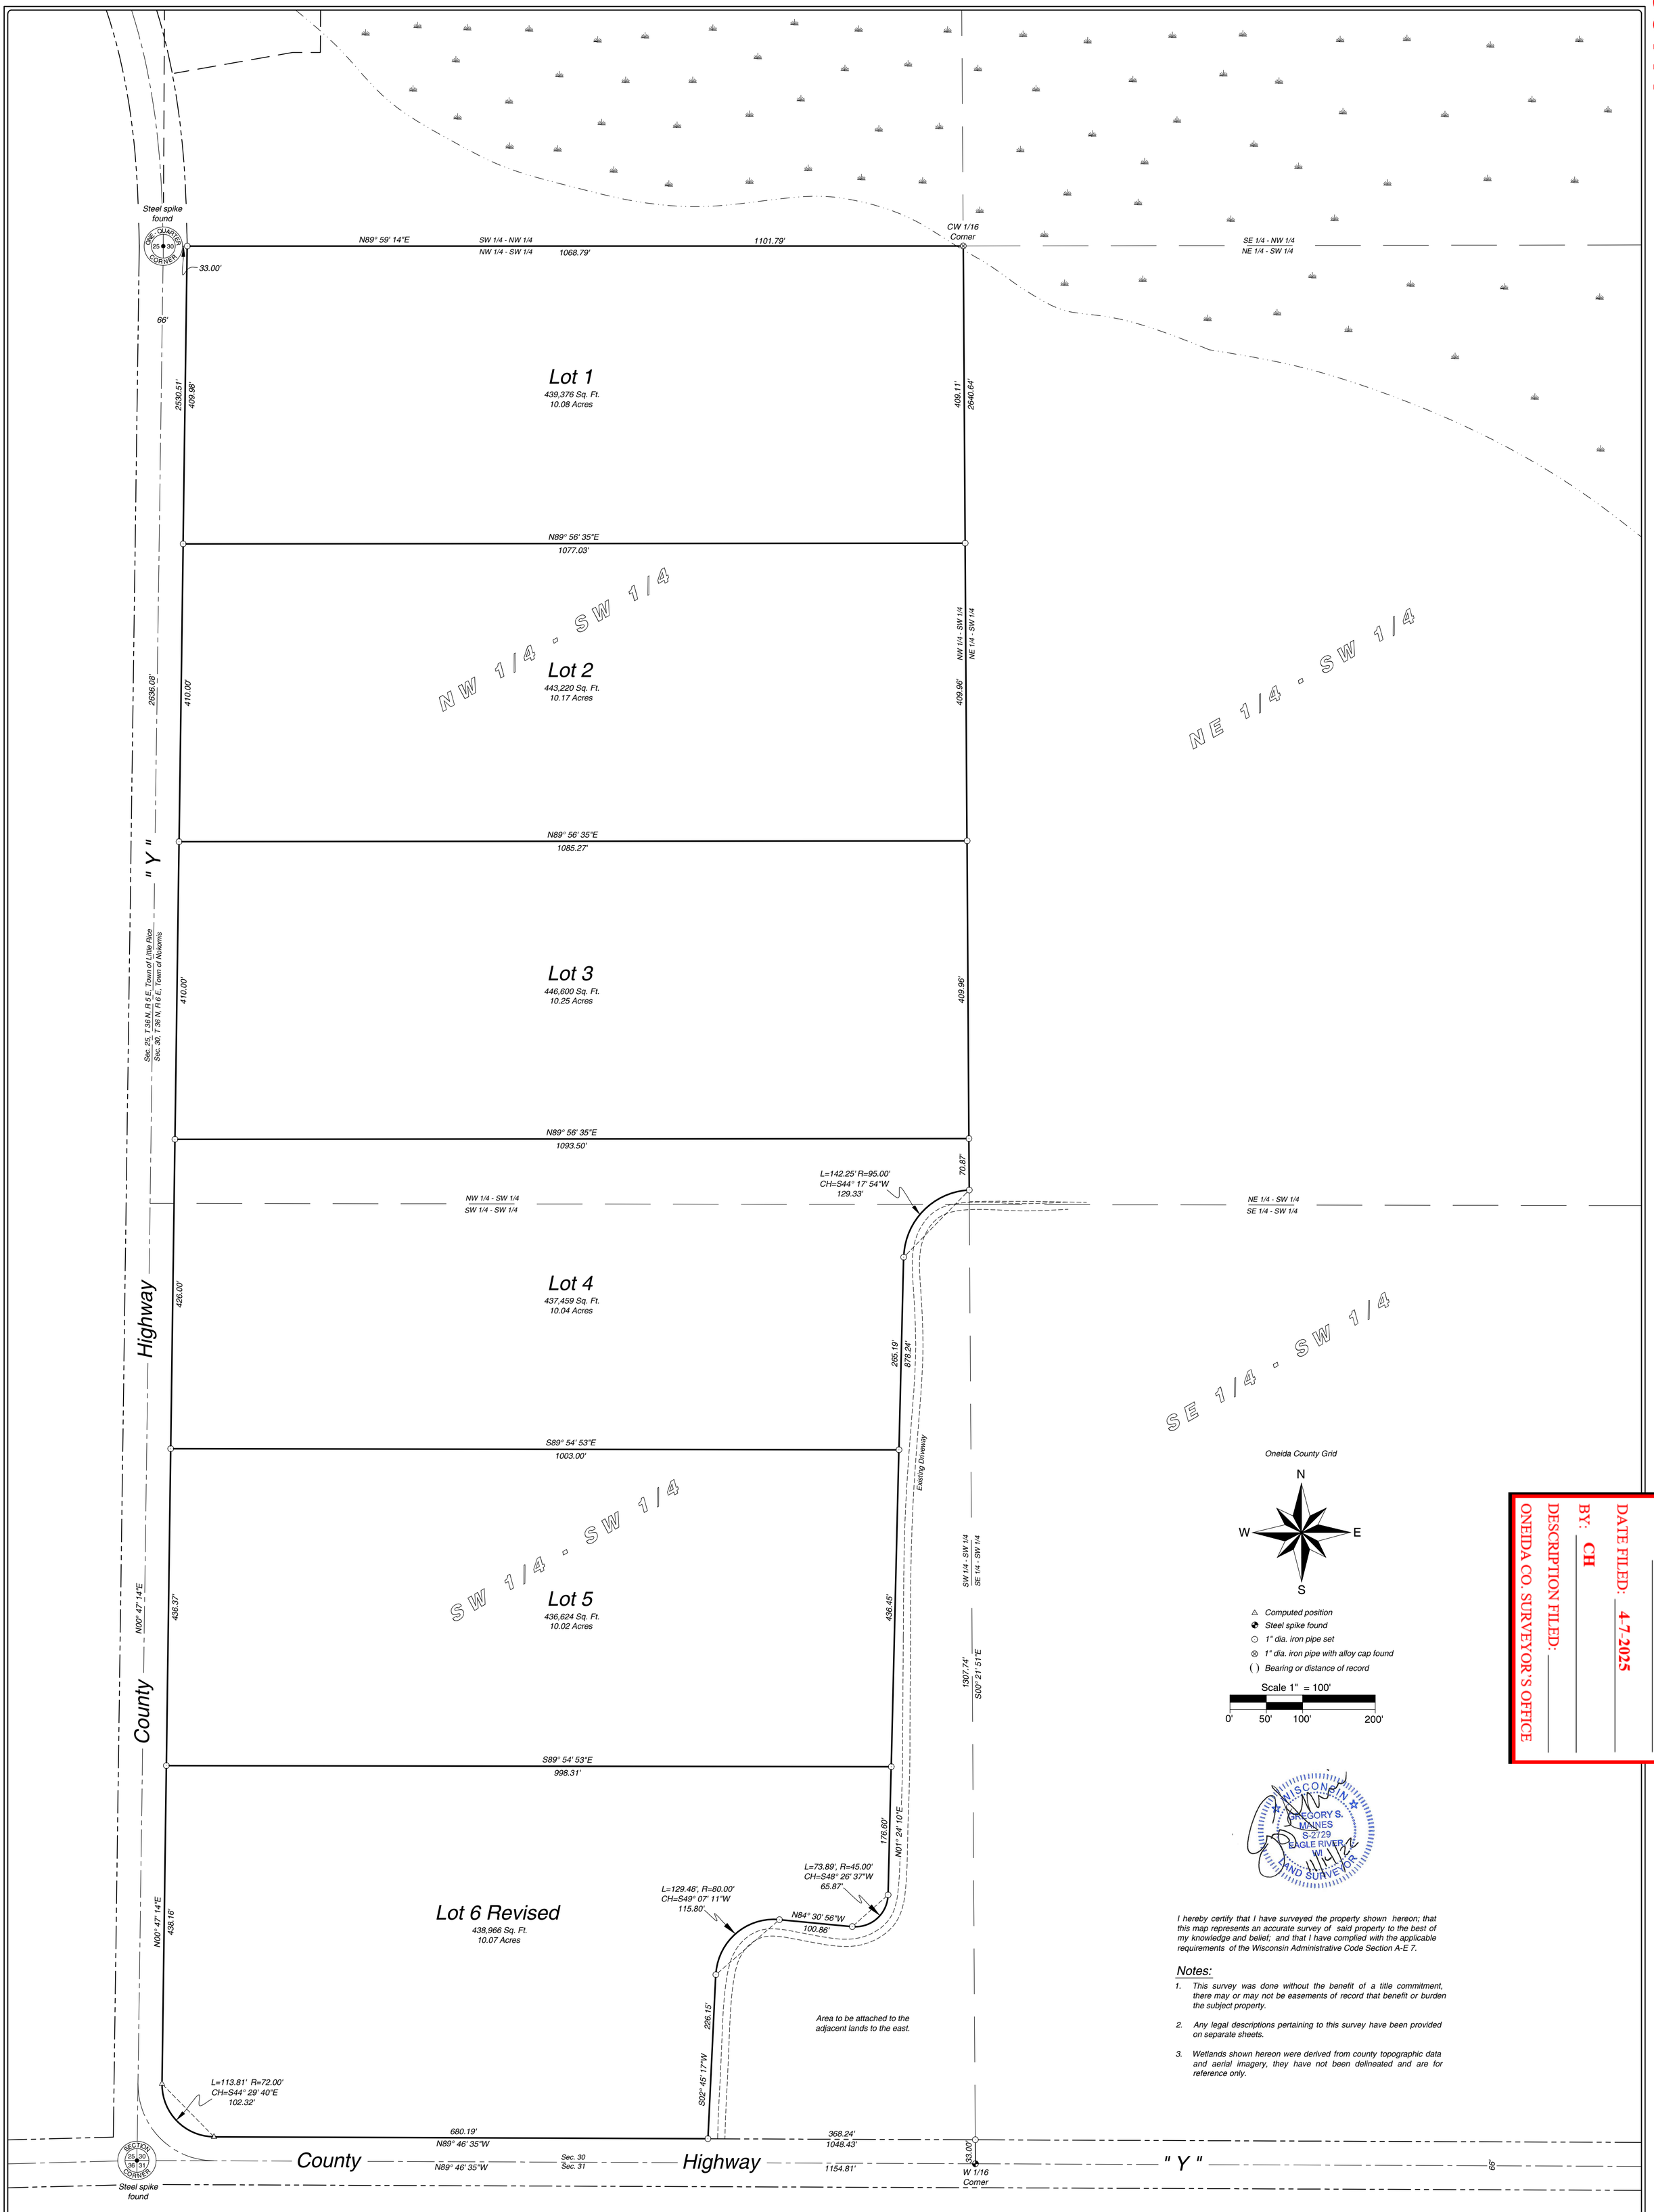

MAP # C3111
DATE FILED: 4-7-2025
BY: CH
DESCRIPTION FILED:
ONEIDA CO. SURVEYOR'S OFFICE

I hereby certify that I have surveyed the property shown hereon; that this map represents an accurate survey of said property to the best of my knowledge and belief; and that I have complied with the applicable requirements of the Wisconsin Administrative Code Section A-E 7.

Notes:

1. This survey was done without the benefit of a title commitment, there may or may not be easements of record that benefit or burden the subject property.
2. Any legal descriptions pertaining to this survey have been provided on separate sheets.
3. Wetlands shown hereon were derived from county topographic data and aerial imagery, they have not been delineated and are for reference only.

SHEET 1 OF 1

DATE: 11/14/2022
DRAWN BY: LWV
JOB #: 2022055-1

REVISIONS:

#	BY	DATE	

Part of the
SW 1/4 - SW 1/4 & NW 1/4 - SW 1/4
Section 30, T 36 N, R 6 E
Town of Nokomis
Oneida County, Wisconsin

PREPARED FOR:

Trever & Amanda Ostrowski

MAINES & ASSOCIATES
Land Surveyors
Arbor Vitae, WI 54568
Phone 715.356.9485
Eagle River, WI 54521
Phone 715.479.2570
www.mainesandassociates.com

C3111