
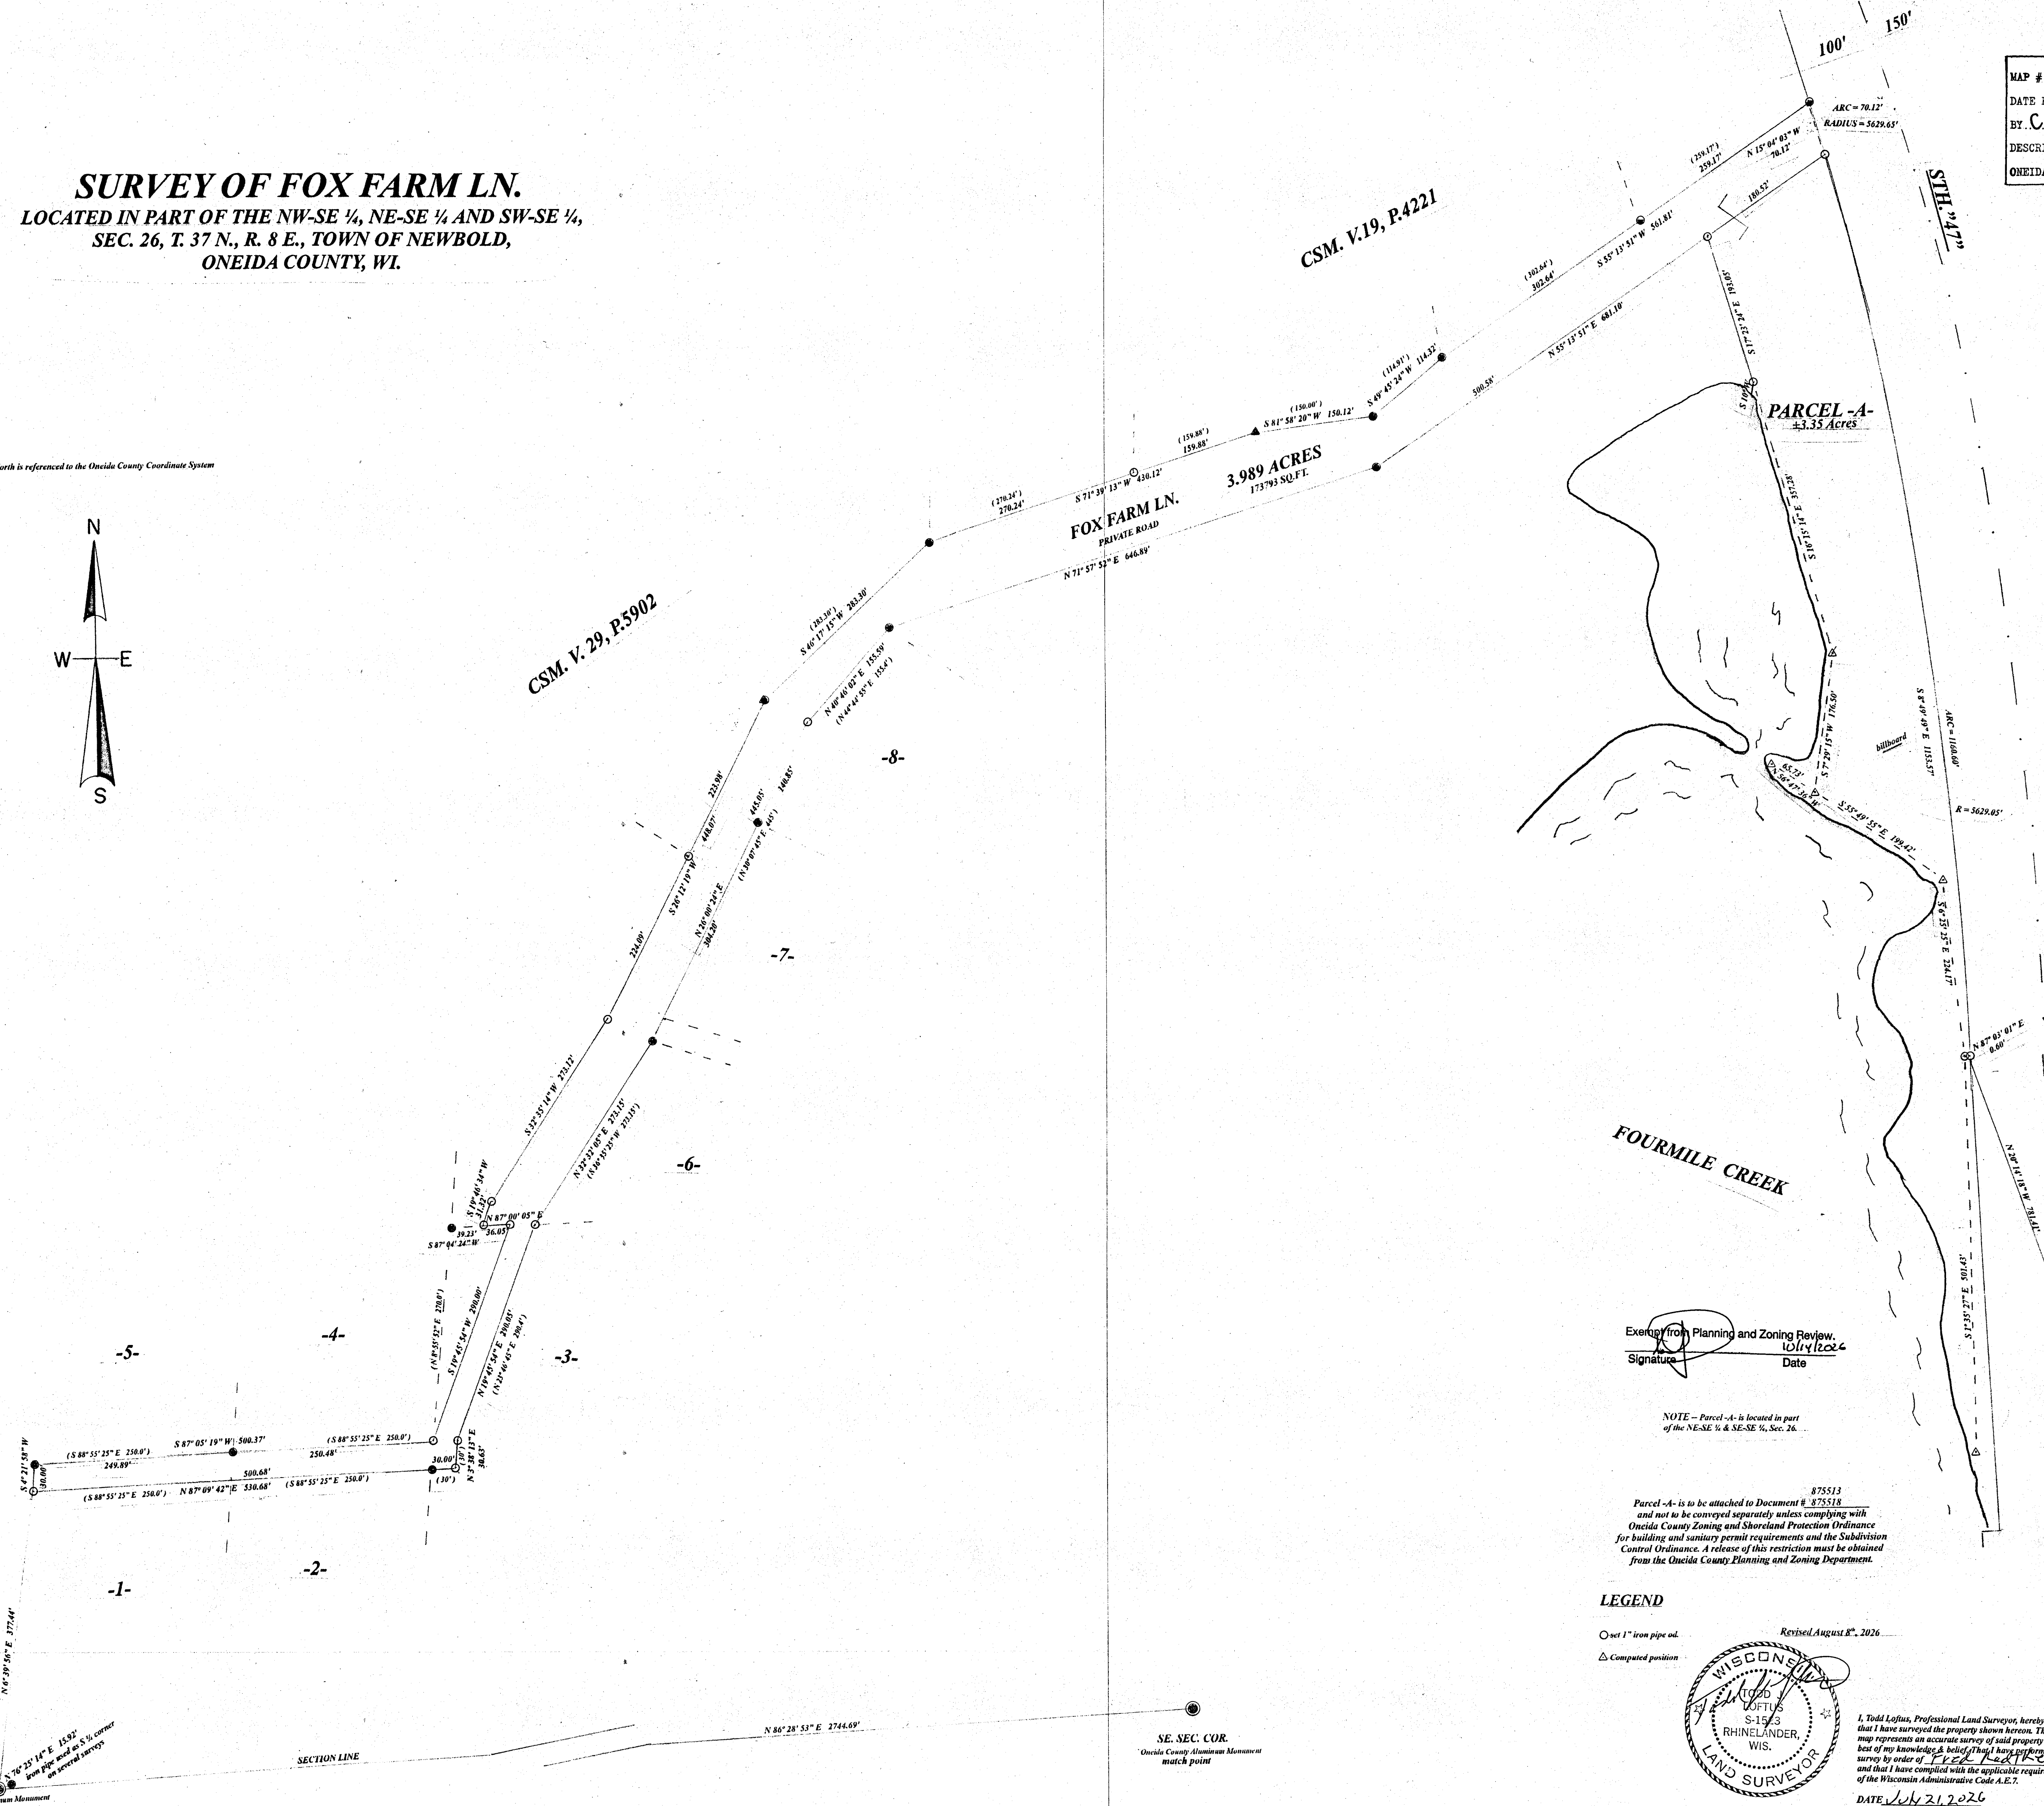


SURVEY OF FOX FARM LN.
 LOCATED IN PART OF THE NW-SE ¼, NE-SE ¼ AND SW-SE ¼,
 SEC. 26, T. 37 N., R. 8 E., TOWN OF NEWBOLD,
 ONEIDA COUNTY, WI.

North is referenced to the Oneida County Coordinate System

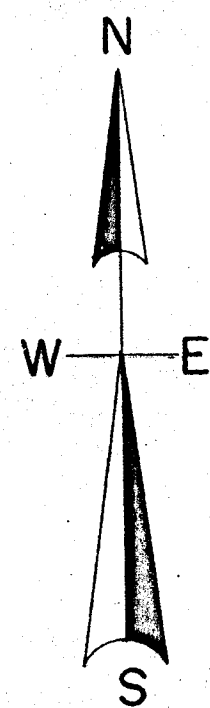

MAP # C3155
 DATE FILED 10-14-2024
 BY CH
 DESCRIPTION FILED
 ONEIDA CO. SURVEYOR'S OFFICE


Exempt from Planning and Zoning Review.
 Signature: [Signature] Date: 10/14/2024

NOTE - Parcel A is located in part
 of the NE-SE ¼ & SE-SE ¼, Sec. 26.

Parcel A is to be attached to Document R. 875513
 and not to be conveyed separately unless complying with
 Oneida County Zoning and Shoreland Protection Ordinance
 for building and sanitary permit requirements and the Subdivision
 Control Ordinance. A release of this restriction must be obtained
 from the Oneida County Planning and Zoning Department.

LEGEND

- set 1" iron pipe out.
- △ Computed position

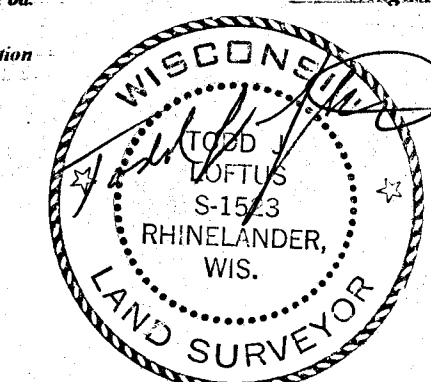


I, Todd Loftus, Professional Land Surveyor, hereby certify
 that I have surveyed the property shown hereon. That this
 map represents an accurate survey of said property to the
 best of my knowledge & belief (that I have performed this
 survey by order of Fredrick Radtke
 and that I have complied with the applicable requirements
 of the Wisconsin Administrative Code A.E.7.
 DATE: July 21, 2024

LEGEND

- SUBDIVISIONAL MONUMENT OF RECORD
- FOUND 1" IRON PIPE
- ▲ FOUND RAILROAD SPIKE
- FOUND 3/4" IRON ROD
- SET 1" IRON PIPE
- (0.00') RECORD

SCALE

1" = 100'
 0 50 100 200

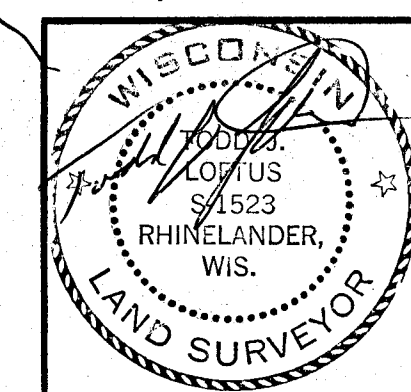

Loftus Surveying
 5437 Riverview Drive
 Rhinelander, WI. 54501
 tel/fax 715-369-1142
 hodag28@hotmail.com

SCALE 1" = 100' DATE: [blank] DWN. BY: [blank]
 DWG. NO. 4080B8 survey for Fredrick Radtke
 Rhinelander, Wisconsin