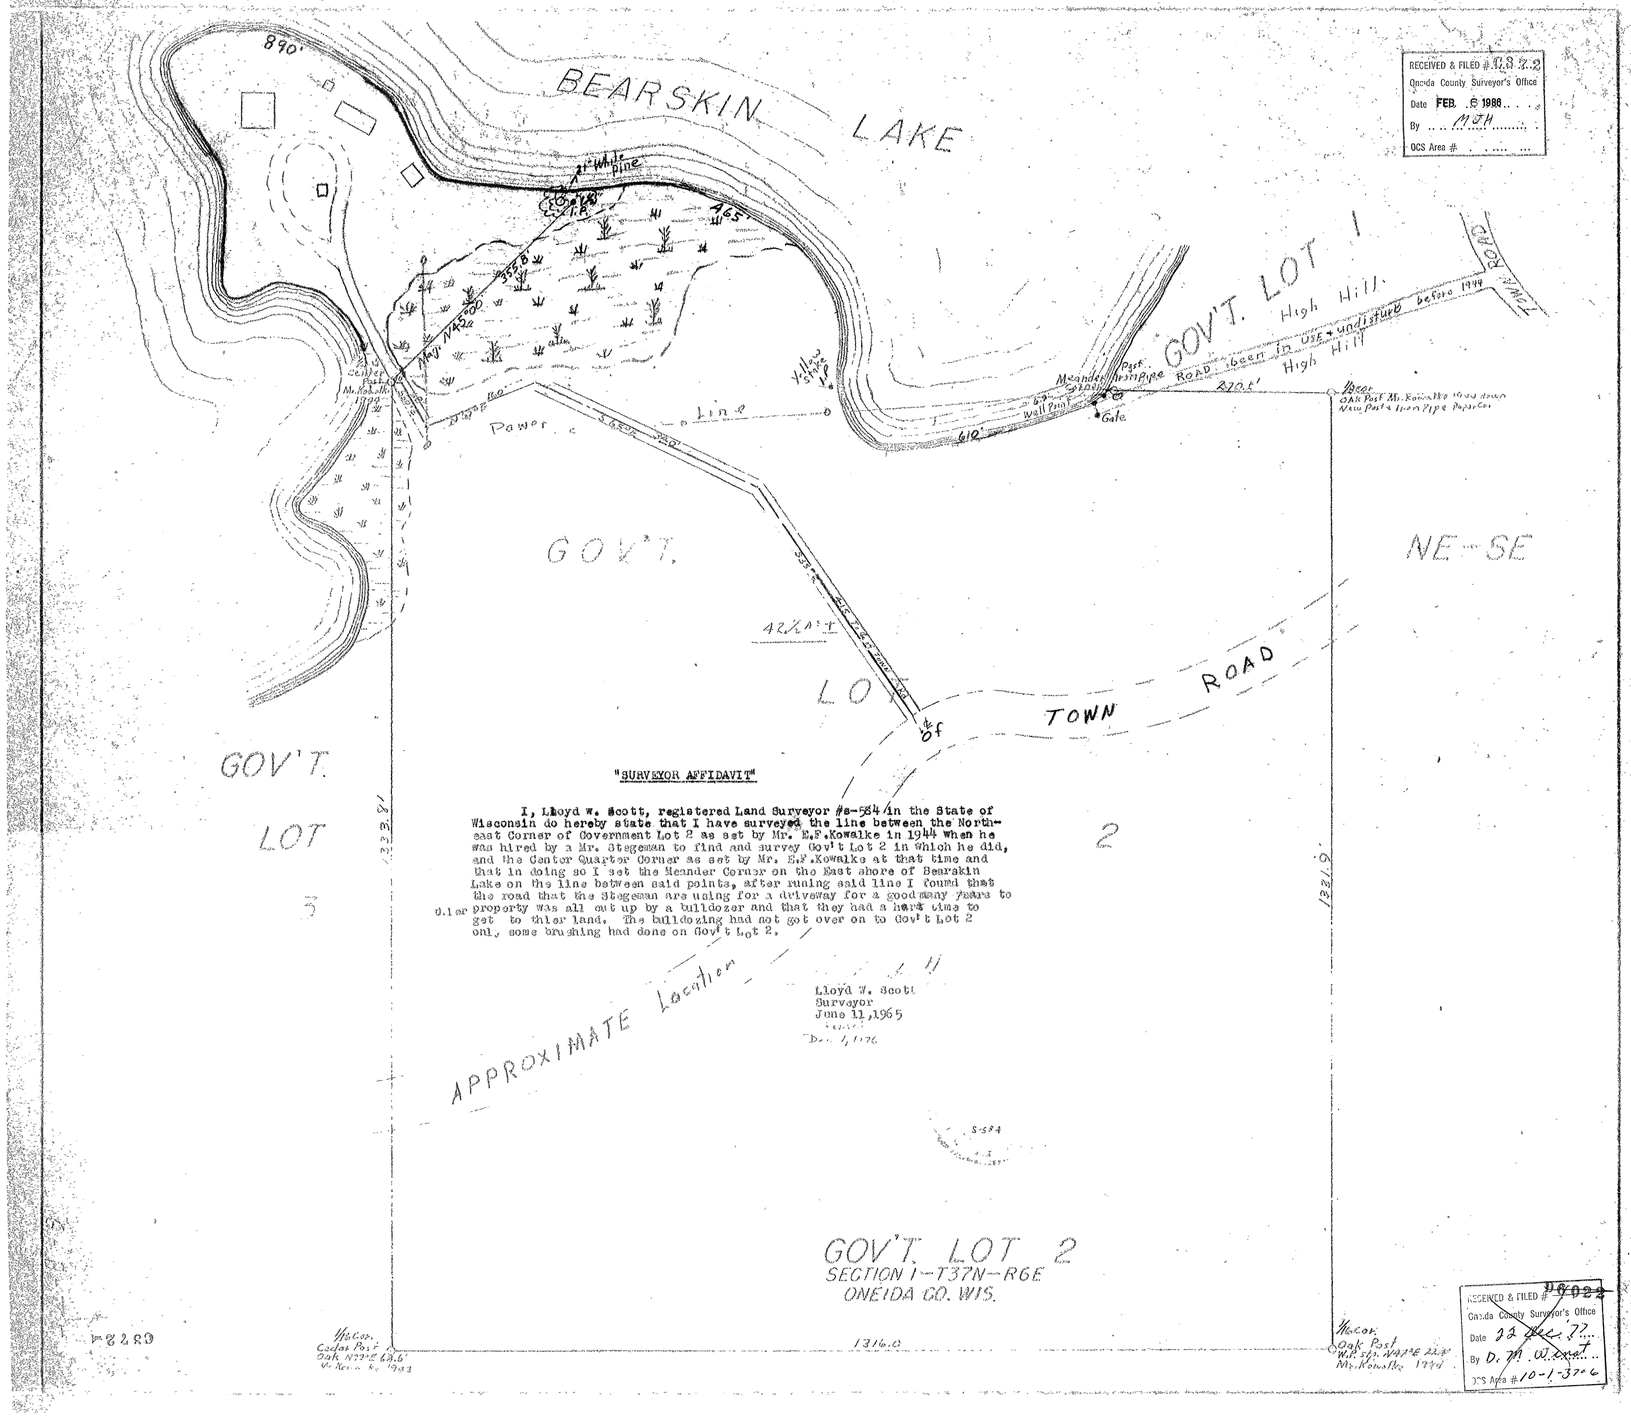

"SURVEYOR AFFIDAVIT"

I, Lloyd W. Scott, registered Land Surveyor #s-584 in the State of Wisconsin do hereby state that I have surveyed the line between the Northeast Corner of Government Lot 2 as set by Mr. E.F.Kowalke in 1944 when he was hired by a Mr. Stegeman to find and survey Gov't Lot 2 in which he did, and the Center Quarter Corner as set by Mr. E.F.Kowalke at that time and that in doing so I set the Meander Corner on the East shore of Bearskin Lake on the line between said points, after runing said line I found that the road that the Stegeman are using for a driveway for a good many years to
0.1 er property was all cut up by a bulldozer and that they had a hard time to get to thier land. The bulldozing had not got over on to Gov't Lot 2 only some brushing had done on Gov't Lot 2.

Lloyd W. Scott
Surveyor
June 11, 1965

Dec. 1, 1976

S-584

RECEIVED & FILED # 6322
Oneida County Surveyor's Office
Date FEB. 6 1986
By MJH
OCS Area #

RECEIVED & FILED # 96022
Oneida County Surveyor's Office
Date 22 Dec 77
By D. M. Wirst
OCS Area # 10-1-37-6