C71 0-1

RECEIVED & FILED # C71 0
Oneida County Surveyor's Office
Date SEP. 27 1989
By MAR
OCS Area #

A PARCEL OF LAND LOCATED IN THE SE 1/4 OF THE SW 1/4, SECTION 28, TOWNSHIP 37 NORTH, RANGE 9 EAST, CITY OF RHINELANDER, ONEIDA COUNTY, WI.

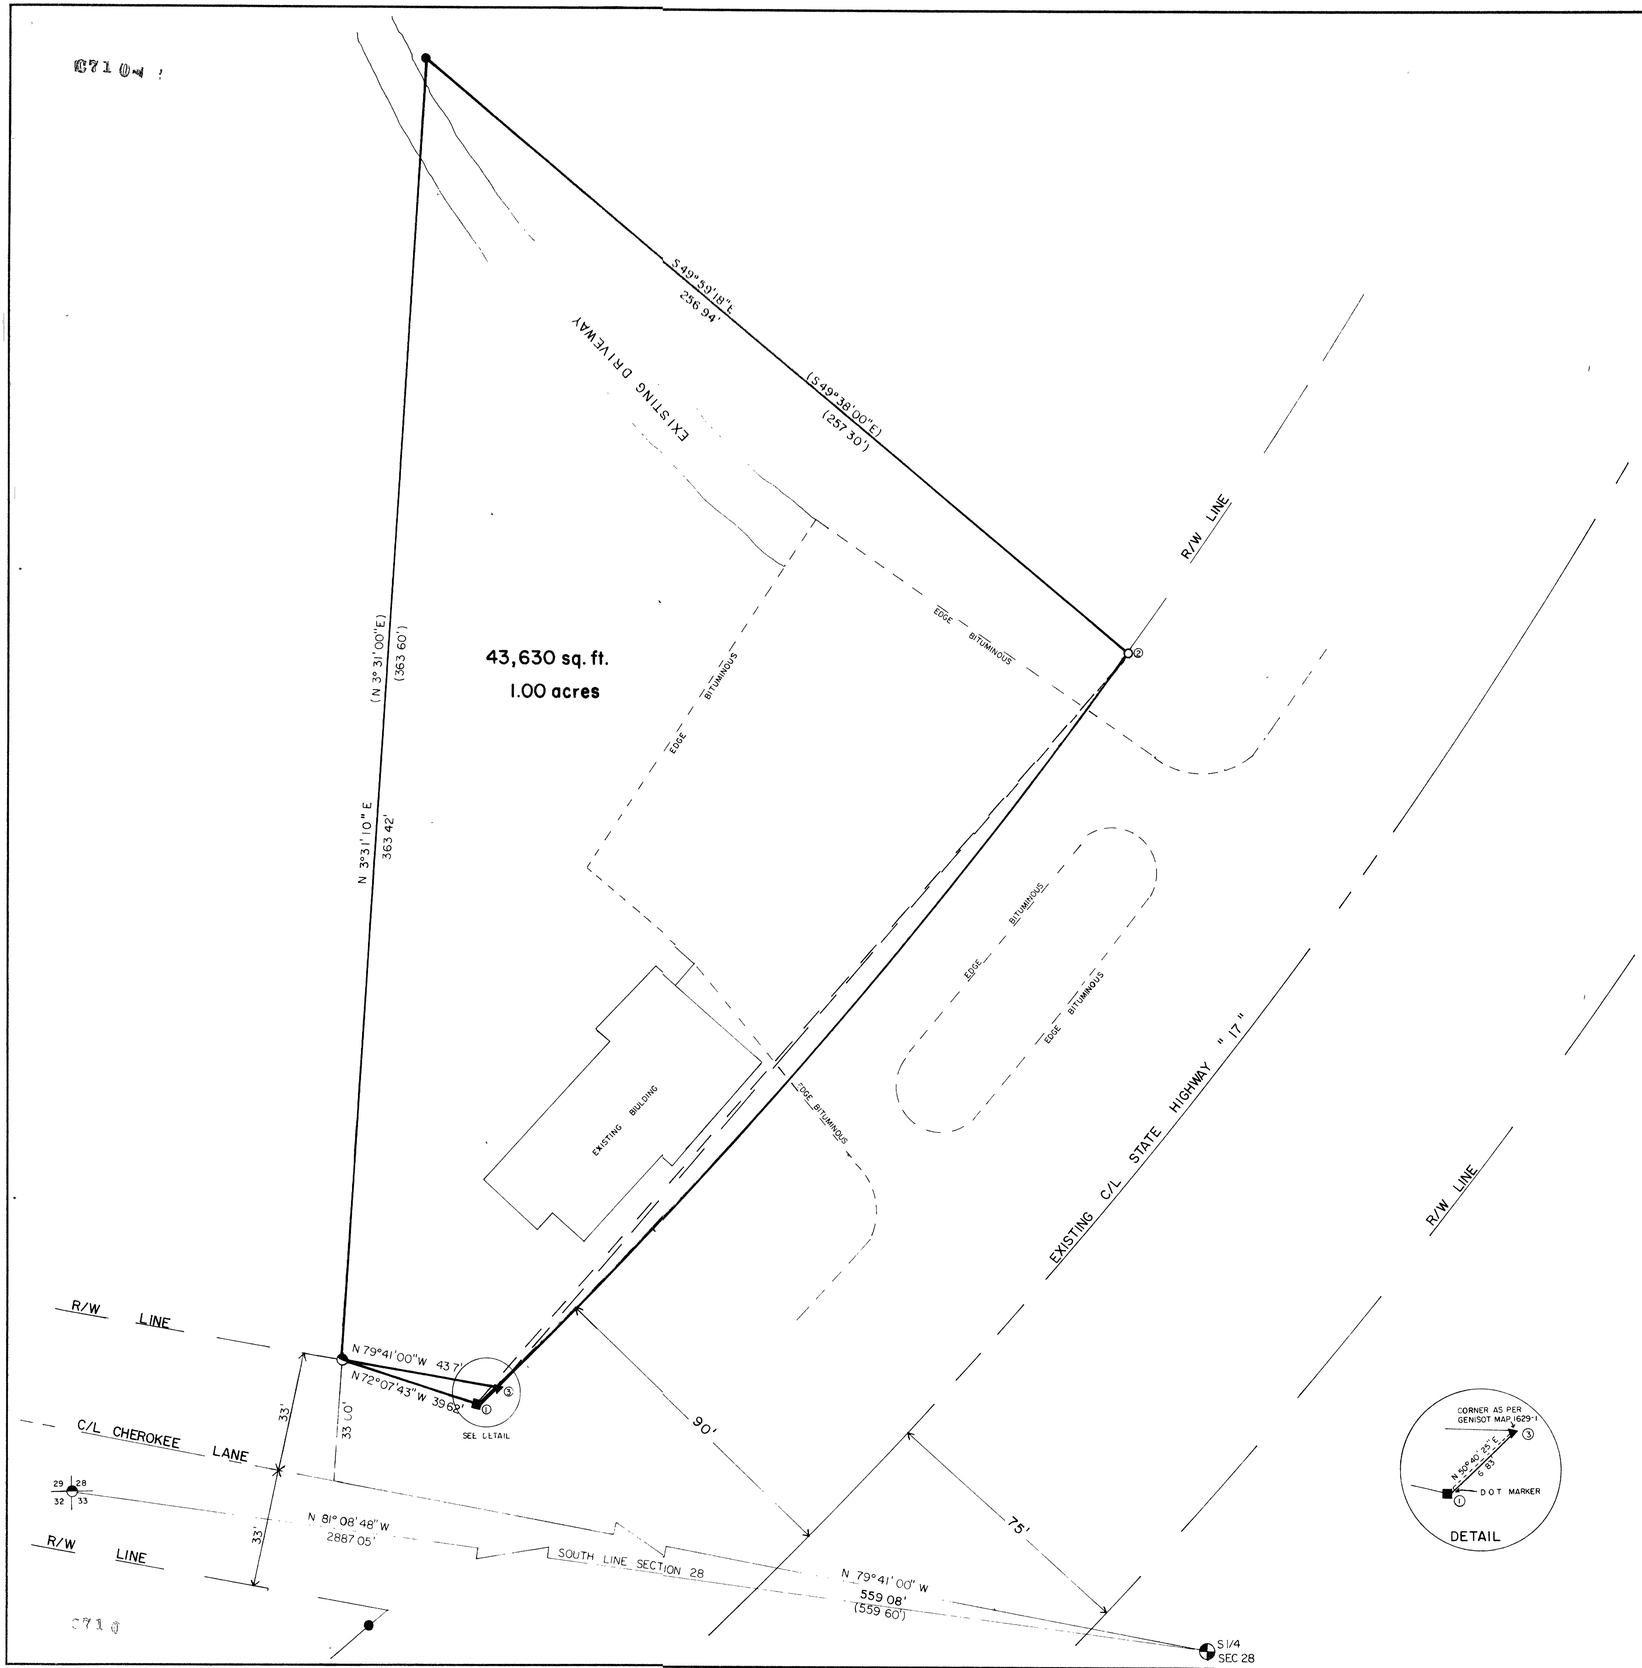

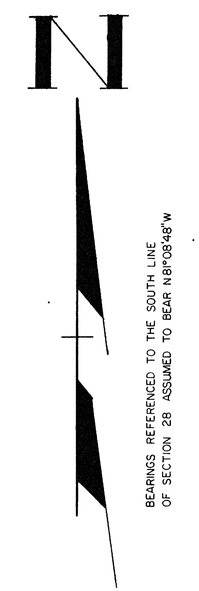

CURVE DATA.

CURVE	CHORD BEARING	CHORD DISTANCE	ARC DISTANCE	RADIUS
2-1	S40°51'43"W	277.26'	277.58'	1673.10'
2-3	S40°36'55"W	270.53'	270.83'	1673.10'

LEGEND

- ● FOUND 1" IRON PIPE
- ○ SET 1" IRON PIPE IN PLACE OF 1-1/4" PIPE BENT
- ■ FOUND 1/2" REBAR WITH DOT CAP
- ▲ SET 1" IRON PIPE
- ◓ FOUND 1-1/4" IRON PIPE
- ◔ FOUND ONEIDA COUNTY
- ( ) RECORDED AS

SURVEYOR'S CERTIFICATE

I, WILLIAM E. BANDOW, HEREBY CERTIFY THAT I HAVE SURVEYED AND MAPPED THE ABOVE PARCEL OF LAND UNDER THE DIRECTION OF DOREEN BENDA AND THAT THE ABOVE MAP IS A TRUE AND CORRECT REPRESENTATION OF THE LANDS SURVEYED TO THE BEST OF MY KNOWLEDGE AND BELIEF THAT I HAVE PROVIDED A DESCRIPTION ON A SEPARATE SHEET. THAT I HAVE COMPLIED WITH THE PROVISIONS OF AE 7 OF THE WISCONSIN ADMINISTRATIVE CODE.

WILLIAM E. BANDOW DATE

C71 0

WISCONSIN WILLIAM E. BANDOW S-1182 RHINELANDER WIS LAND SURVEYOR

THE RUSTY NAIL
C/O DOREEN BENDA
2135 N. STEVENS
RHINELANDER, WI

SCALE 1" = 20' DATE 9/4/89 DWN BY R.B.

DWG. NO. 7976

GENISOT AND ASSOCIATES, INC.
RHINELANDER, WIS.