RECEIVED & FILED #
Oneida County Surveyor's Office
Date NOV 10 1989
By
Area #

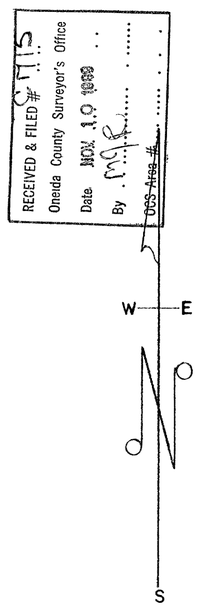

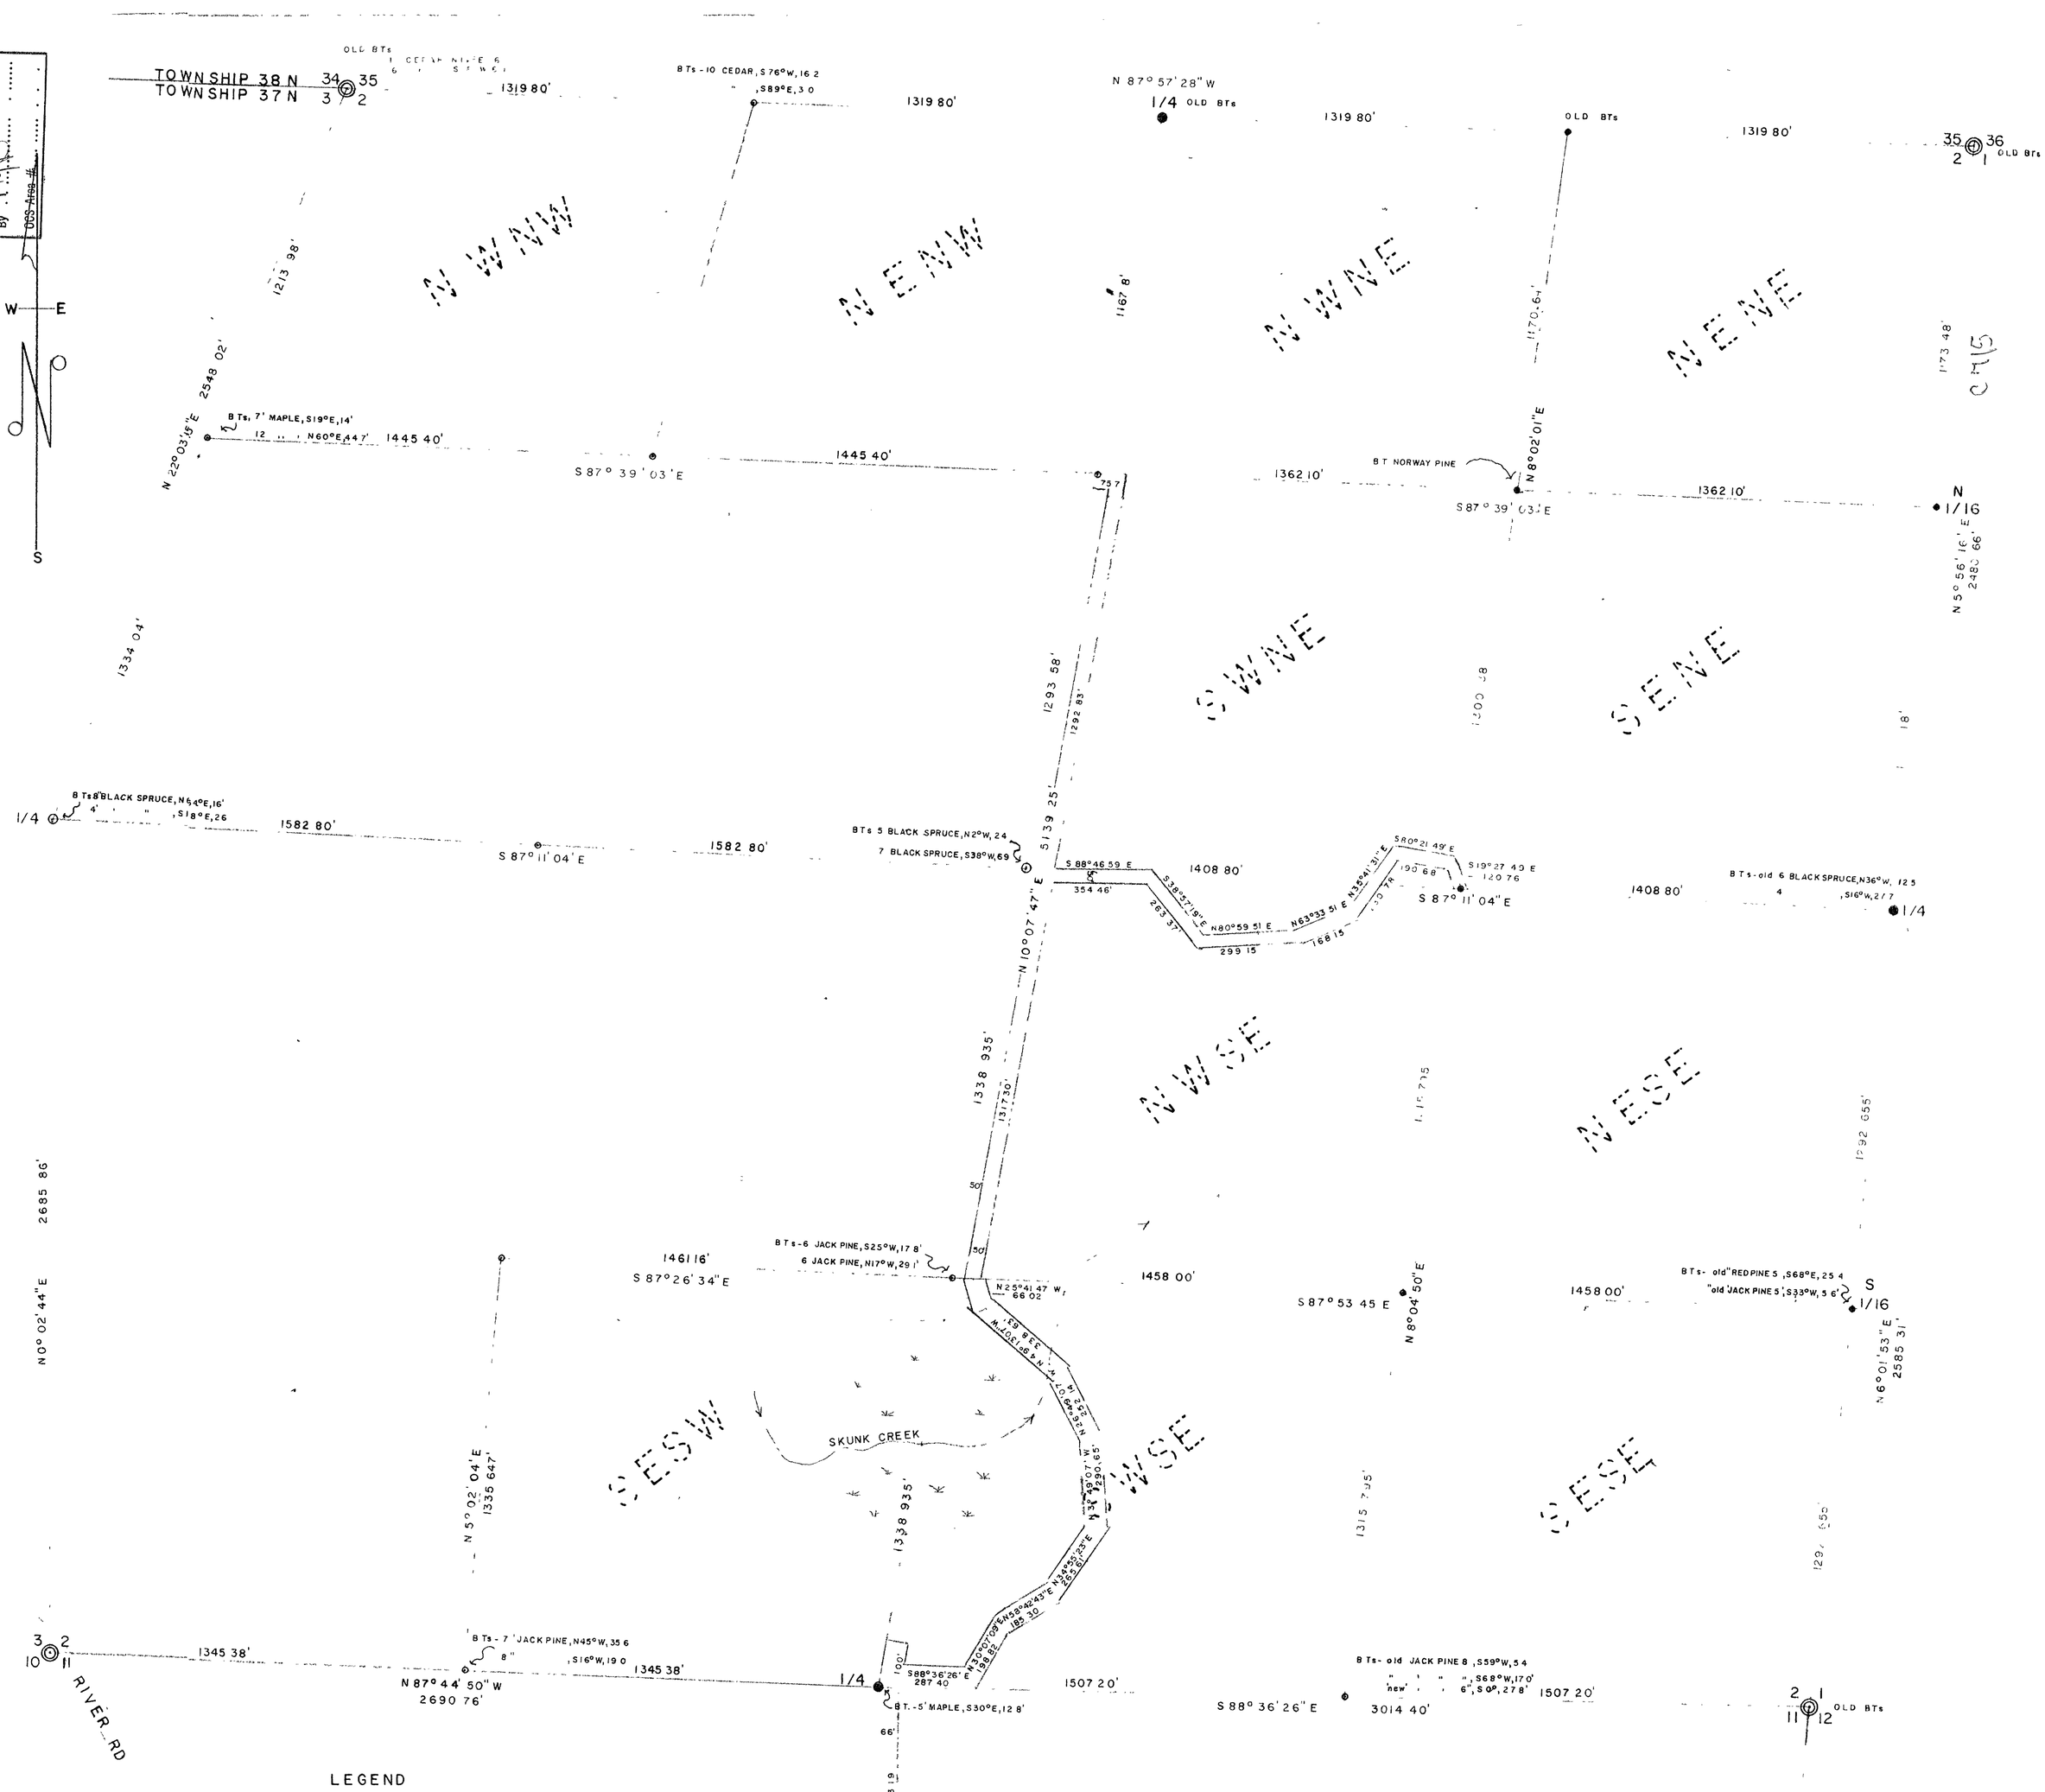

LEGEND

- ◎ SECTION CORNER (EVIDENCE OF OLD CORNERS FOUND)
- ○ 1/4 CORNER
- ⊙ 1/16 CORNER
- ●● 1/4, 1/16 SET PREVIOUS SURVEY

— — — COMPUTED LINES
SURVEYED BY N LOFTUS
DRAWN BY T LOFTUS
DATE 4/28/77

SCALE

0 150 300 600
1" = 300'

REVISED 8/14/89
TO SHOW EASEMENT ROAD
DISTANCE & BEARING ARE CENTER LINE

PART OF SEC. 2 & 11, T. 37N, R. 8E
TOWN OF PINE LAKE
ONEIDA COUNTY, WISCONSIN
SURVEY FOR
G. N. PERENICH

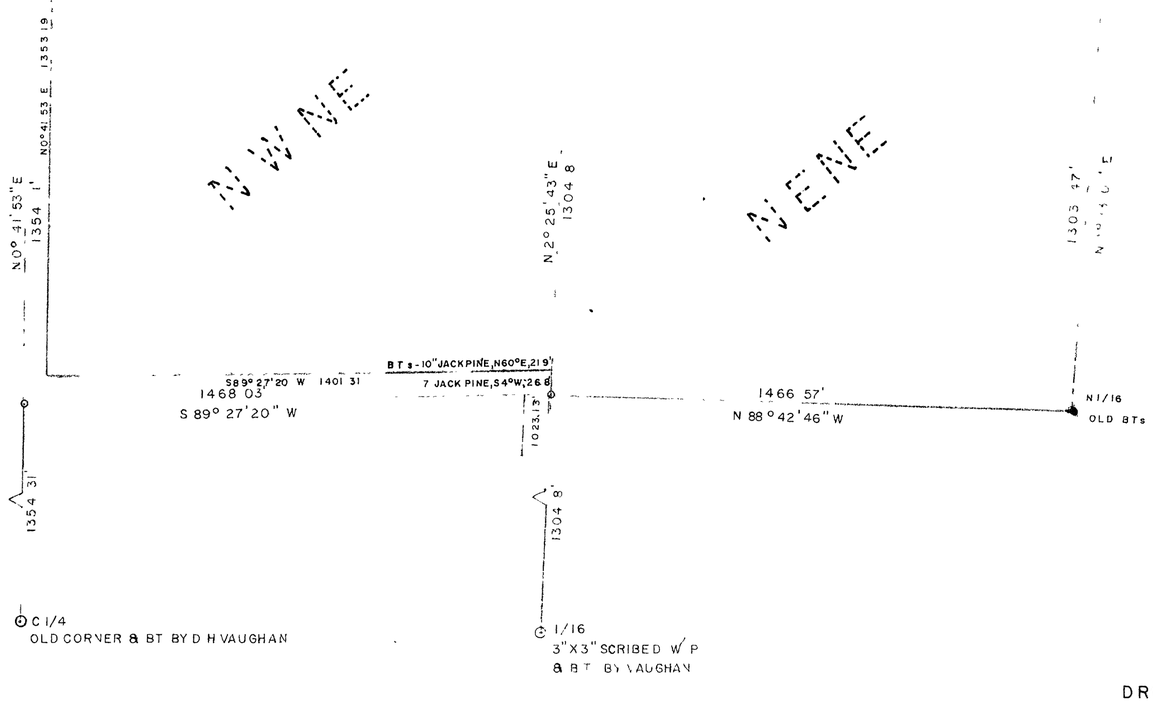

DRWG NO 218