L1155

RECEIVED & FILED #.....
Oneida County Surveyor's Office
Date AUG. 15 1991
By.....
OCS Area #.....

7/10/91
Staked and described 1.10 acre parcel.
Stuart L. Foltz

CERTIFIED SURVEY MAP

Part of

GOV'T. LOT 5
SECTION 9, T39N, R6E

Town of Minocqua
Oneida County, Wisconsin

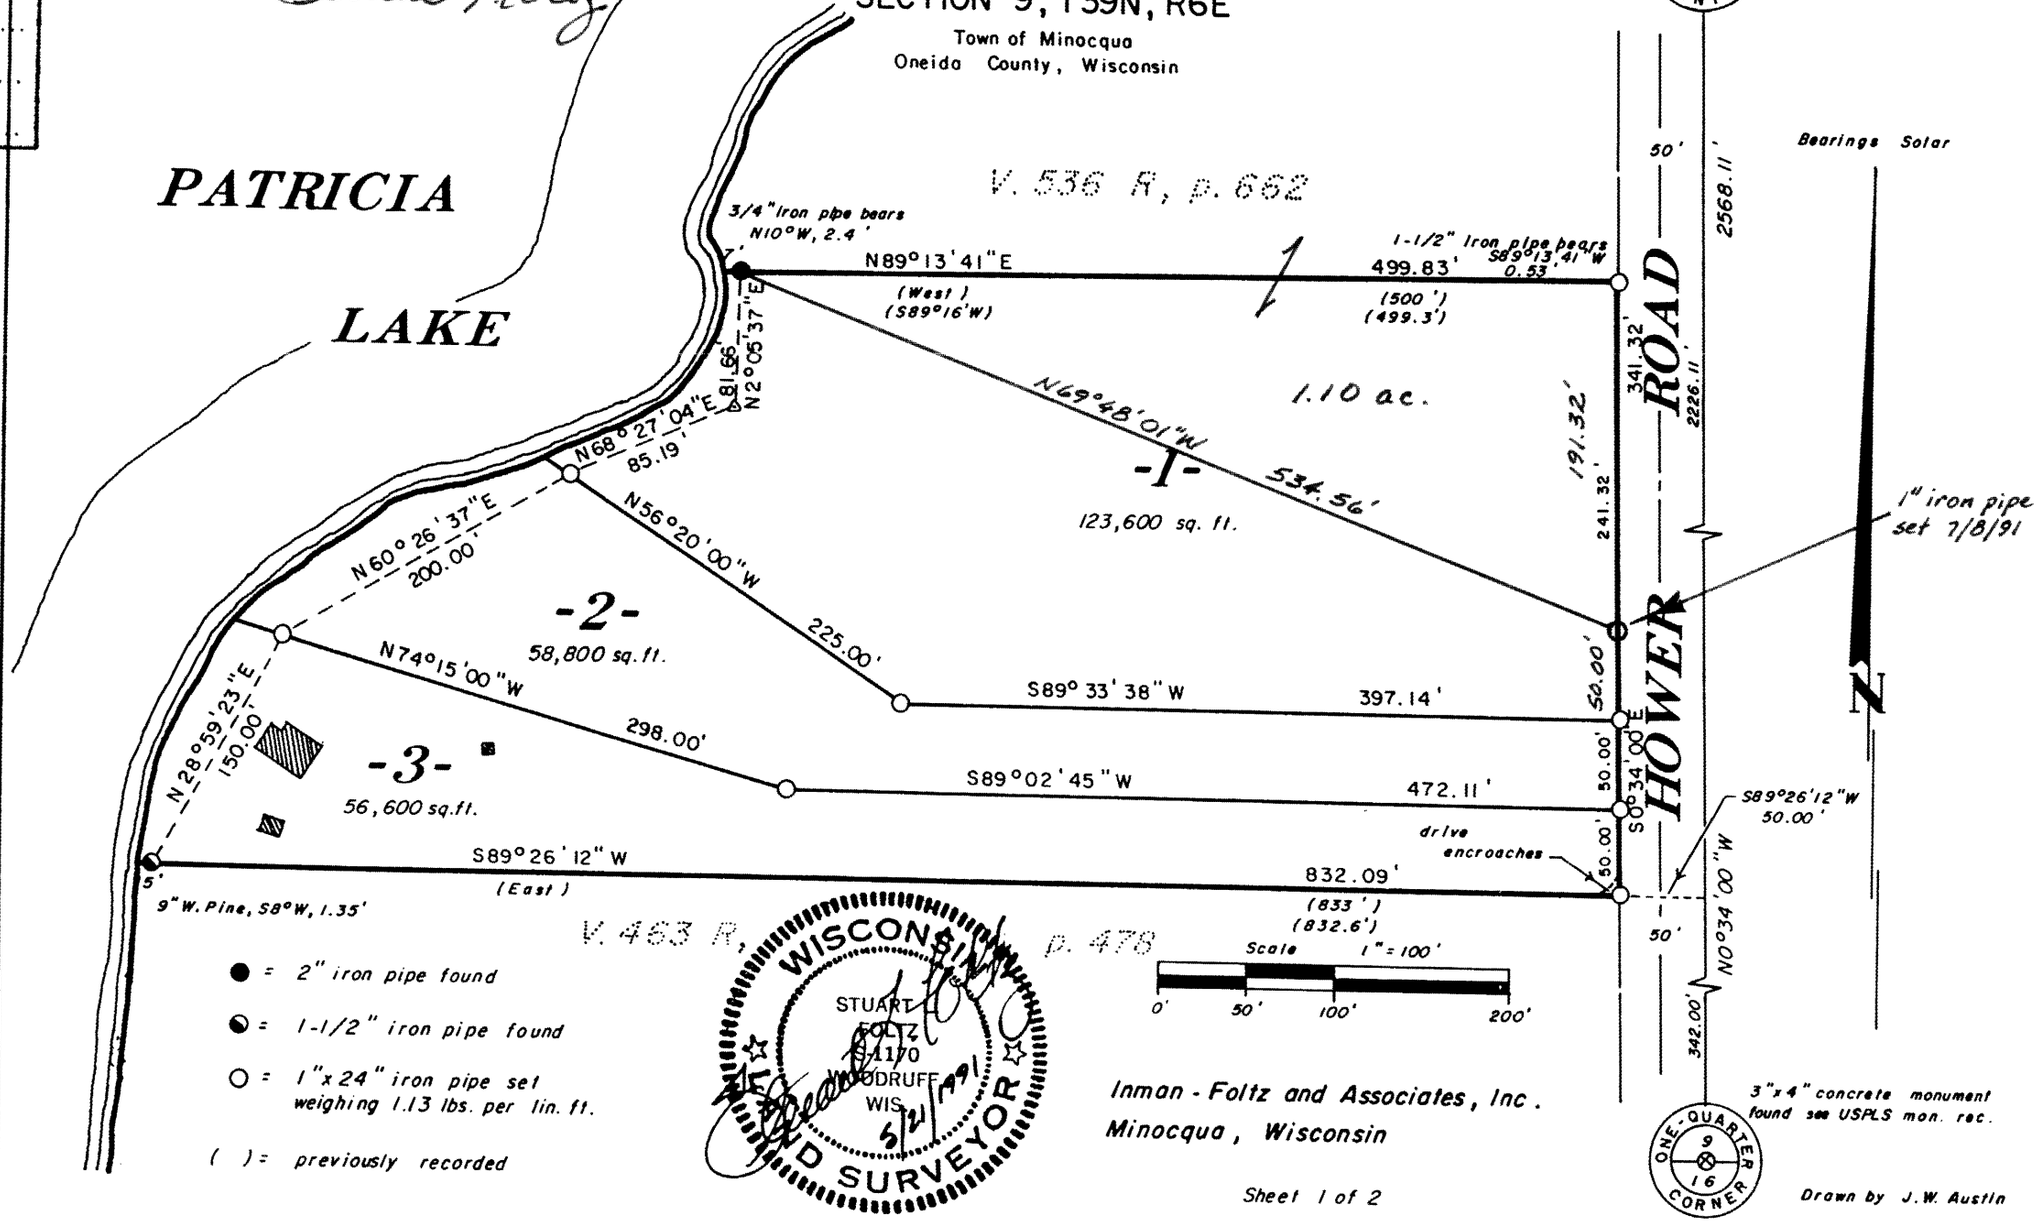

● = 2" iron pipe found

◐ = 1-1/2" iron pipe found

○ = 1"x24" iron pipe set weighing 1.13 lbs. per lin. ft.

( ) = previously recorded

WISCONSIN STUART L. FOLTZ S-1170 WOODRUFF WIS. 5/21/1991 LAND SURVEYOR

Inman - Foltz and Associates, Inc.
Minocqua, Wisconsin

Sheet 1 of 2

Drawn by J.W. Austin

Oneida County Planning & Zoning Committee has no objection to this Certified Survey. Date: 5-23-91
Steven R. Osterman
Rec # 5767 Administrator

L1155

L1155

L1155

Page 1471