L1209

L1209

FE ... & FILED #
On ... County Surv ... s O ...
Da
By
Or

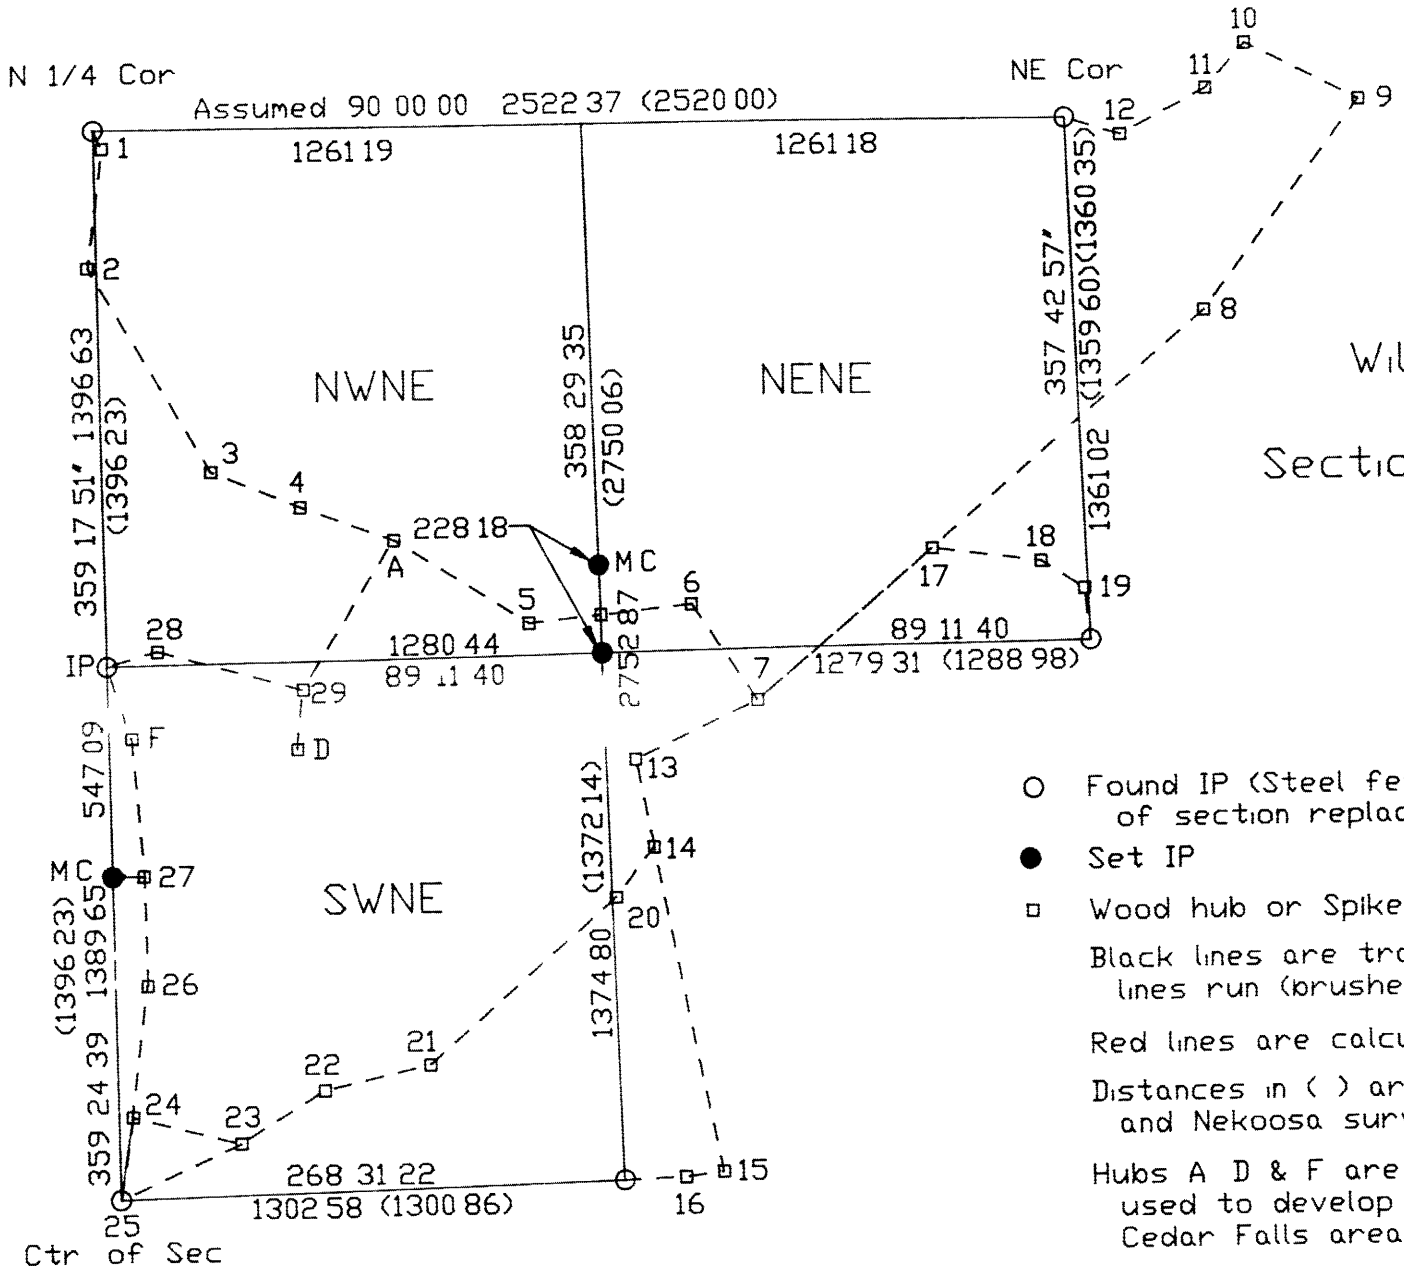

Willow Reservoir
Cedar Falls
Section 27, T 38N, R 5E

○ Found IP (Steel fence post at center of section replaced with IP)

● Set IP

□ Wood hub or Spike

Black lines are traverse and property lines run (brushed where necessary)

Red lines are calculated from traverse

Distances in ( ) are from previous □-I and Nekoosa survey maps

Hubs A D & F are from previous traverse used to develop topographic map of the Cedar Falls area

R C Wylie RLS #66
April 1991

1 =500

L1209

L1209