L1222

PART OF THE SE 1/4 NE 1/4, SEC 12, T 38N, R 7E, ONEIDA COUNTY, WI

L1222

RECEIVED & FILED
Oneida County Surveyor Office
Date APR 12 1993
By 40
OCS Area

North is referenced to the South line of the Northeast ¼ being an assumed bearing of N 89° 22' 12" E

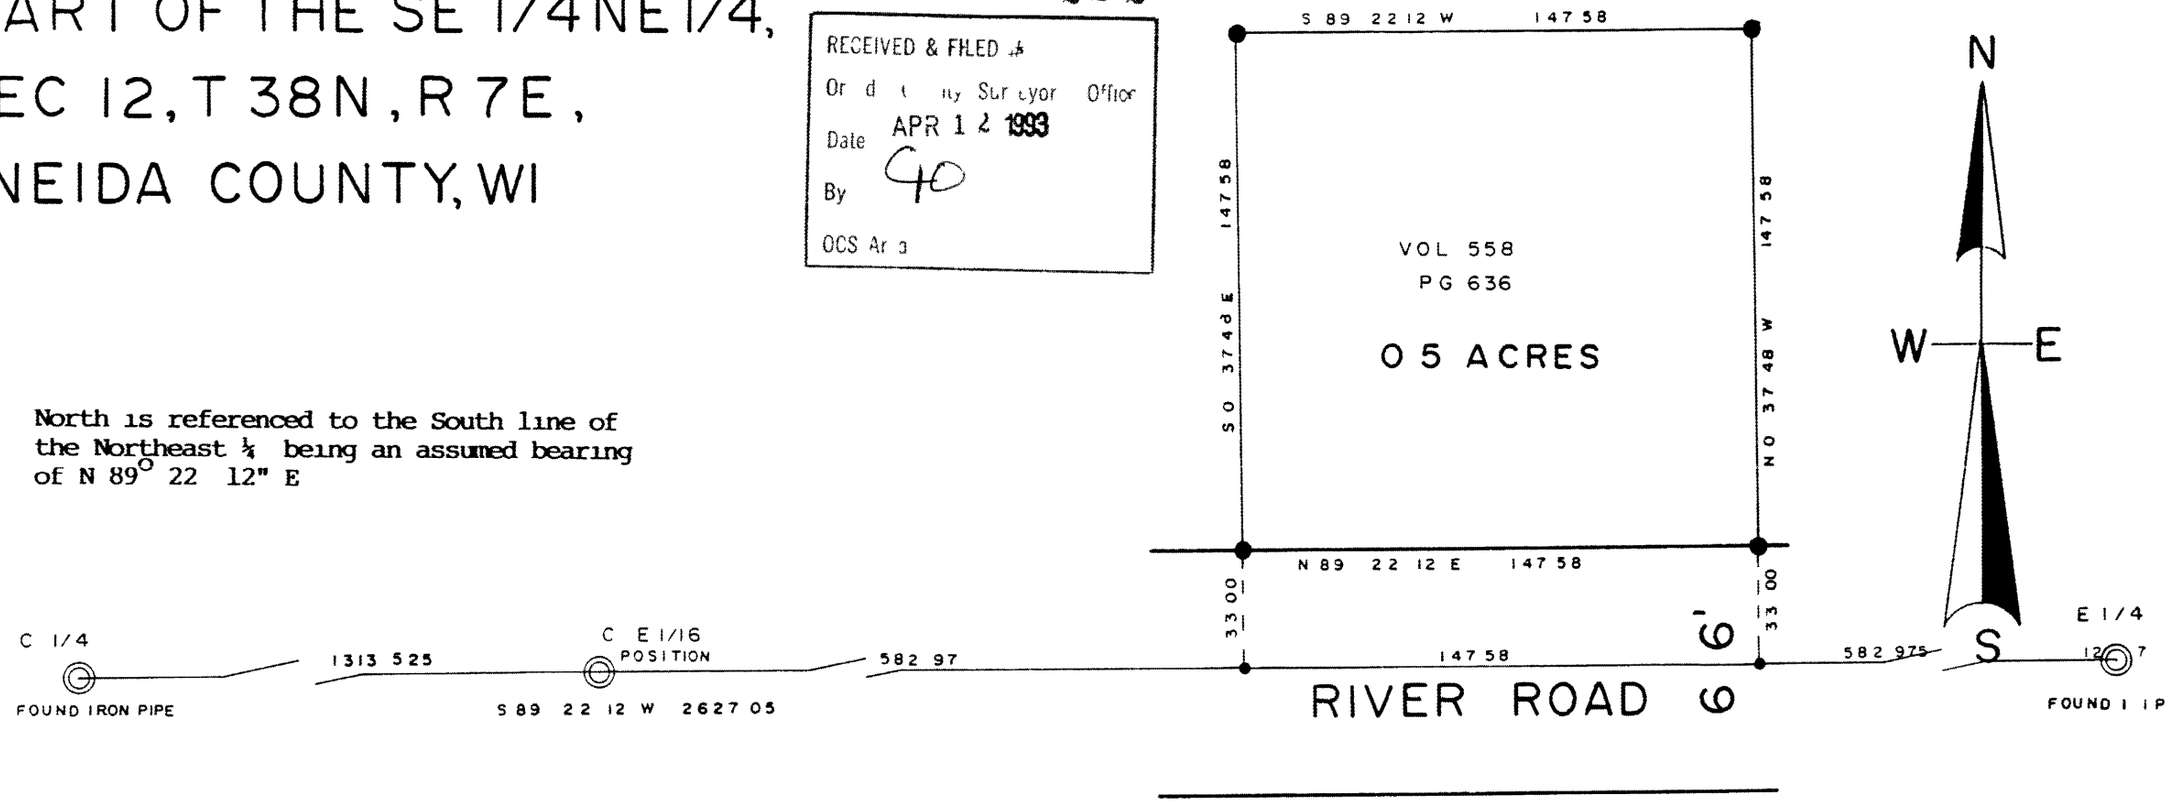

I Todd Loftus Registered Land Surveyor hereby certify that I have surveyed the property shown hereon That this map represents an accurate survey of said property to the best of my knowledge & belief That I have performed this survey by order of ARLIN JOLIN and that I have complied with the applicable requirements of the Wisconsin Administrative Code A E 7

Description required for above parcel is on separate sheet

DATE FEB 18, 1993

SIGNED _____

LOFTUS SURVEYING

LEGEND

- SUBDIVISIONAL MON
- COMPUTED POSITION
- I IRON PIPE SET

SCALE

1 50

0 25 50 100 150

L1222

DRAFTED BY T J LOFTUS

1035B3

L1222