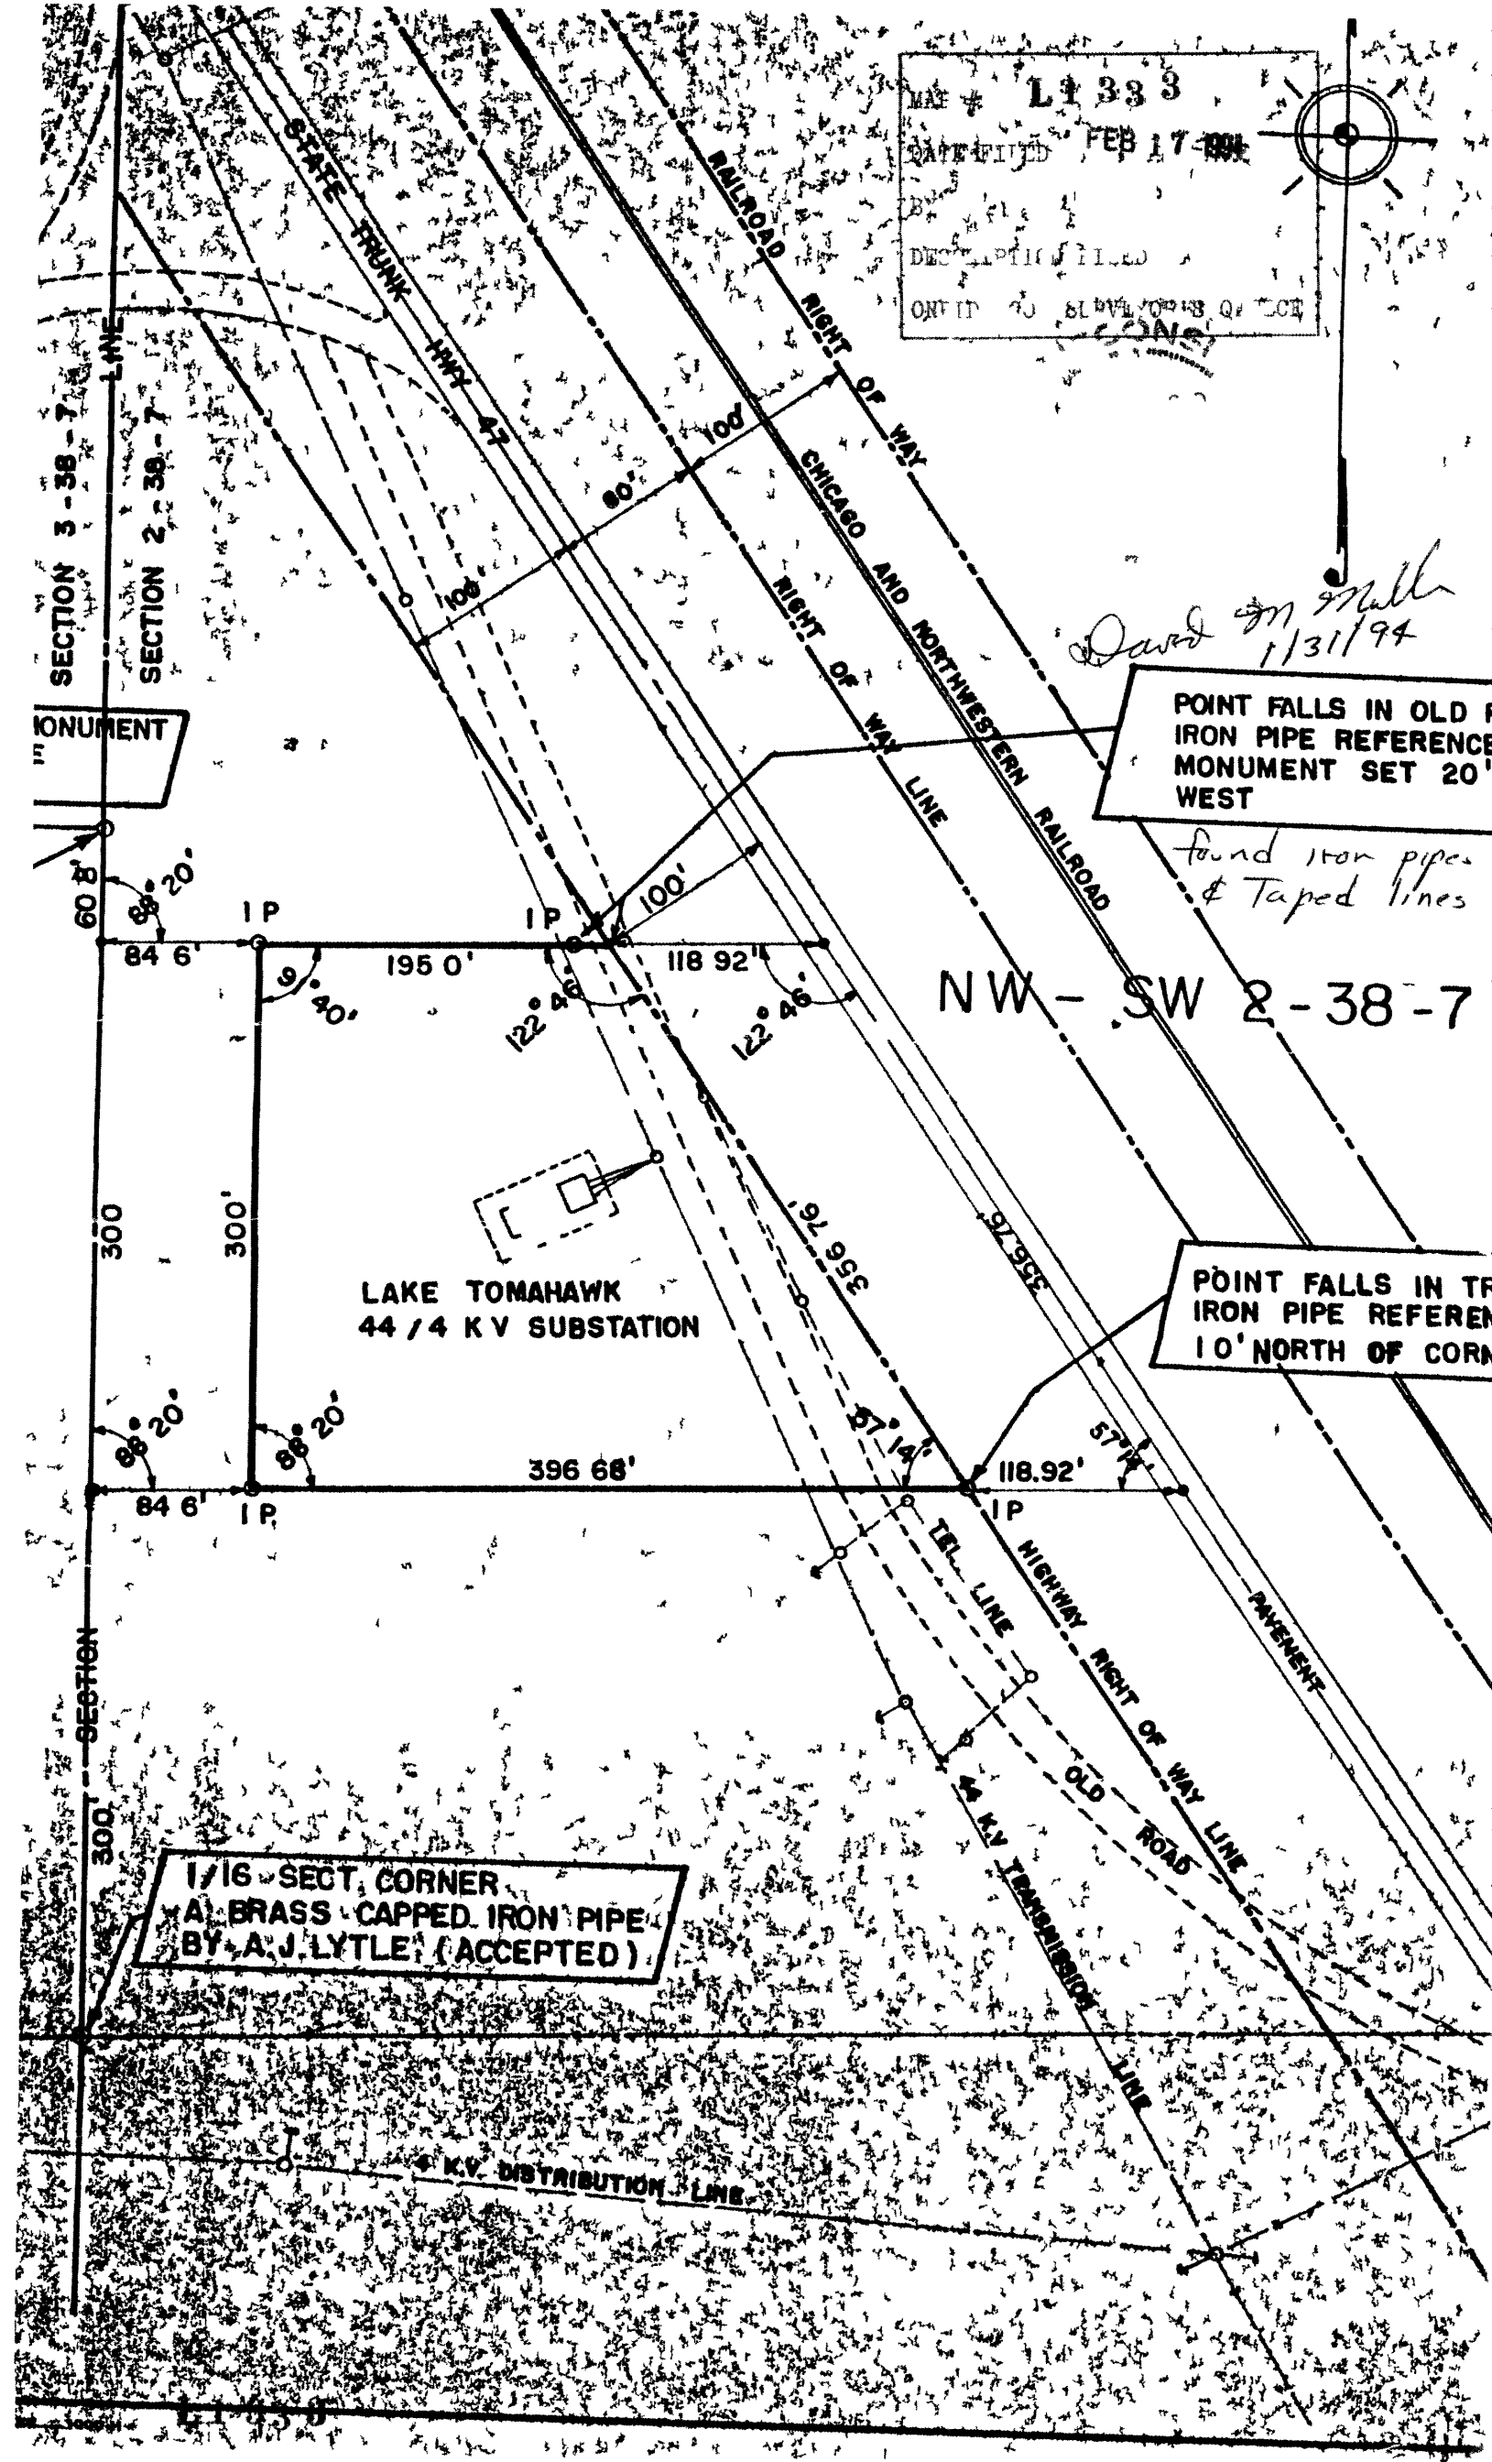

MAP # L1333
DATE FILED FEB 17 1994
DESCRIPTION FILED
ONTIP CO SURVEYOR'S OFFICE
STATE TRUNK HWY 47
RAILROAD RIGHT OF WAY
CHICAGO AND NORTHWESTERN RAILROAD
RIGHT OF WAY LINE
SECTION 3-38-7
SECTION 2-38-7
LINE
MONUMENT
David M Muller 1/31/94
POINT FALLS IN OLD
IRON PIPE REFERENCE
MONUMENT SET 20'
WEST
found iron pipes & Taped lines
NW - SW 2-38-7
60 8'
88° 20'
84 6'
1 P
195 0'
118 92'
9° 40'
122° 46'
100'
80'
300
300'
LAKE TOMAHAWK
44 / 4 K V SUBSTATION
356 76'
POINT FALLS IN TR
IRON PIPE REFEREN
10' NORTH OF CORN
57° 14'
396 68'
118.92'
TEL LINE
HIGHWAY RIGHT OF WAY LINE
PAVEMENT
OLD ROAD
44 K.V TRANSMISSION LINE
SECTION
1/16 SECT. CORNER
A BRASS CAPPED IRON PIPE
BY A.J. LYTLE (ACCEPTED)
4 K.V. DISTRIBUTION LINE