L1 634

L1 634

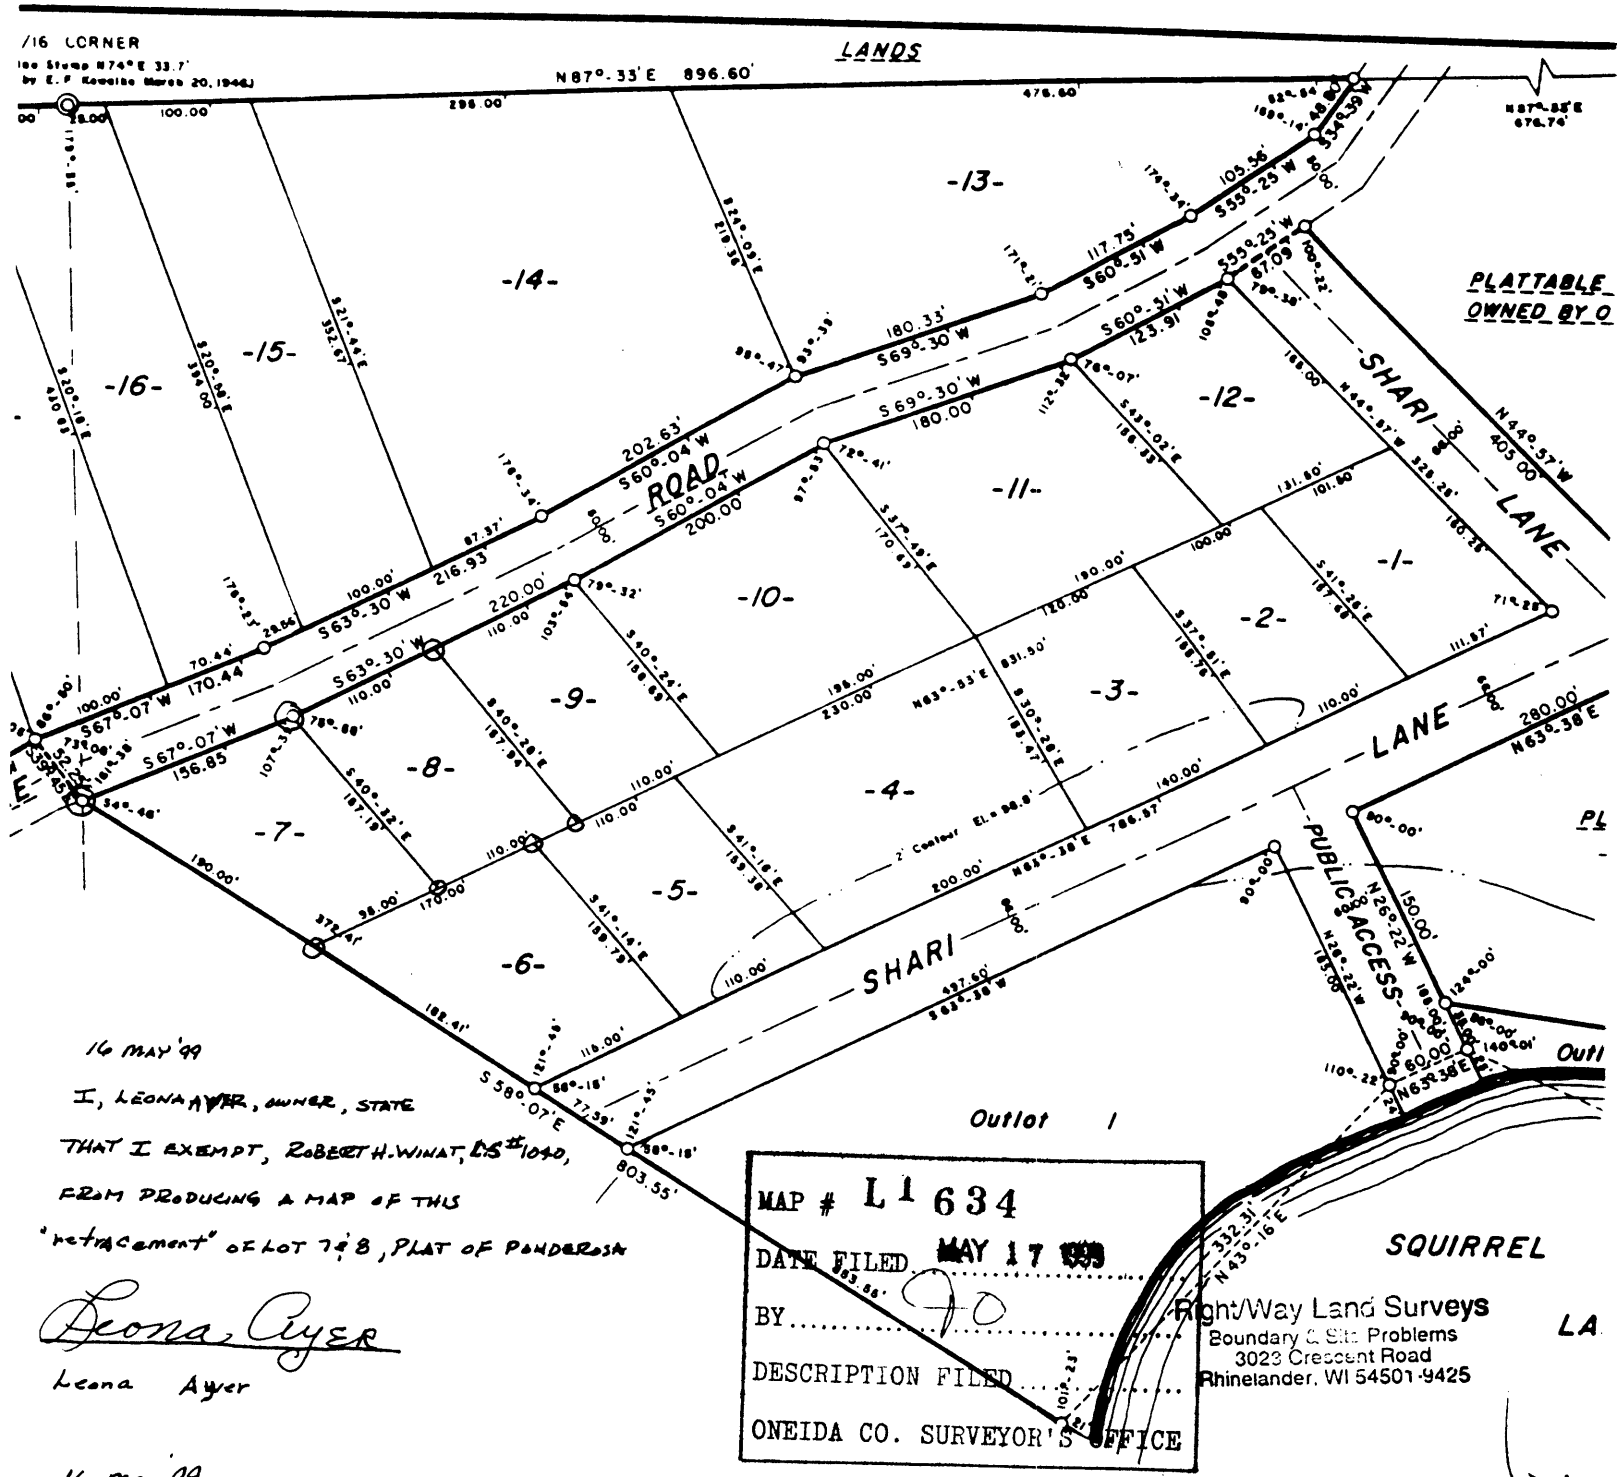

16 MAY '99

I, LEONA AYER, OWNER, STATE THAT I EXEMPT, ROBERT H. WINAT, L.S. #1040, FROM PRODUCING A MAP OF THIS "retracement" OF LOT 7 & 8, PLAT OF PONDEROSA

Leona Ayer

Leona Ayer

16 May '99

I, Robert H. Winat, Land Surveyor #1040, hereby certify that I retraced the boundaries of Lot 7 & 8, PLAT OF PONDEROSA, ONEIDA CO., WIS. and found all the original iron pipe monts. in their original locations, I believe, undisturbed, as circled above and marked the side & back lot lines with orange flagging and spray painted the corner monuments "hot pink".

Robert H. Winat

MAP # L1 634
DATE FILED MAY 17 1999
BY JO
DESCRIPTION FILED
ONEIDA CO. SURVEYOR'S OFFICE

Right/Way Land Surveys
Boundary & Site Problems
3023 Crescent Road
Rhinelander, WI 54501-9425

EROSA, NER, and proved

Iman

ROBERT H. WINAT S-1040 RHINELANDER, WIS. SURVEYOR

L1 634

L1 634