MAP # L 1729
DATE FILED JUN 20 2000
BY
DESCRIPTION FILED
ONEIDA CO. SURVEYOR'S OFFICE

Jun 07 00 12:01p DAN 715-477-1414 p.1
JUN 07 2000 12:06 FR WJMT SUPPORT 2 9207212955 TO 917154771414 P.02/02

SURVEY FOR JAMES & LYNN BRUD

Being Part of the NW1/4, SE1/4 & the NE1/4, SW1/4, Section 22, T.37N., R.8E., 4th P.M.

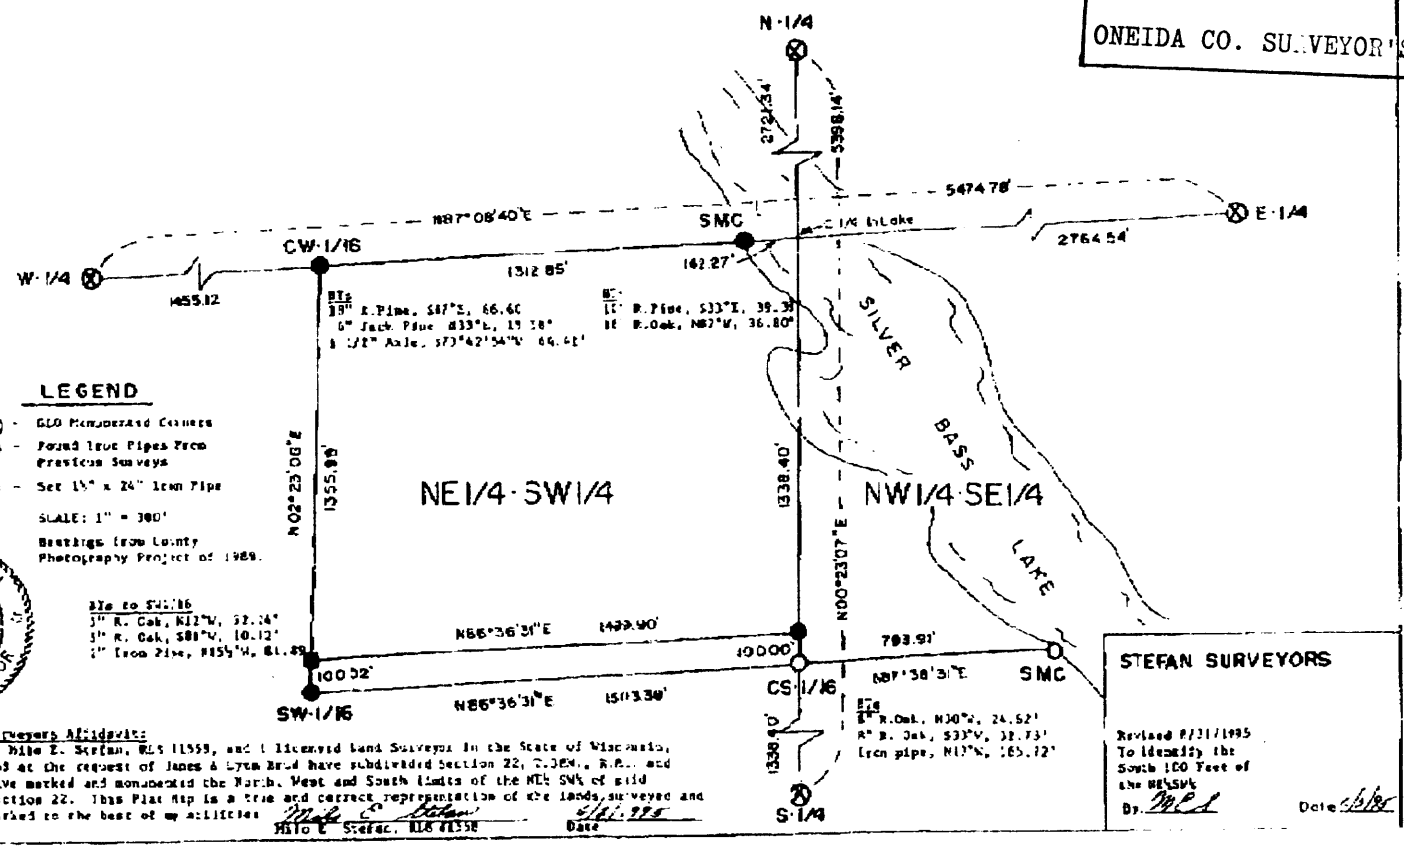

Surveyors Affidavit:
I, Milo E. Stefan, RLS 11558, and a licensed Land Surveyor in the State of Wisconsin, and at the request of James & Lynn Brud have subdivided Section 22, T.37N., R.8E., and have marked and monumented the North, West and South limits of the NE¼ SW¼ of said Section 22. This Plat Map is a true and correct representation of the lands surveyed and marked to the best of my abilities.

Milo E. Stefan, RLS #1558 — Date 5/21/95

STEFAN SURVEYORS

Revised 8/31/1995
To identify the South 100 Feet of the NE¼SW¼
By: MES Date 8/31/95