PROJECT # 980365	SCALE: 1" = 100 FEET	FILE # 980639.dgn
FIELD BOOK #	DRAWN BY SJZ	SHEET # 1/2
PAGES #	CHECKED BY ECU	SIDE # 1/1

SURVEYOR:
EUGENE C. UTTECH
MSA PROFESSIONAL SERVICES, INC.
1835 NORTH STEVENS ST.
RHINELANDER, WI 54501
(715)362-3244

MSA
PROFESSIONAL SERVICES
TRANSPORTATION • MUNICIPAL • REMEDIATION
DEVELOPMENT • ENVIRONMENTAL

OWNER:
DONALD A. KLEIN &
MARY J. KLEIN
AS TRUSTEES, OR THE SUCCESSOR(S) OF
THE KLEIN REVOCABLE TRUST,
DATED, DECEMBER 8, 1999

PLAT OF SURVEY

LANDS BEING PART OF GOV. LOT 2, SEC. 27, T. 38 N., R. 6 E. TOWN OF HAZELHURST, ONEIDA COUNTY, WISCONSIN.

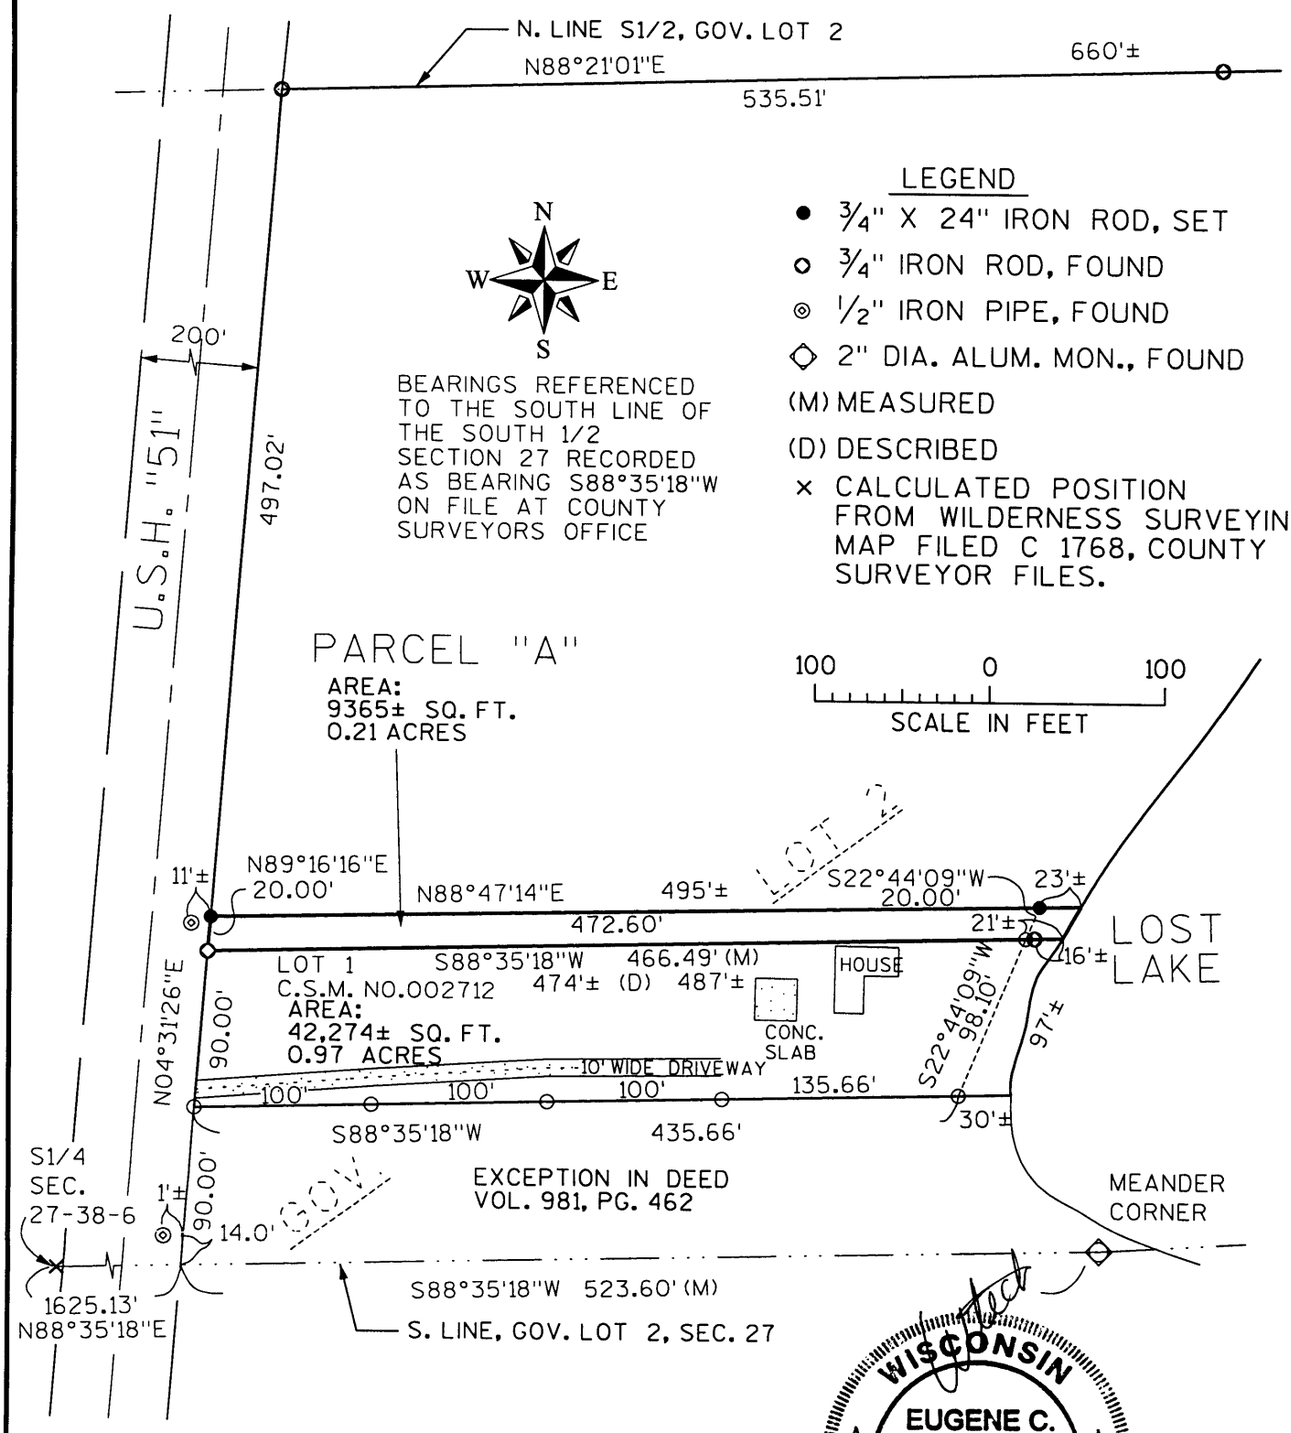

I, EUGENE C. UTTECH, REGISTERED LAND SURVEYOR OF THE STATE OF WISCONSIN DO HEREBY CERTIFY THIS IS TRUE AND CORRECT TO THE BEST OF MY KNOWLEDGE AND BELIEF.

WISCONSIN
EUGENE C. UTTECH
S-1451
RHINELANDER, WI
LAND SURVEYOR

7.18.05