L2149

MAP # L2149
DATE FILED AUG 24 2005
BY
DESCRIPTION FILED
ONEIDA CO. SURVEYOR'S OFFICE

# Lot 53 of Crescent Lake Subdivision and part of Gov't. Lot 3, Sec. 17, T. 36 N., R. 8 E., Town of Crescent, Oneida County, WI.

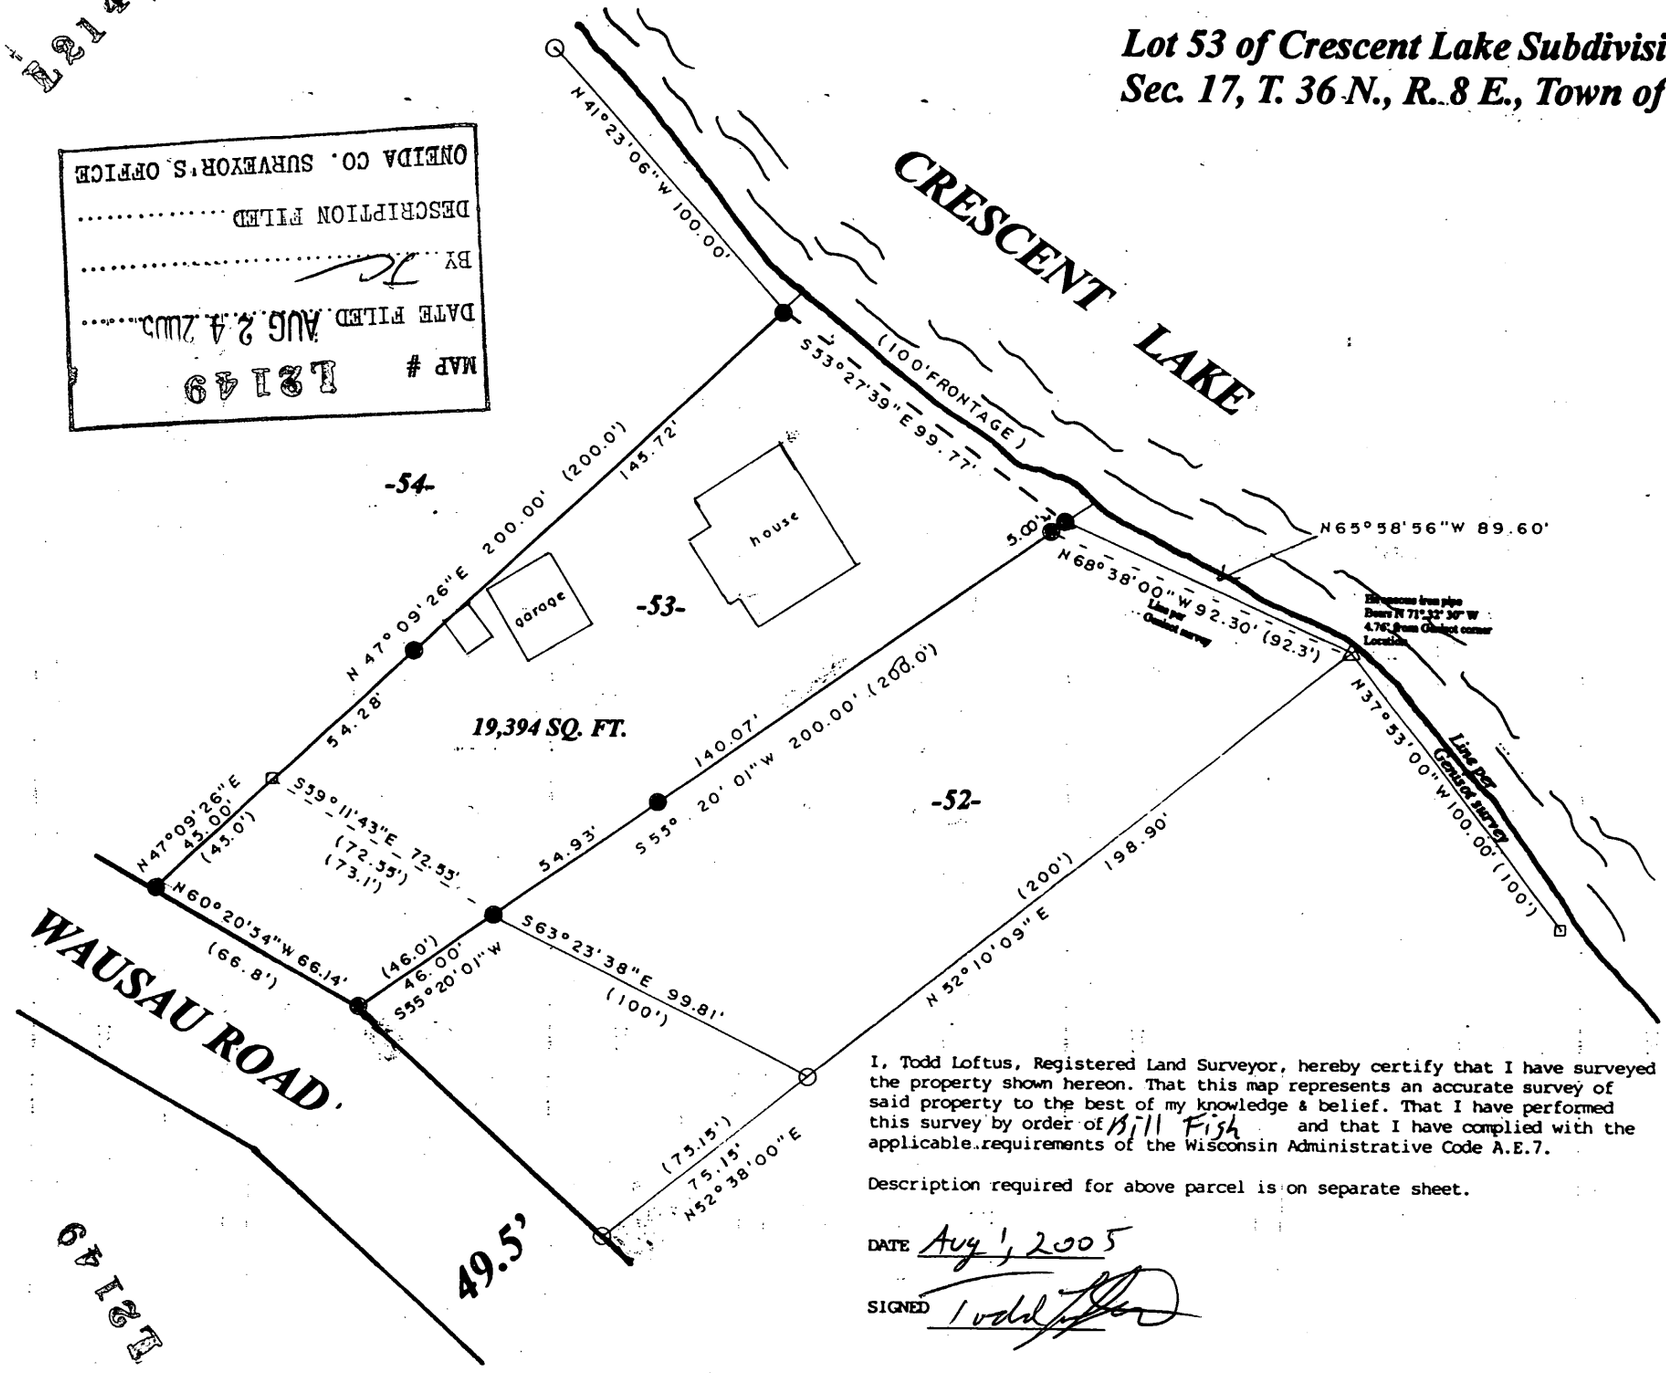


North is referenced to the North line Lot 53 being an Assumed bearing of N 47° 09' 26" E.

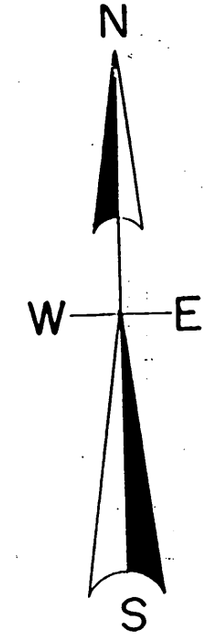


## LEGEND

- ⊙ FOUND 1" IRON PIPE
- ● SET 1" IRON PIPE
- △ COMPUTED POSITION
- ⊡ FOUND CAPPED IRON PIPE

(DIST. OF RECORD)

## SCALE

1" = 50'

0 25 50 100 150

I, Todd Loftus, Registered Land Surveyor, hereby certify that I have surveyed the property shown hereon. That this map represents an accurate survey of said property to the best of my knowledge & belief. That I have performed this survey by order of Bill Fish and that I have complied with the applicable requirements of the Wisconsin Administrative Code A.E.7.

Description required for above parcel is on separate sheet.

DATE Aug 1, 2005

SIGNED Todd Loftus

LOFTUS SURVEYING

WISCONSIN TODD J. LOFTUS S-1523 RHINELANDER, WIS. LAND SURVEYOR


LOFTUS SURVEYING
860 BALSAM STREET
RHINELANDER, WI.
54501
TEL/FAX 715-369-1142
HODAG28@HOTMAIL.COM


L2149

1440B3