RECEIVED & FILED #..L221...
Oneida County Surveyor's Office
FEB. 14 1986
Date.....
By...MTH...
OCS Area #.....

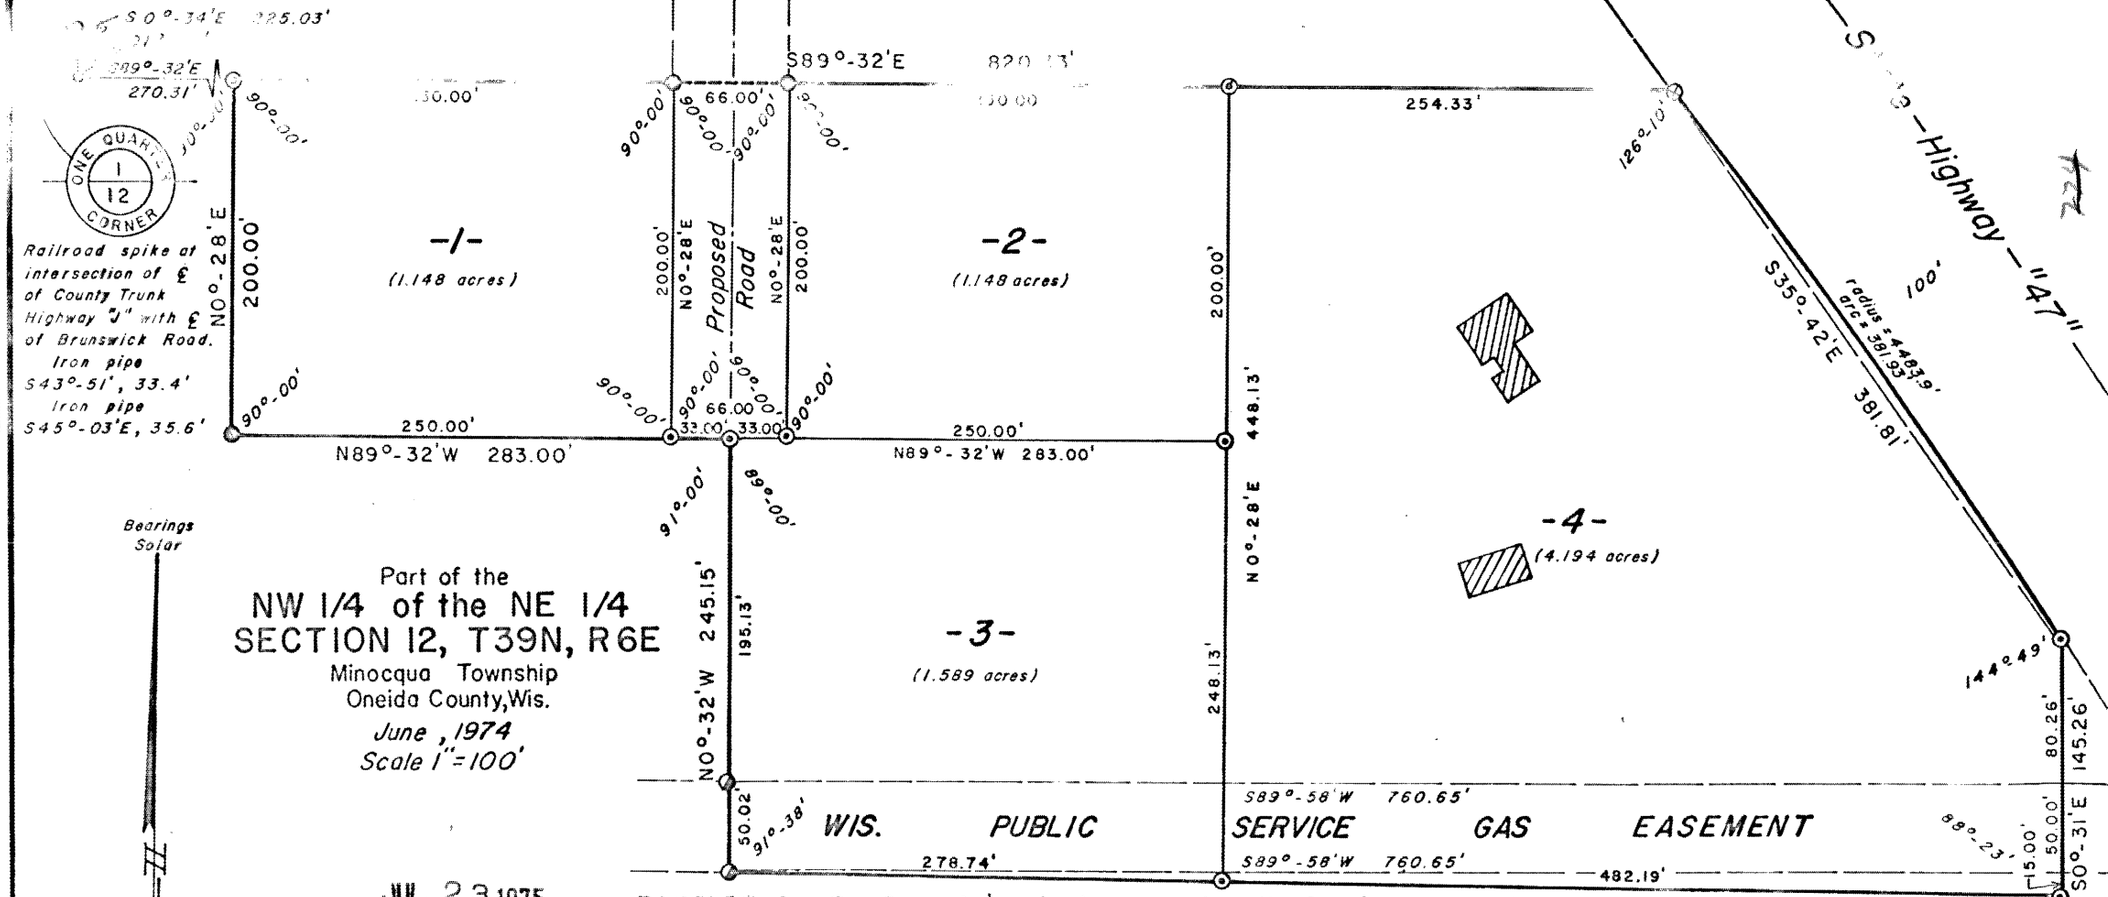

Bearings Solar

Part of the
NW 1/4 of the NE 1/4
SECTION 12, T39N, R6E
Minocqua Township
Oneida County, Wis.
June, 1974
Scale 1"=100'

JUL 23 1975

HERBERT MOORE
County Surveyor
Oneida County, Wisconsin
Courthouse
Rhinelander, Wisconsin 54501
Northwoods Surveyors, Inc.

Land Surveyor # S-836

PARCELS 1, 2, 3 and 4, being part of the [illegible] of the NW¼, Section 12, T39N, R6E, Oneida County, Wisconsin more particularly described as follows: Commencing at the north one-quarter corner of said Section 12, marked by a railroad spike; thence S0°-34'E, (solar bearing) 325.03 feet to a point; thence S89°-32'E, 270.31 feet to the place of beginning marked by an iron pin.

Thence continuing S89°-32'E, 820.13 feet to an iron rod on the southerly right-of-way line of State Highway "J"; thence along the right-of-way line on the arc of a curve to the right [illegible] bears S35°-42'E, 381.81 feet from an iron pin; thence S0°-31'E, 145.26 feet along the east line of the W¼ of the NE¼ to an iron pin; thence S89°-58'W, 760.93 feet to an iron pin; thence N0°-28'E, 448.13 feet to an iron pin; thence N89°-32'W, 283.00 feet to an iron pin; thence

○ = 2" iron pipe set previously by Northwoods Surveyors Inc.
○ = Iron pipe found in place.
◎ = Railroad spike set.
⊗ = 1" x 24" iron rod set.
○ = Iron pipe found.
[illegible] = Bearing and distance.

Drafted by Jerome N. Kraemer