L 2563

L 2563

RESTRICTION:
OUTLOT 1 IS TO BE DEEDED AND ATTACHED TO LOT 5 OF THE COUNTY PLAT OF "ASPEN ACRES" AND CANNOT THEN BE CONVEYED SEPARATELY UNLESS COMPLYING WITH THE ONEIDA COUNTY ZONING AND SHORELAND PROTECTION ORDINANCE FOR BUILDING AND SANITARY PERMIT REQUIREMENTS AND THE SUBDIVISION CONTROL ORDINANCE. A RELEASE OF THIS RESTRICTION MUST BE OBTAINED FROM THE ONEIDA COUNTY PLANNING AND ZONING DEPARTMENT.

Legend

- ○ 1" X 18" IRON PIPE SET (1.13+ #/LF)
- ⊗ 3/4" DIA. IRON REBAR FOUND
- ◒ 1" DIA. CAPPED IRON PIPE FOUND
- ( ) BEARING OR DISTANCE OF RECORD
- Ⓦ WELL
- Ⓢ SEPTIC

LOTS 5 & 6
OF THE COUNTY PLAT OF
"ASPEN ACRES"
SAID PLAT BEING PART OF THE
SW 1/4 OF THE NW 1/4
and part of
SE 1/4 OF THE NW 1/4
SECTION 23, T 36 N, R 9 E
Pelican Township
Oneida County, Wisconsin

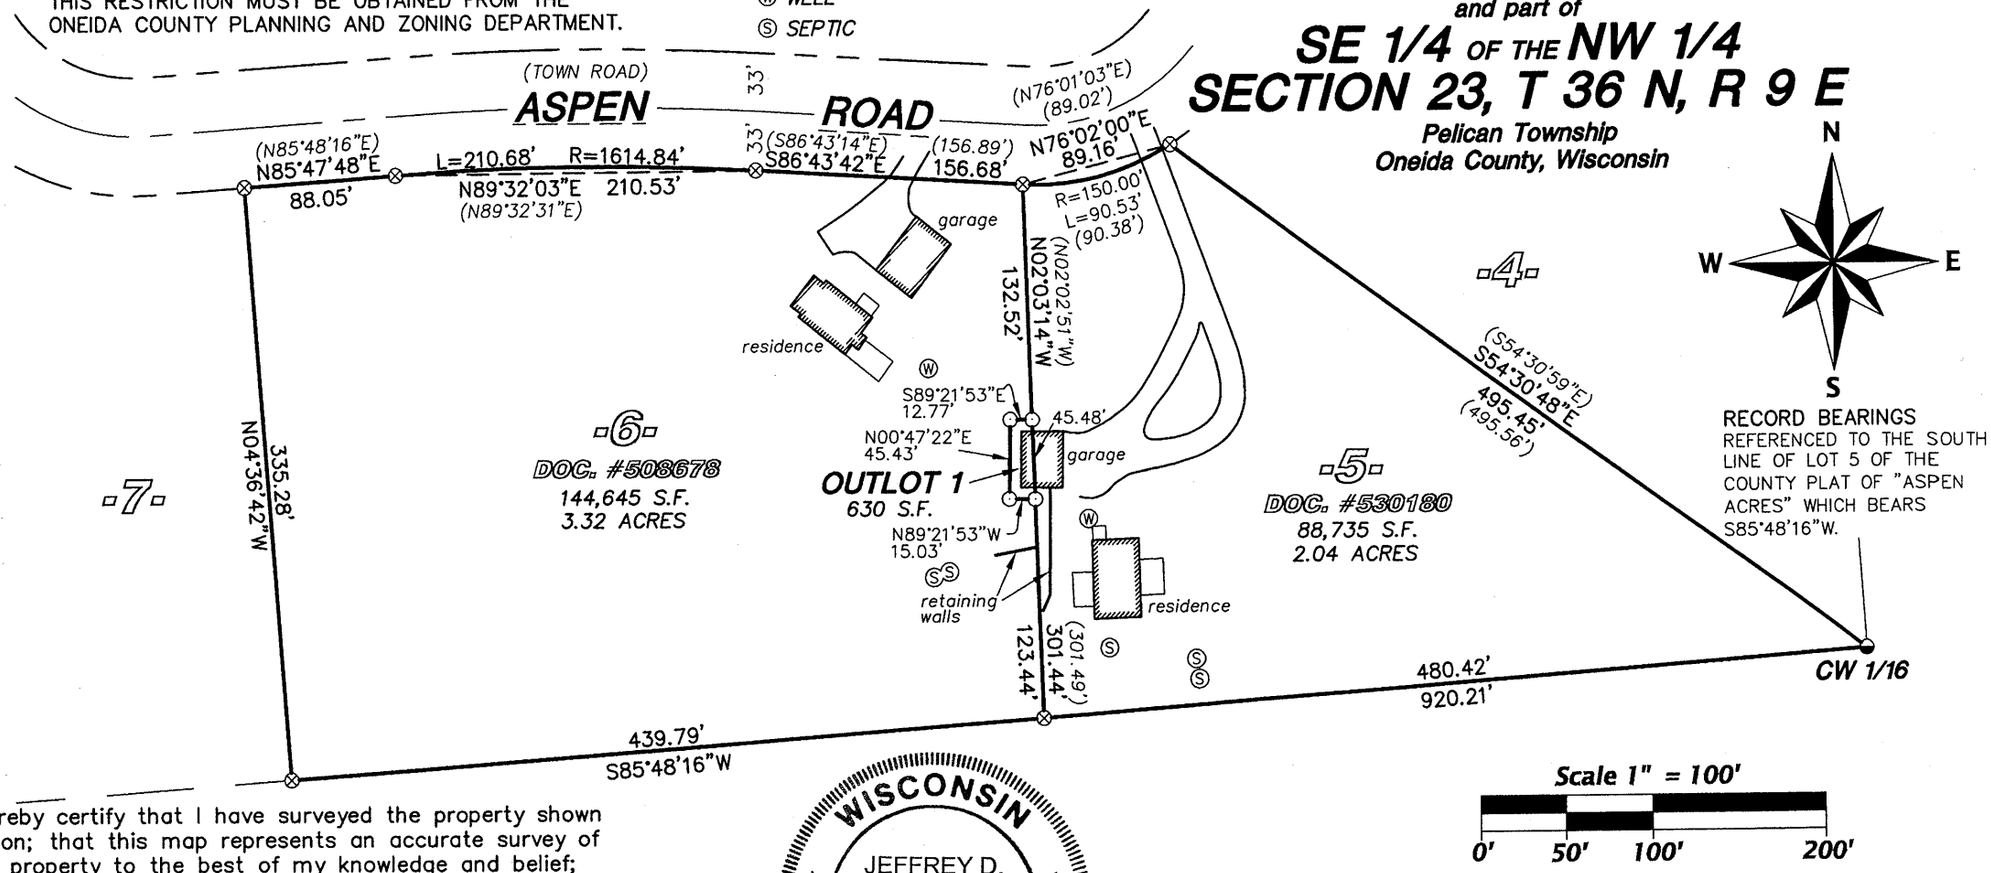

RECORD BEARINGS
REFERENCED TO THE SOUTH LINE OF LOT 5 OF THE COUNTY PLAT OF "ASPEN ACRES" WHICH BEARS S85°48'16"W.

Scale 1" = 100'
0' 50' 100' 200'

MAP # L 2563
DATE FILED FEB 17 2009
BY: JDA
DESCRIPTION .....
ONEIDA CO. SURVEYOR'S OFFICE

I hereby certify that I have surveyed the property shown hereon; that this map represents an accurate survey of said property to the best of my knowledge and belief; and that I have complied with the applicable requirements of the Wisconsin Administrative Code Section A-E 7.
Note: Any legal descriptions pertaining to this survey have been provided on separate sheets.

Jeffrey D. Anderson — 12/1/08
Jeffrey D. Anderson — Date
Registered Land Surveyor #S-2697

WISCONSIN
JEFFREY D. ANDERSON
S-2697
EAGLE RIVER, WI
LAND SURVEYOR

Favorite, Anderson & Maines Surveying, S.C.
5230 HWY 70 WEST
EAGLE RIVER, WI 54521
PHONE: (715) 479-2570
FAX: (715) 479-7274

MAP NO. 2008099
DATE: 12/01/08
DWN BY: JDA

L 2563

L 2563