L3325 L3325

Part of Government Lot 3, Section 21, Township 38 North, Range 8 East, Town of Newbold, Oneida County, Wisconsin

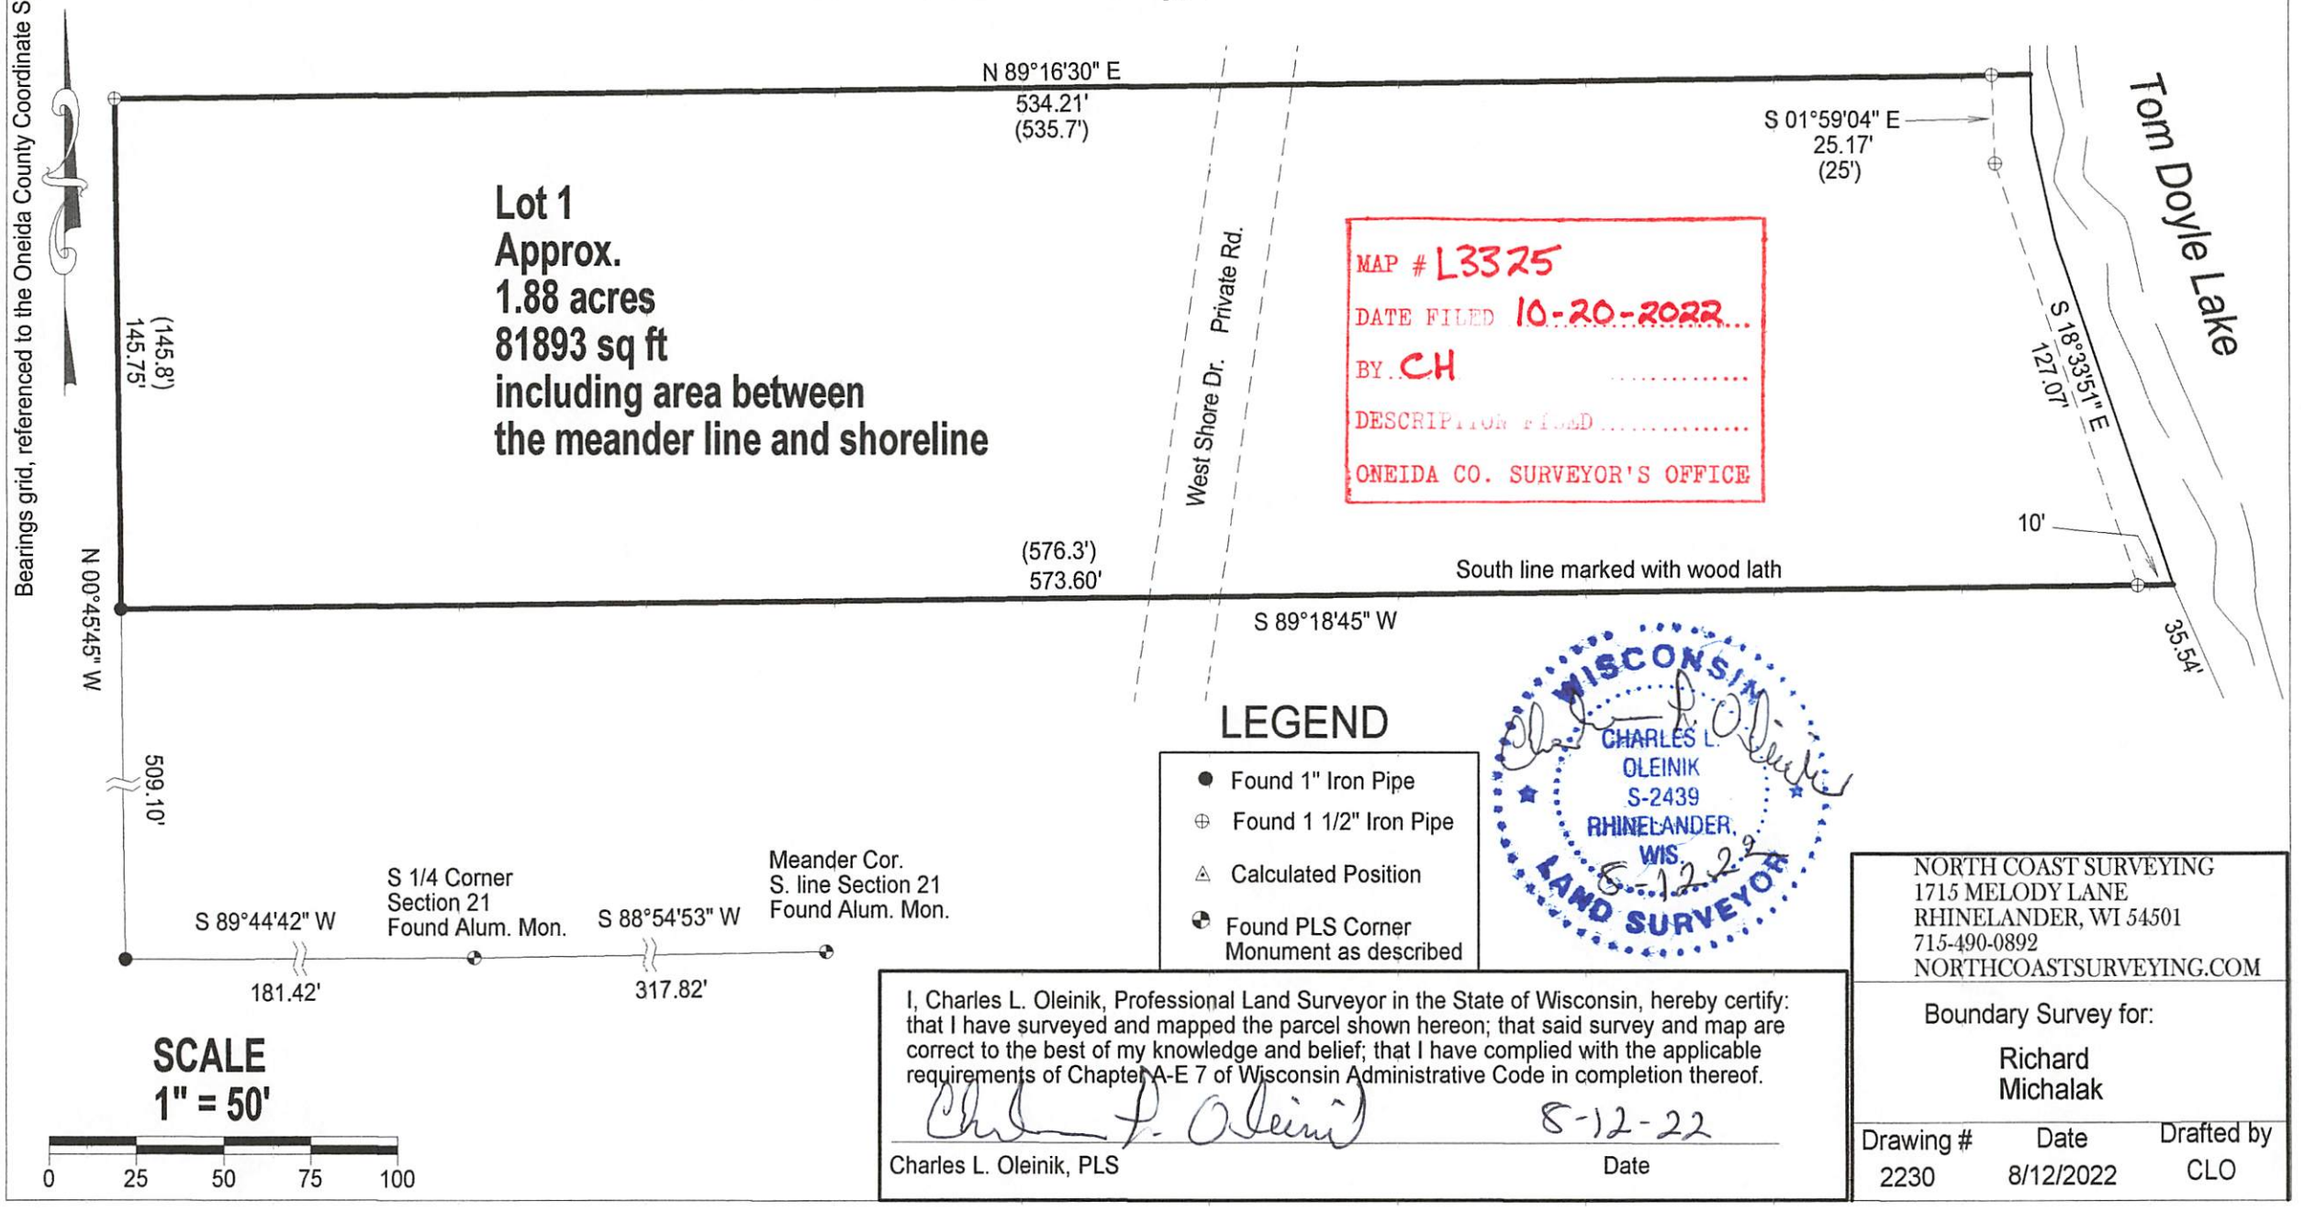

MAP # L3325
DATE FILED 10-20-2022
BY CH
DESCRIPTION FILED
ONEIDA CO. SURVEYOR'S OFFICE

LEGEND

- Found 1" Iron Pipe
- Found 1 1/2" Iron Pipe
- Calculated Position
- Found PLS Corner Monument as described

WISCONSIN
CHARLES L. OLEINIK
S-2439
RHINELANDER, WIS.
8-12-22
LAND SURVEYOR

I, Charles L. Oleinik, Professional Land Surveyor in the State of Wisconsin, hereby certify: that I have surveyed and mapped the parcel shown hereon; that said survey and map are correct to the best of my knowledge and belief; that I have complied with the applicable requirements of Chapter A-E 7 of Wisconsin Administrative Code in completion thereof.

Charles L. Oleinik 8-12-22

Charles L. Oleinik, PLS — Date

NORTH COAST SURVEYING
1715 MELODY LANE
RHINELANDER, WI 54501
715-490-0892
NORTHCOASTSURVEYING.COM

Boundary Survey for:
Richard
Michalak

Drawing #	Date	Drafted by
2230	8/12/2022	CLO

L3325 L3325

WISCONSIN
CHARLES L
OLEINIK
S-2439
RHINELANDER,
WIS
LAND SURVEYOR