

L3459

L3459

PLAT OF SURVEY

Of the South line of Lot 1 of Certified Survey Map Number 4148, located in Section 26,
Township 36 North, Range 6 East, Town of Nokomis, Oneida County, Wisconsin.

MAP # L3459


DATE FILED: 9-16-2026

BY: CH

DESCRIPTION FILED:

ONEIDA CO. SURVEYOR'S OFFICE

NORTH

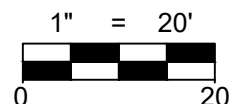

LEGAL DESCRIPTION

Of the South line of Lot 1 of Certified Survey Map Number 4148, located in Section 26,
Township 36 North, Range 6 East, Town of Nokomis, Oneida County, Wisconsin.

Said line is subject to all easements, restrictions and right-of-ways of record.

SURVEYOR'S CERTIFICATE:

I, Christopher L. Fieri, Professional Land Surveyor S-2954, do hereby certify to the best of my knowledge and belief, that at the direction of Tyler Abel, Owner of said lands, I have surveyed and mapped the lands described hereon. I further certify that said survey and map thereof are a correct and accurate representation of the exterior boundaries of said lands and that I have fully complied with the provisions of Wisconsin Administrative Code A-E7 in surveying and mapping said lands.

Dated this 31st day of October, 2023


Christopher L. Fieri

Riverside Land Surveying, LLC
Christopher L. Fieri
WI P.L.S. S-2954



LEGEND

- - FOUND 1-1/4" O.D. IRON PIPE
- ▲ - SET LATH
- () - RECORDED BEARING/LENGTH
- [] - DISTANCE BETWEEN LATH
- Ⓥ - SEPTIC VENT

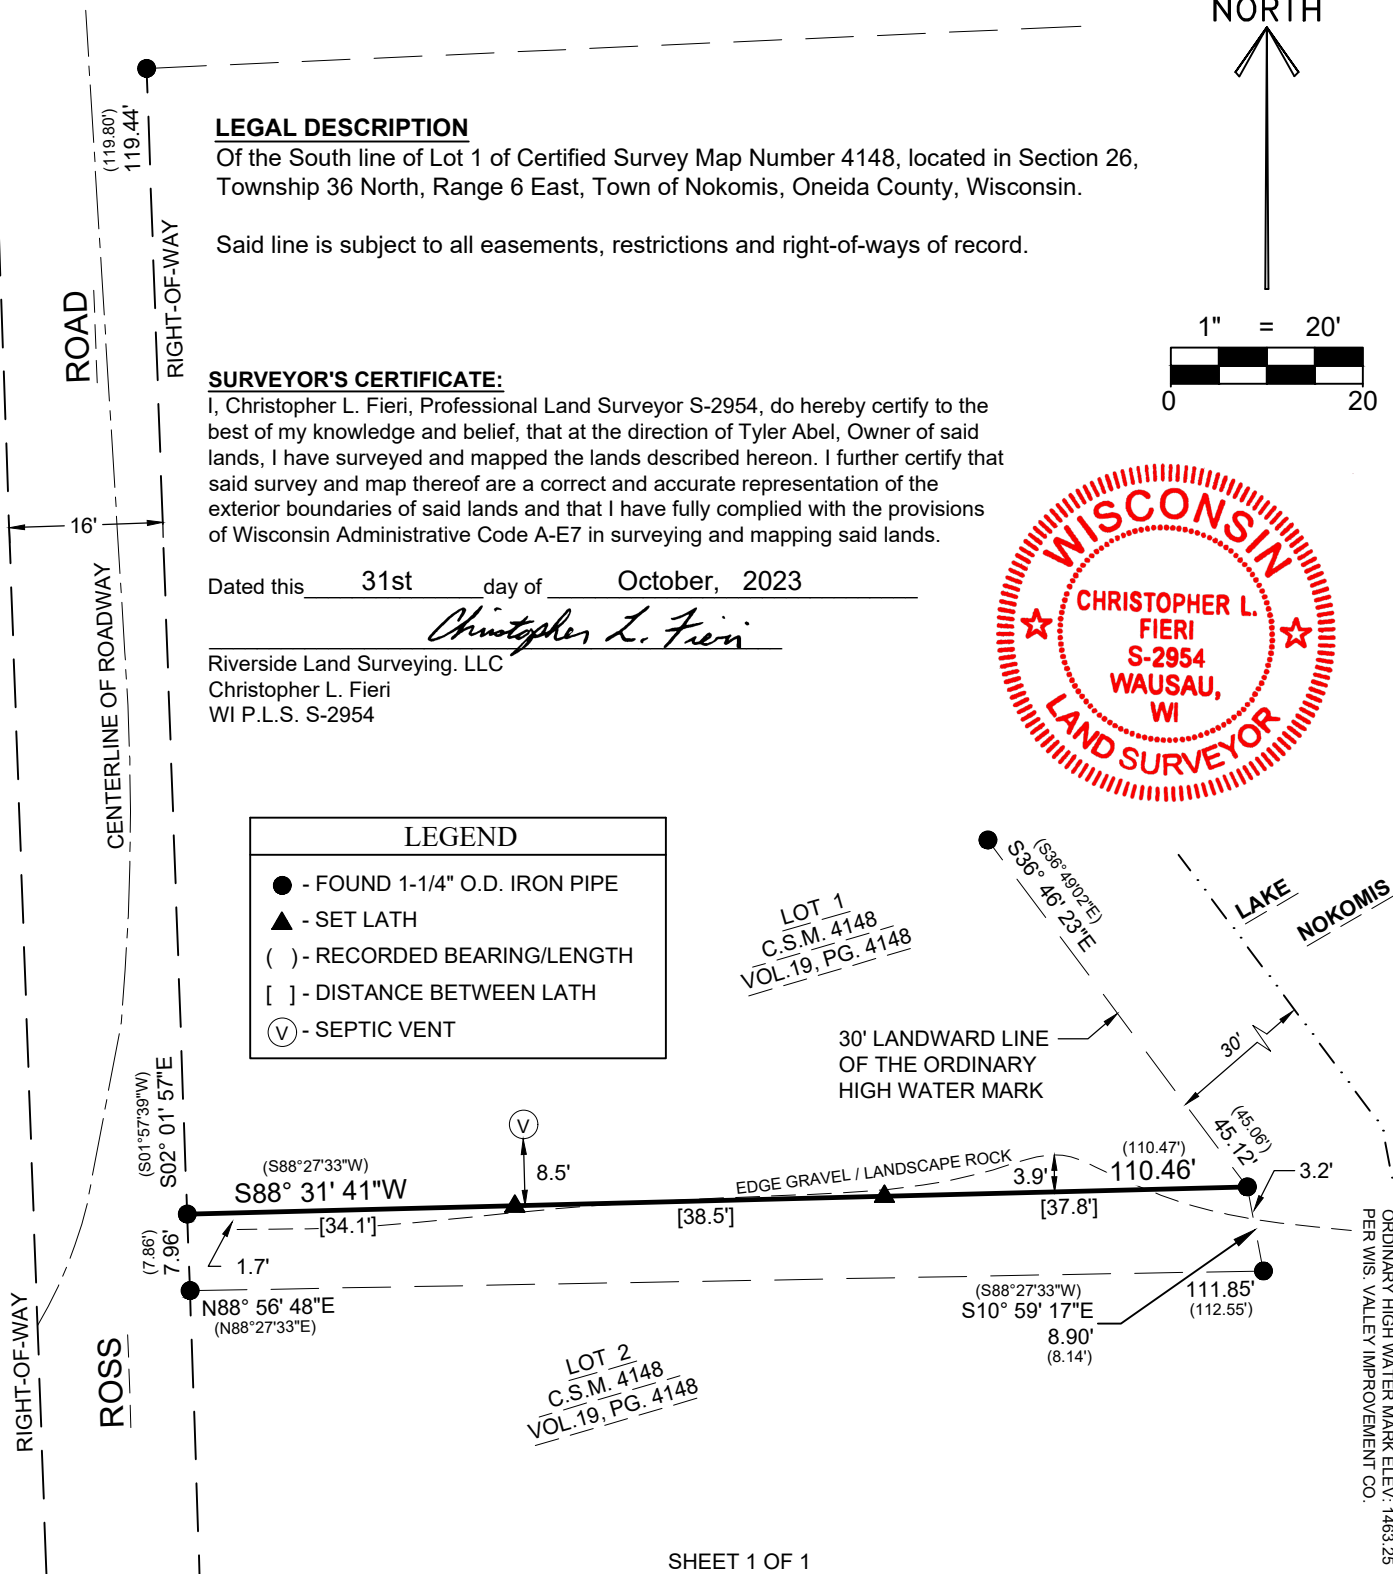

SHEET 1 OF 1

**RIVERSIDE LAND SURVEYING LLC**

5310 WILLOW STREET, WESTON, WI 54476

PH 715-241-7500 - FAX 715-355-6894

email - mail@riversidelandsurveying.com

DRAWN BY
J.G.G.DATE
OCT. 24, 2023CHECKED BY
C.L.F.PROJECT NO.
4192

PREPARED FOR:

TYLER ABEL

L3459

L3459