


"PLAT OF SURVEY"

BEING PART OF BLOCK 6, ORIGINAL PLAT OF TOMAHAWK LAKE, LOCATED IN THE
SOUTHEAST 1/4 OF THE FRACTIONAL NORTHEAST 1/4 OF SECTION 3, TOWNSHIP
38 NORTH, RANGE 7 EAST, TOWN OF LAKE TOMAHAWK, ONEIDA COUNTY,
WISCONSIN.

PARCEL NUMBER: LT-33-9
ZONING: B-2

LEGEND:

- ⊕ = 1 1/4" O.D. ROUND IRON PIPE FOUND
- ⊙ = 2 1/4" O.D. ROUND IRON PIPE FOUND
- ⊗ = DRILL HOLE FOUND
- ⊠ = MAG NAIL FOUND
- = UTILITY POLE
- = LIGHT POLE
- ⊕ = CATCH BASIN
- = MANHOLE
- ⊠ = AC
- ⊠ = ELECTRIC METER
- OE— = OVERHEAD ELECTRIC
- ◇ = DOWN GUY

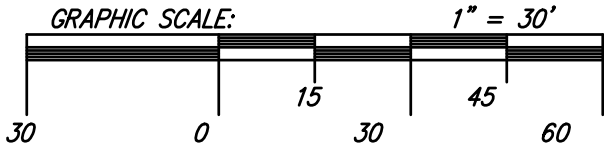


NORTH IS REFERENCED TO THE
SOUTHEAST LINE OF RAINBOW ROAD,
LOCATED IN THE FRACTIONAL NORTHEAST
1/4 OF SECTION 3 TOWNSHIP 38 NORTH,
RANGE 7 EAST, TOWN OF LAKE
TOMAHAWK, ONEIDA COUNTY, WISCONSIN,
WHICH BEARS N55°56'03"E PER THE
WISCONSIN COUNTY COORDINATE SYSTEM
(ONEIDA COUNTY)




CLIENT:
STEPHANIE WILLIAMSON
N3990 MARKET RD
HORTONVILLE, WI 54944

MAP #	L3460
DATE FILED:	10-2-2026
BY:	CH
DESCRIPTION FILED:	ONEIDA CO. SURVEYOR'S OFFICE

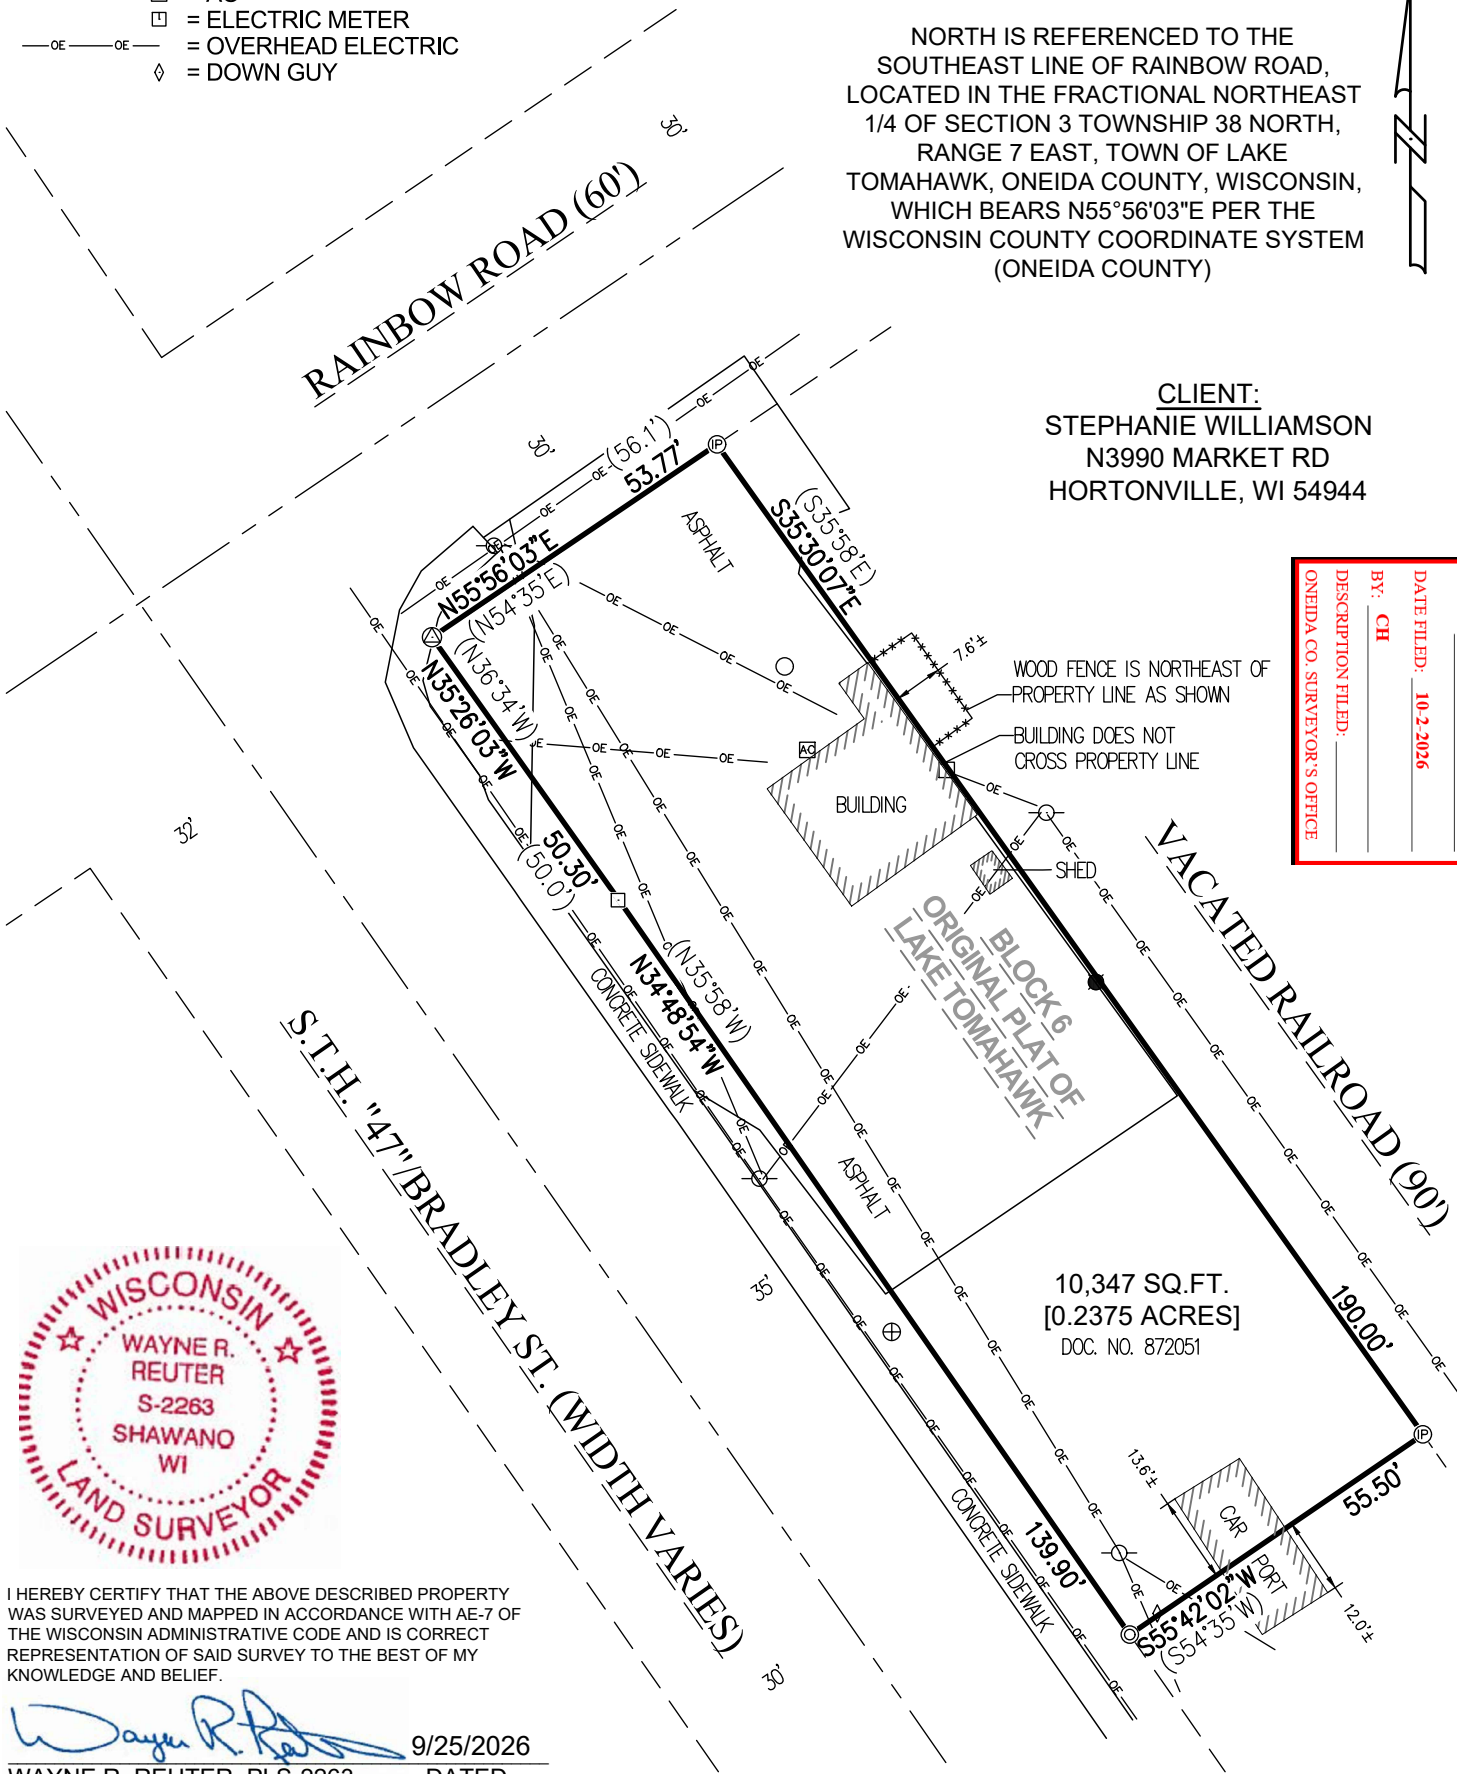

I HEREBY CERTIFY THAT THE ABOVE DESCRIBED PROPERTY
WAS SURVEYED AND MAPPED IN ACCORDANCE WITH AE-7 OF
THE WISCONSIN ADMINISTRATIVE CODE AND IS CORRECT
REPRESENTATION OF SAID SURVEY TO THE BEST OF MY
KNOWLEDGE AND BELIEF.


WAYNE R. REUTER, PLS-2263 DATED 9/25/2026

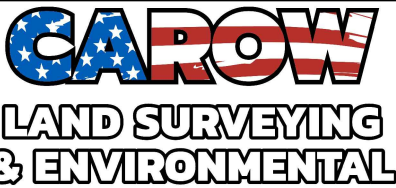

CAROW LAND SURVEYING & ENVIRONMENTAL

615 N. LYNNDAL DRIVE,
APPLETON, WISCONSIN 54914
PHONE: (920)731-4168

N5841 STATE HIGHWAY 47-55,
SHAWANO, WISCONSIN 54166
PHONE: (920)731-4168

SCALE
1" = 30'

DRAWN BY
wrr - BTL

PROJECT NO.
A2609.7