RECEIVED & FILED L389
Oneida County Surveyor's Office
Date JUN 19 1986
By M.O.H
OCS Area #

Legal Description: LOT 12 BOLGER LAKE SHORES

Section 27, T 39 N, R 6 E

Job Name Williams Realty - Bolger Lake Page

Date 7TH MAY, 1986 Weather SUNNY 55° NICE

Crew JAMES D. REIN - STEVEN B. TOLDE

SEARCHED FOR AND RELOCATED THE CORNER MONUMENTS TO THE BOUNDARY OF LOT 12, REMONUMENTED THE SOUTHWEST CORNER OF LOT 12, STAKE REMOVED BY EARTH CUT. ALL OTHER MONUMENTS FOUND IN PLACE.

James D Rein
Reg. Land Surveyor #S-1234

NOTE: THE CLIENT HAS AGREED TO SIGN A STATEMENT WAIVING THE SURVEYING AND MAPPING REQUIREMENTS OF WIS. ADM. CODE A-E 5.

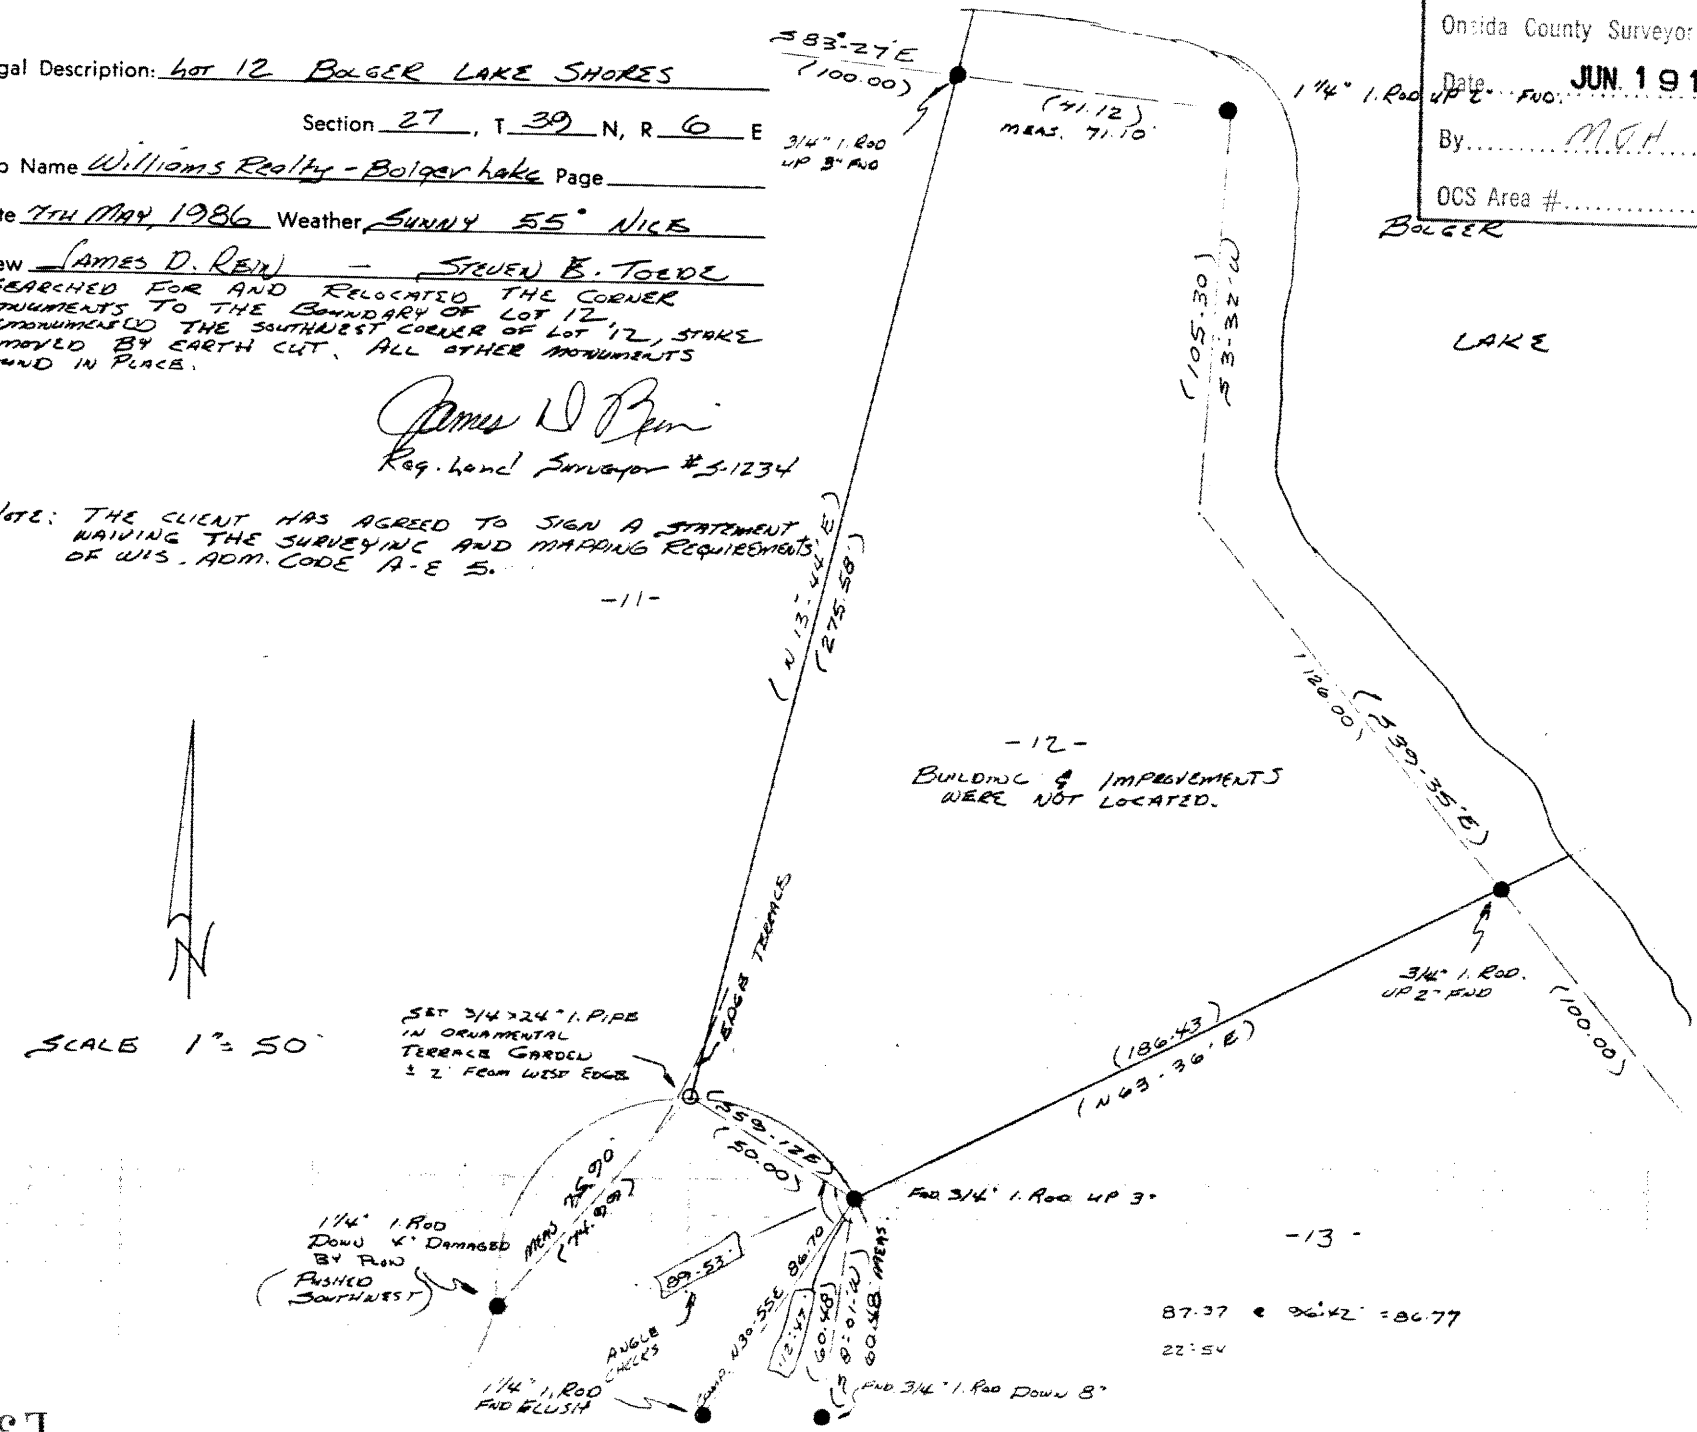


L389