PORTION OF
SOUTH FRACTIONAL 1/2 OF THE SW 1/4-SEC. 31
T37N R8E, ONEIDA CO.
TOWN OF NEWBOLD

RECEIVED & FILED # L40
Oneida County Surveyor's Office
Date FEB. 1 1 1986
By MTH
OCS Area #

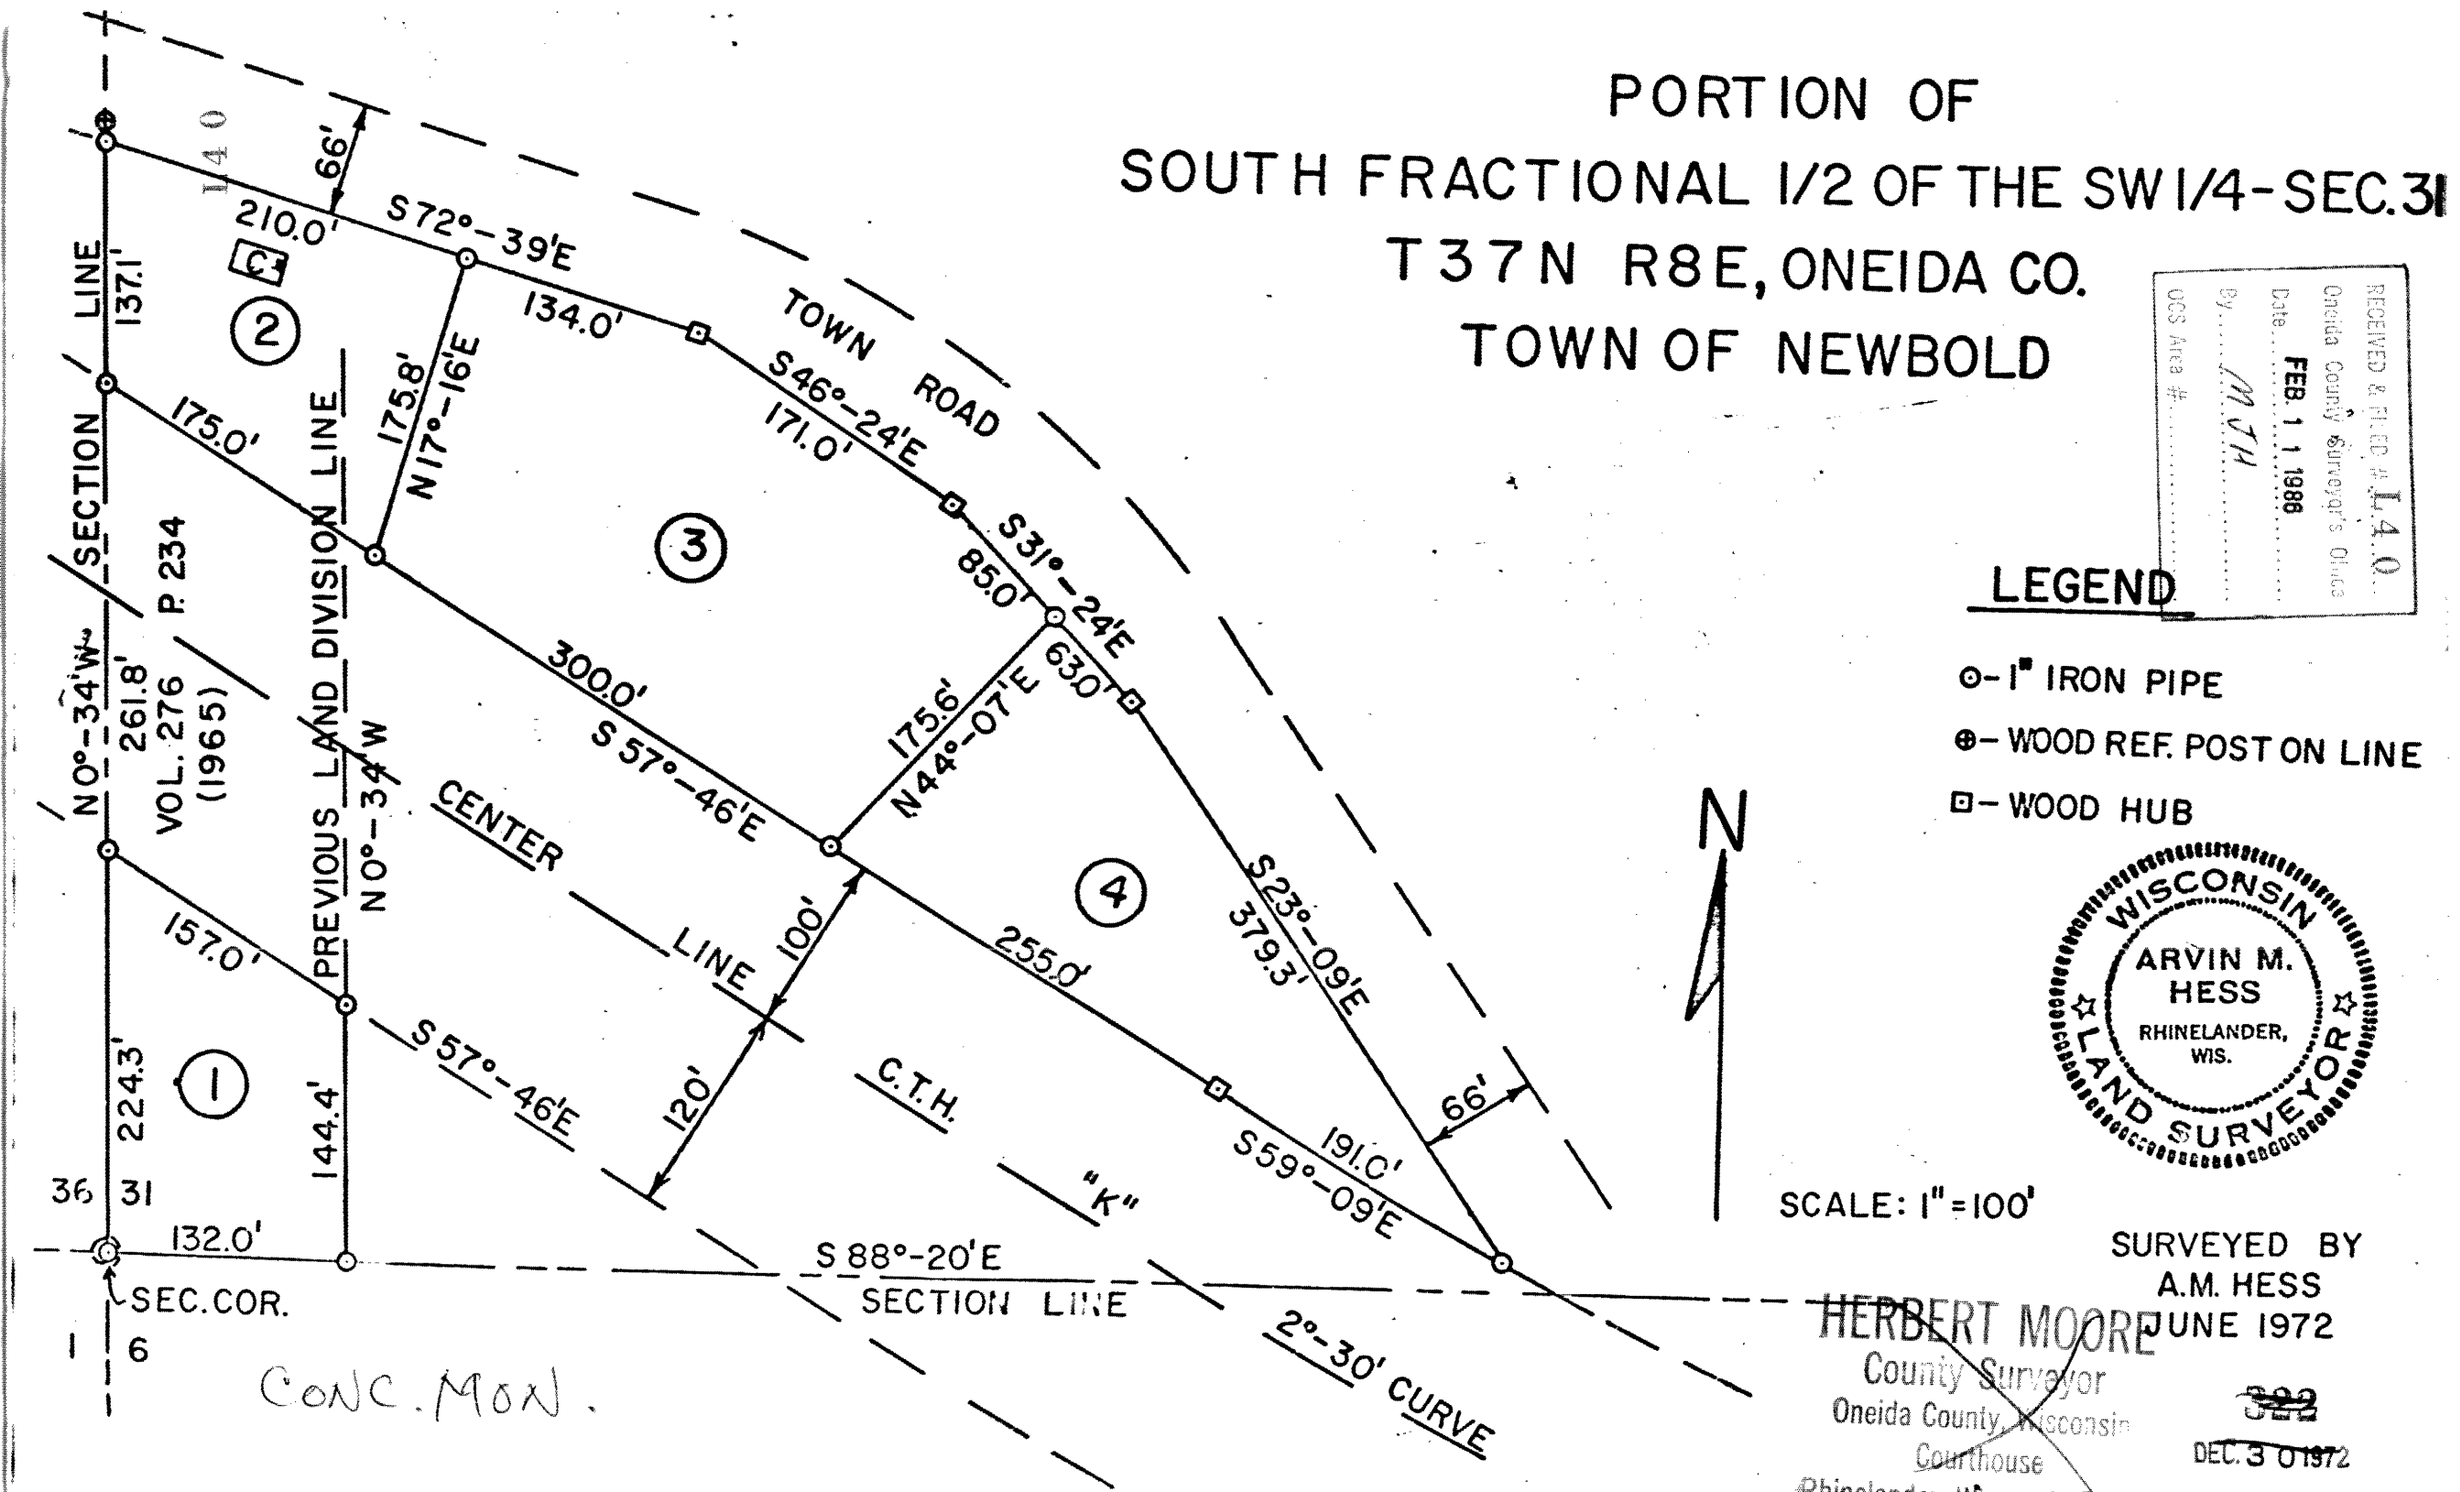

LEGEND

- ⊙ – 1" IRON PIPE
- ⊕ – WOOD REF. POST ON LINE
- ⊡ – WOOD HUB

WISCONSIN
ARVIN M. HESS
RHINELANDER, WIS.
LAND SURVEYOR

SCALE: 1" = 100'

SURVEYED BY
A.M. HESS
JUNE 1972

HERBERT MOORE
County Surveyor
Oneida County, Wisconsin
Courthouse
Rhinelander, WI

~~322~~
DEC. 3 0 1972