NO.	GRANTOR	GRANTEE	INSTRUMENT	DATE	RECORD Book	Page	Date	RY. ACCT.	AREA Sq.Ft.	Ac.
1	Platted as a Station Grounds.	Wisc. Cy. Co.								5.22
2	M. O. H. Read	Do	W. D.	July 19, 1864	6	590	Aug. 1, 1865			1.73
1A	C & N.W. T. CO.	STATE OF WISC., DEPT. OF TRANSP. QCD		APRIL 10, 1985				DEED No. 84381		.84
2										1.75

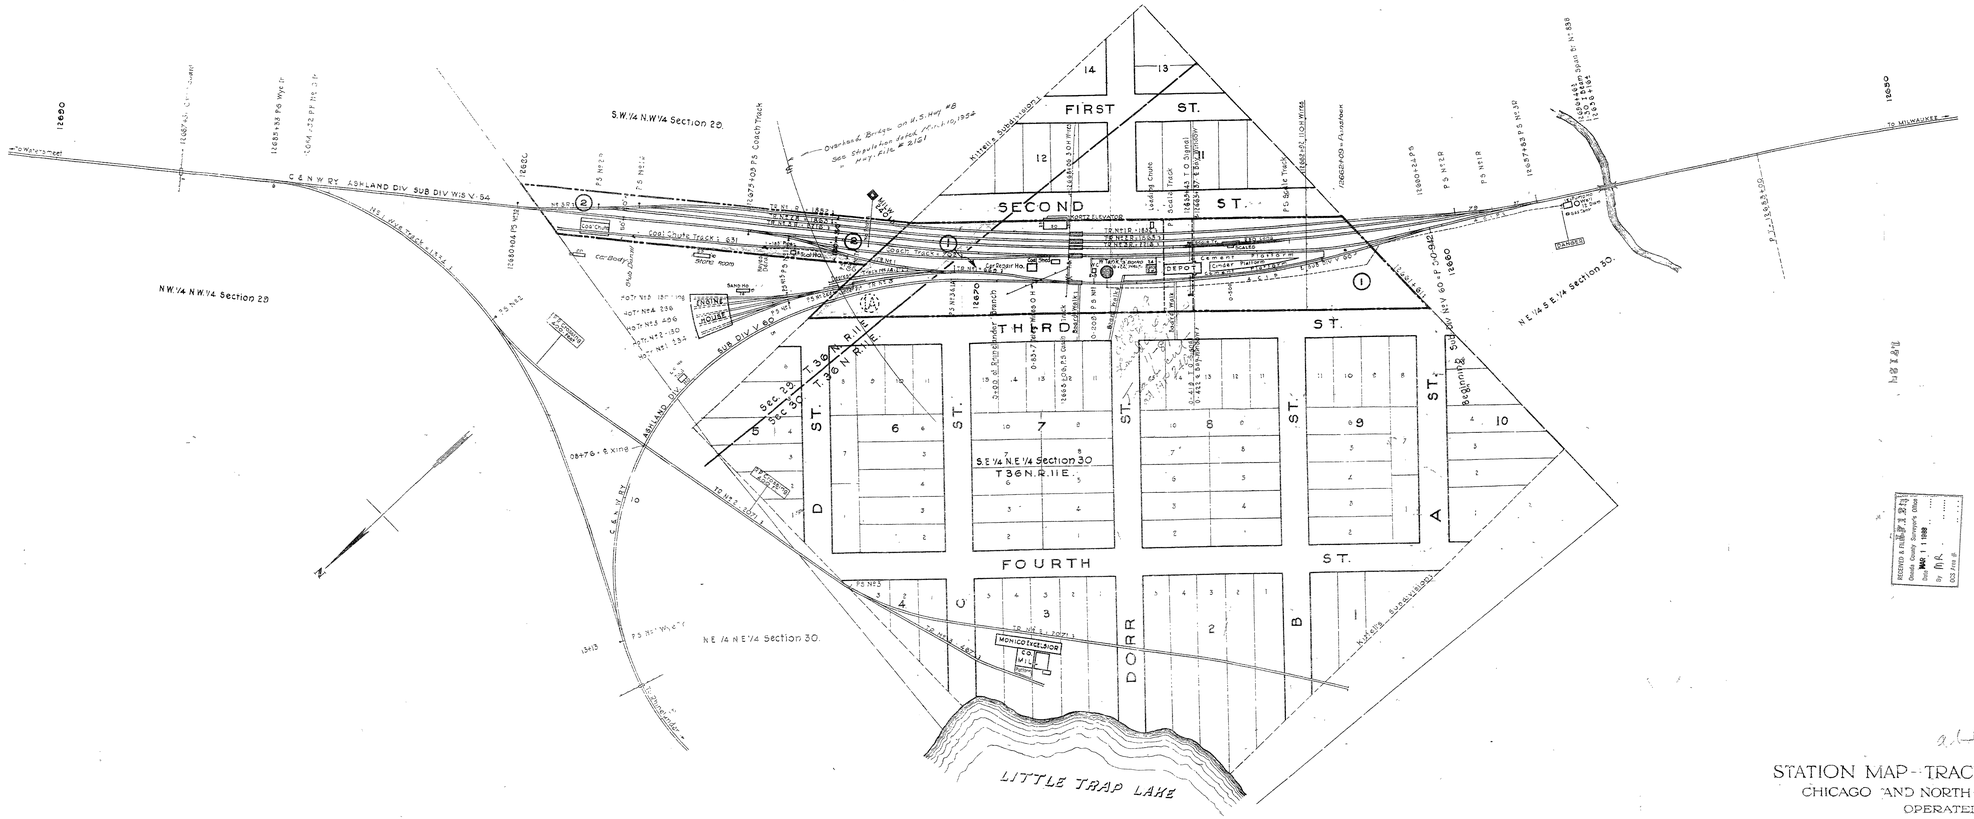

Sheet No. 1 of C & N-W Ry
from Survey Station 12630
to Survey Station 12690

Valuation Engineer

STATION MAP - TRACKS AND STRUCTURES
CHICAGO AND NORTH-WESTERN RAILWAY
OPERATED BY THE
C. & N-W. RY. CO.
ASHLAND DIVISION
MONICO, WIS.

Sta 12659+00 to Sta 12690+00

SCALE 1-IN = 100 FT. JUNE 30, 1917

OFFICE OF CHIEF ENGINEER
CHICAGO - ILL.

WIS. V-54 14-A

Planted by C.V.B. Sept 10 1916
Traced by B.N.O. Oct 7-1916
Checked by C.V.B. Oct 13-1916