RECEIVED & FILED # L 78
Oneida County Surveyor's Office
Date. FEB. 1 1 1986
By. M JH
OCS Area #

PRELIMINARY PLAT
IN SESW, S.19, T37N, R9E
FOR BERNARD ECKERT

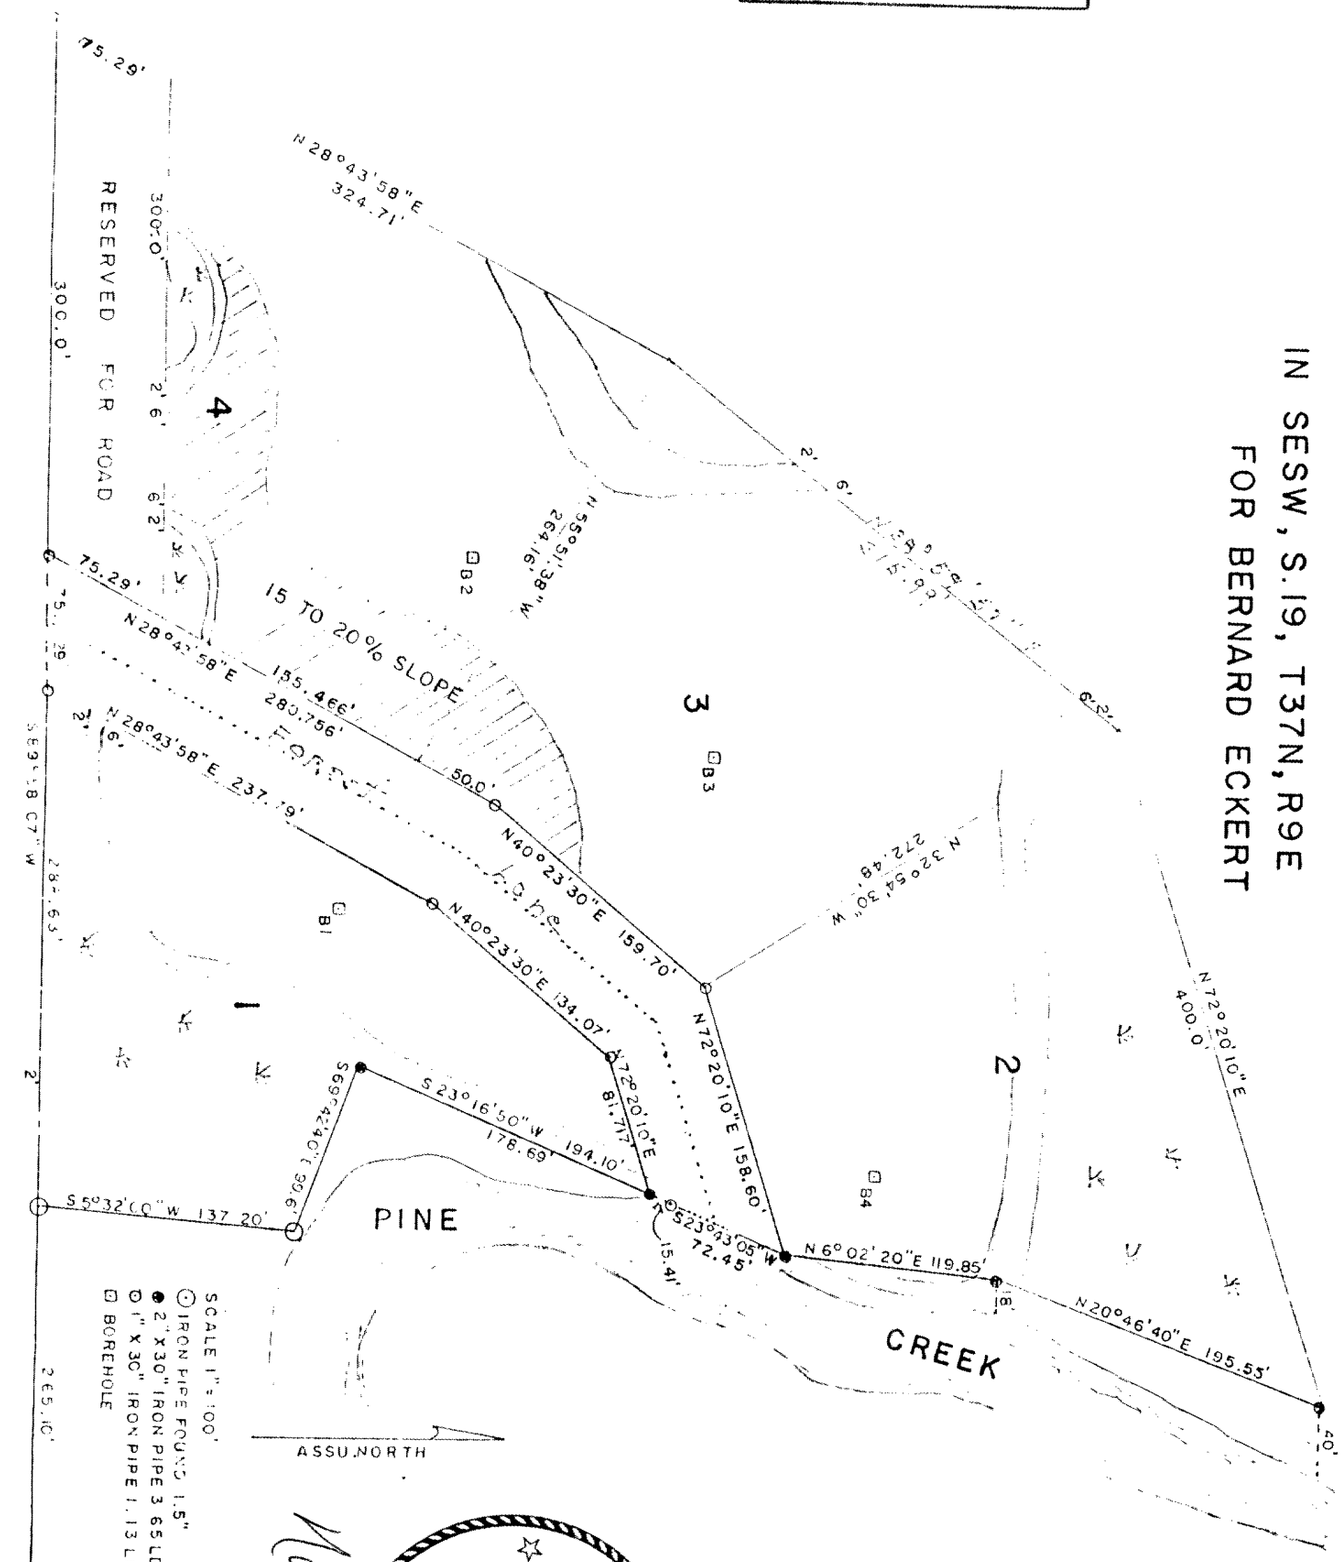

SCALE 1" = 100'
⊙ IRON PIPE FOUND 1.5"
● 2" X 30" IRON PIPE 3.65 LBS/FT.
⊙ 1" X 30" IRON PIPE 1.13 LBS/FT.
⊡ BOREHOLE

WISCONSIN LAND SURVEYOR
NORMAN J. LOFTUS
S-00259
RHINELANDER WIS.

Norman Loftus

178

HERBERT MOORE
County Surveyor 8-4-76
Oneida County, Wisconsin
Courthouse
Rhinelander, Wisconsin 54501