L931

# SURVEY
FOR
# ALFRED DIGIACOMO

OF LOT 1, BLOCK 1, & LOT 1, BLOCK 2, OF CLARK'S 1ST ADDITION TO THE CITY OF RHINELANDER, ONEIDA COUNTY, WISCONSIN.

RECEIVED & FILED # L931
Oneida County Surveyor's Office
Date JUL. 0 1 1989
By MJR
OCS Area #

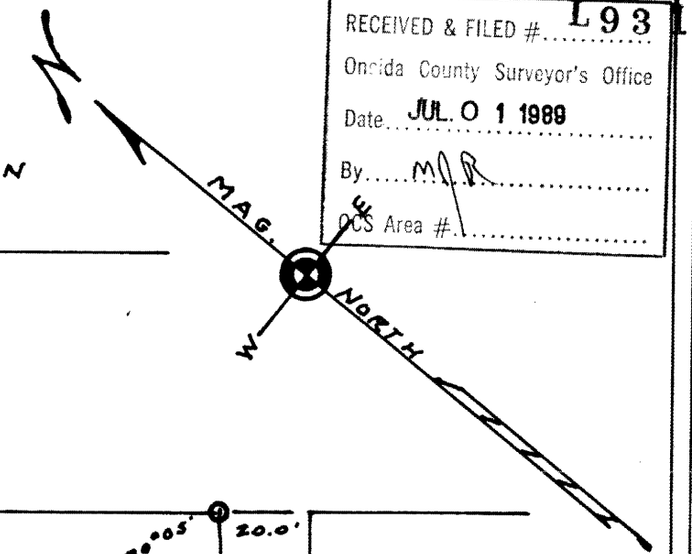


DWIGHT STREET

60.0'

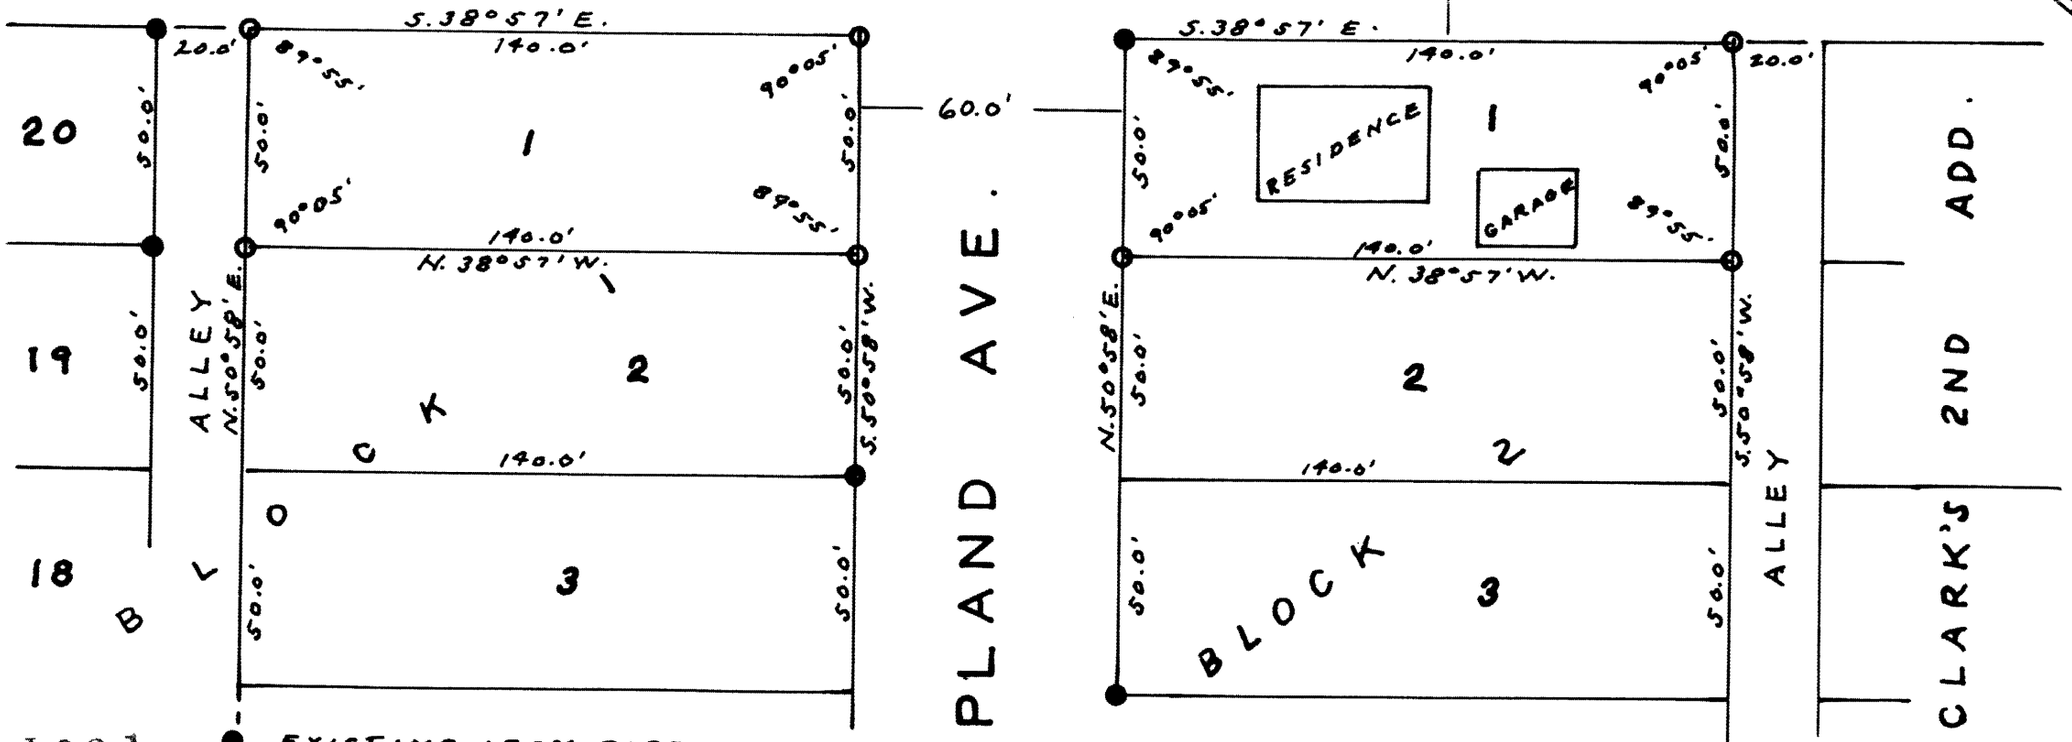


L931

EXISTING IRON PIPE.
IRON PIPE :- 1 1/4" I.D. SET :- 6-7-'84

25 20 15 10 5 0 25 50 75 100

SCALE :- 1" = 40'

DATED :- 6-26-'84

Sy. M. Pankie
WIS. S-140

L931