L 0 7 4

L957

RECEIVED & FILED #L957
Oneida County Surveyor's Office
Date JUL. 25 1988
By KP
OCS Area #

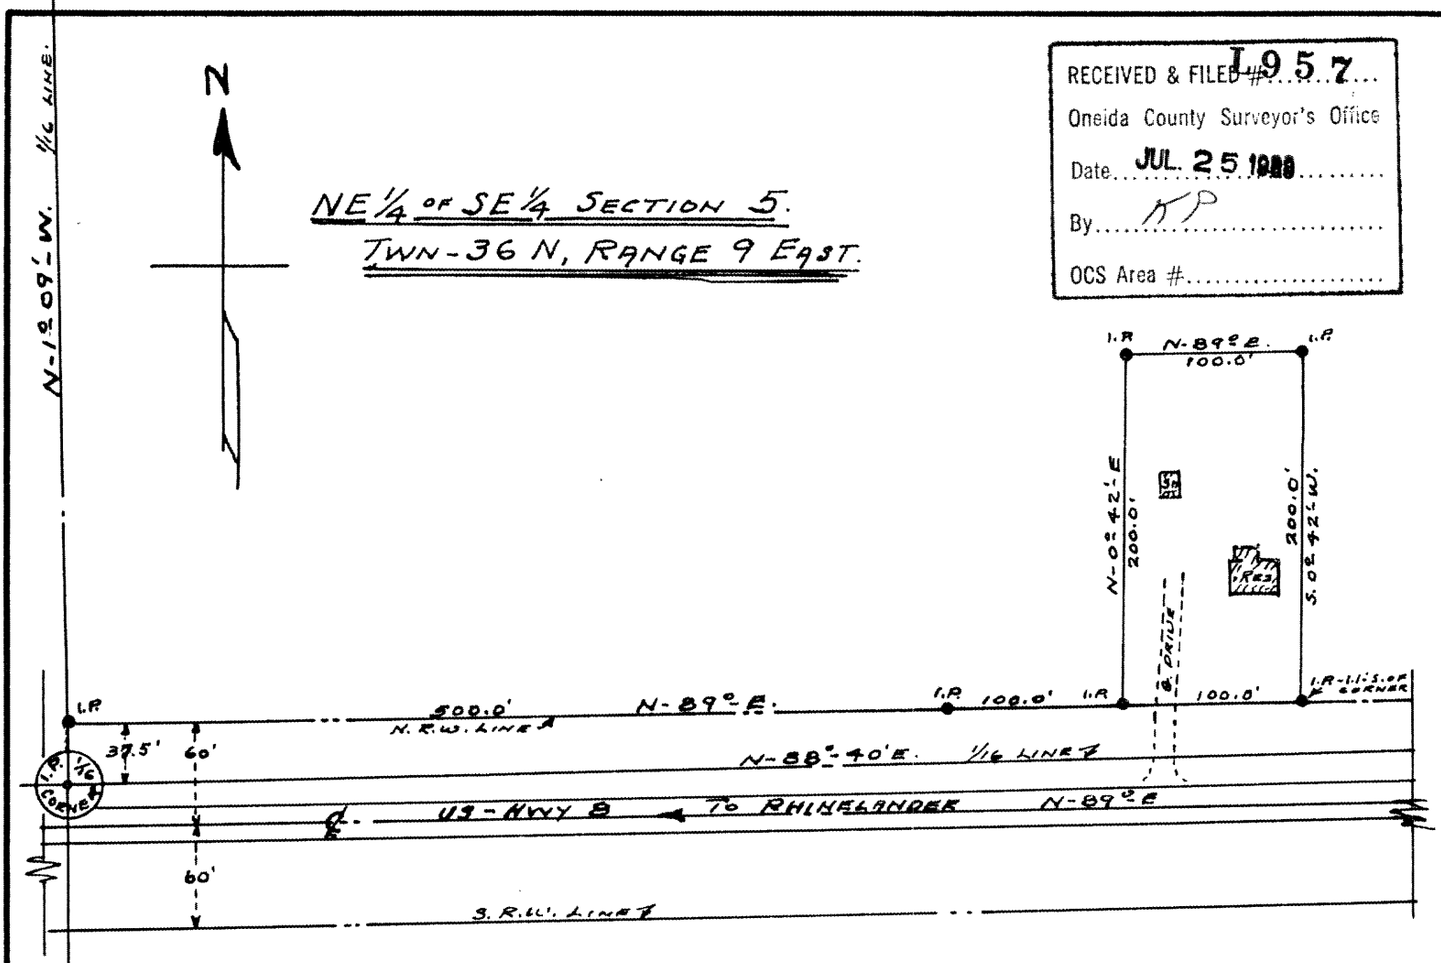

SURVEYORS CERTIFICATE

STATE OF WISCONSIN }
ONEIDA COUNTY } SS.

I, N.M. ROWINSKI, REGISTERED LAND SURVEYOR, RHINELANDER, WISCONSIN, DO HEREBY CERTIFY THAT I HAVE SURVEYED THAT PART OF NE 1/4-SE 1/4-SECTION 5, IN TWN. 36 NORTH, RANGE 9 EAST, AS DISCRIBED IN VOLUME 158, DEEDS PAGE 228, ONEIDA COUNTY RECORDS, AND THAT I HAVE MADE SAID SURVEY BY ORDER OF ALBERT G. REEVES OF RHINELANDER, WISCONSIN.

I, FURTHER CERTIFY THAT THE WITHIN MAP IS A CORRECT REPRESENTATION OF AREA SURVEYED.

DATED AT RHINELANDER, WISCONSIN
THIS 23RD DAY OF JULY, 1957

N.M. Rowinski P.E.
REG. LAND SURVEYOR.

T-N.M. ROWINSKI R.E.
Φ-R.W. SHEPHERD
F.D.W. 7/22/57
O UNL. BY F & S.
I.R Φ=IRON PIPE.

JOB NO.	DISC.		
5070-57	SURVEY OF PART NE 1/4 OF SE 1/4, SECTION 5, TWN. 36 N, RANGE 9 E. DISC. IN VOL. 158-D-228, ONEIDA CTY. REC.		
REVISIONS	FOR ALBERT G. REEVES		
NO. / DATE / BY	RHINELANDER		WISCONSIN.
DR. NMR.	DATE 7/23/57	ROWINSKI ENGINEERING CO. N. M. ROWINSKI, REG. PROF. ENGINEER RHINELANDER - WISCONSIN	DWG. NO. 5070
CHK.	DATE 7/23/57		

L957

L957