FED. ROAD DIST. No.	STATE	FED. AID PROJ. No.	FISCAL YEAR	SHEET No.	TOTAL SHEETS
4	WISC.	230	1921	3	48

WISCONSIN PROJECT NO. 230

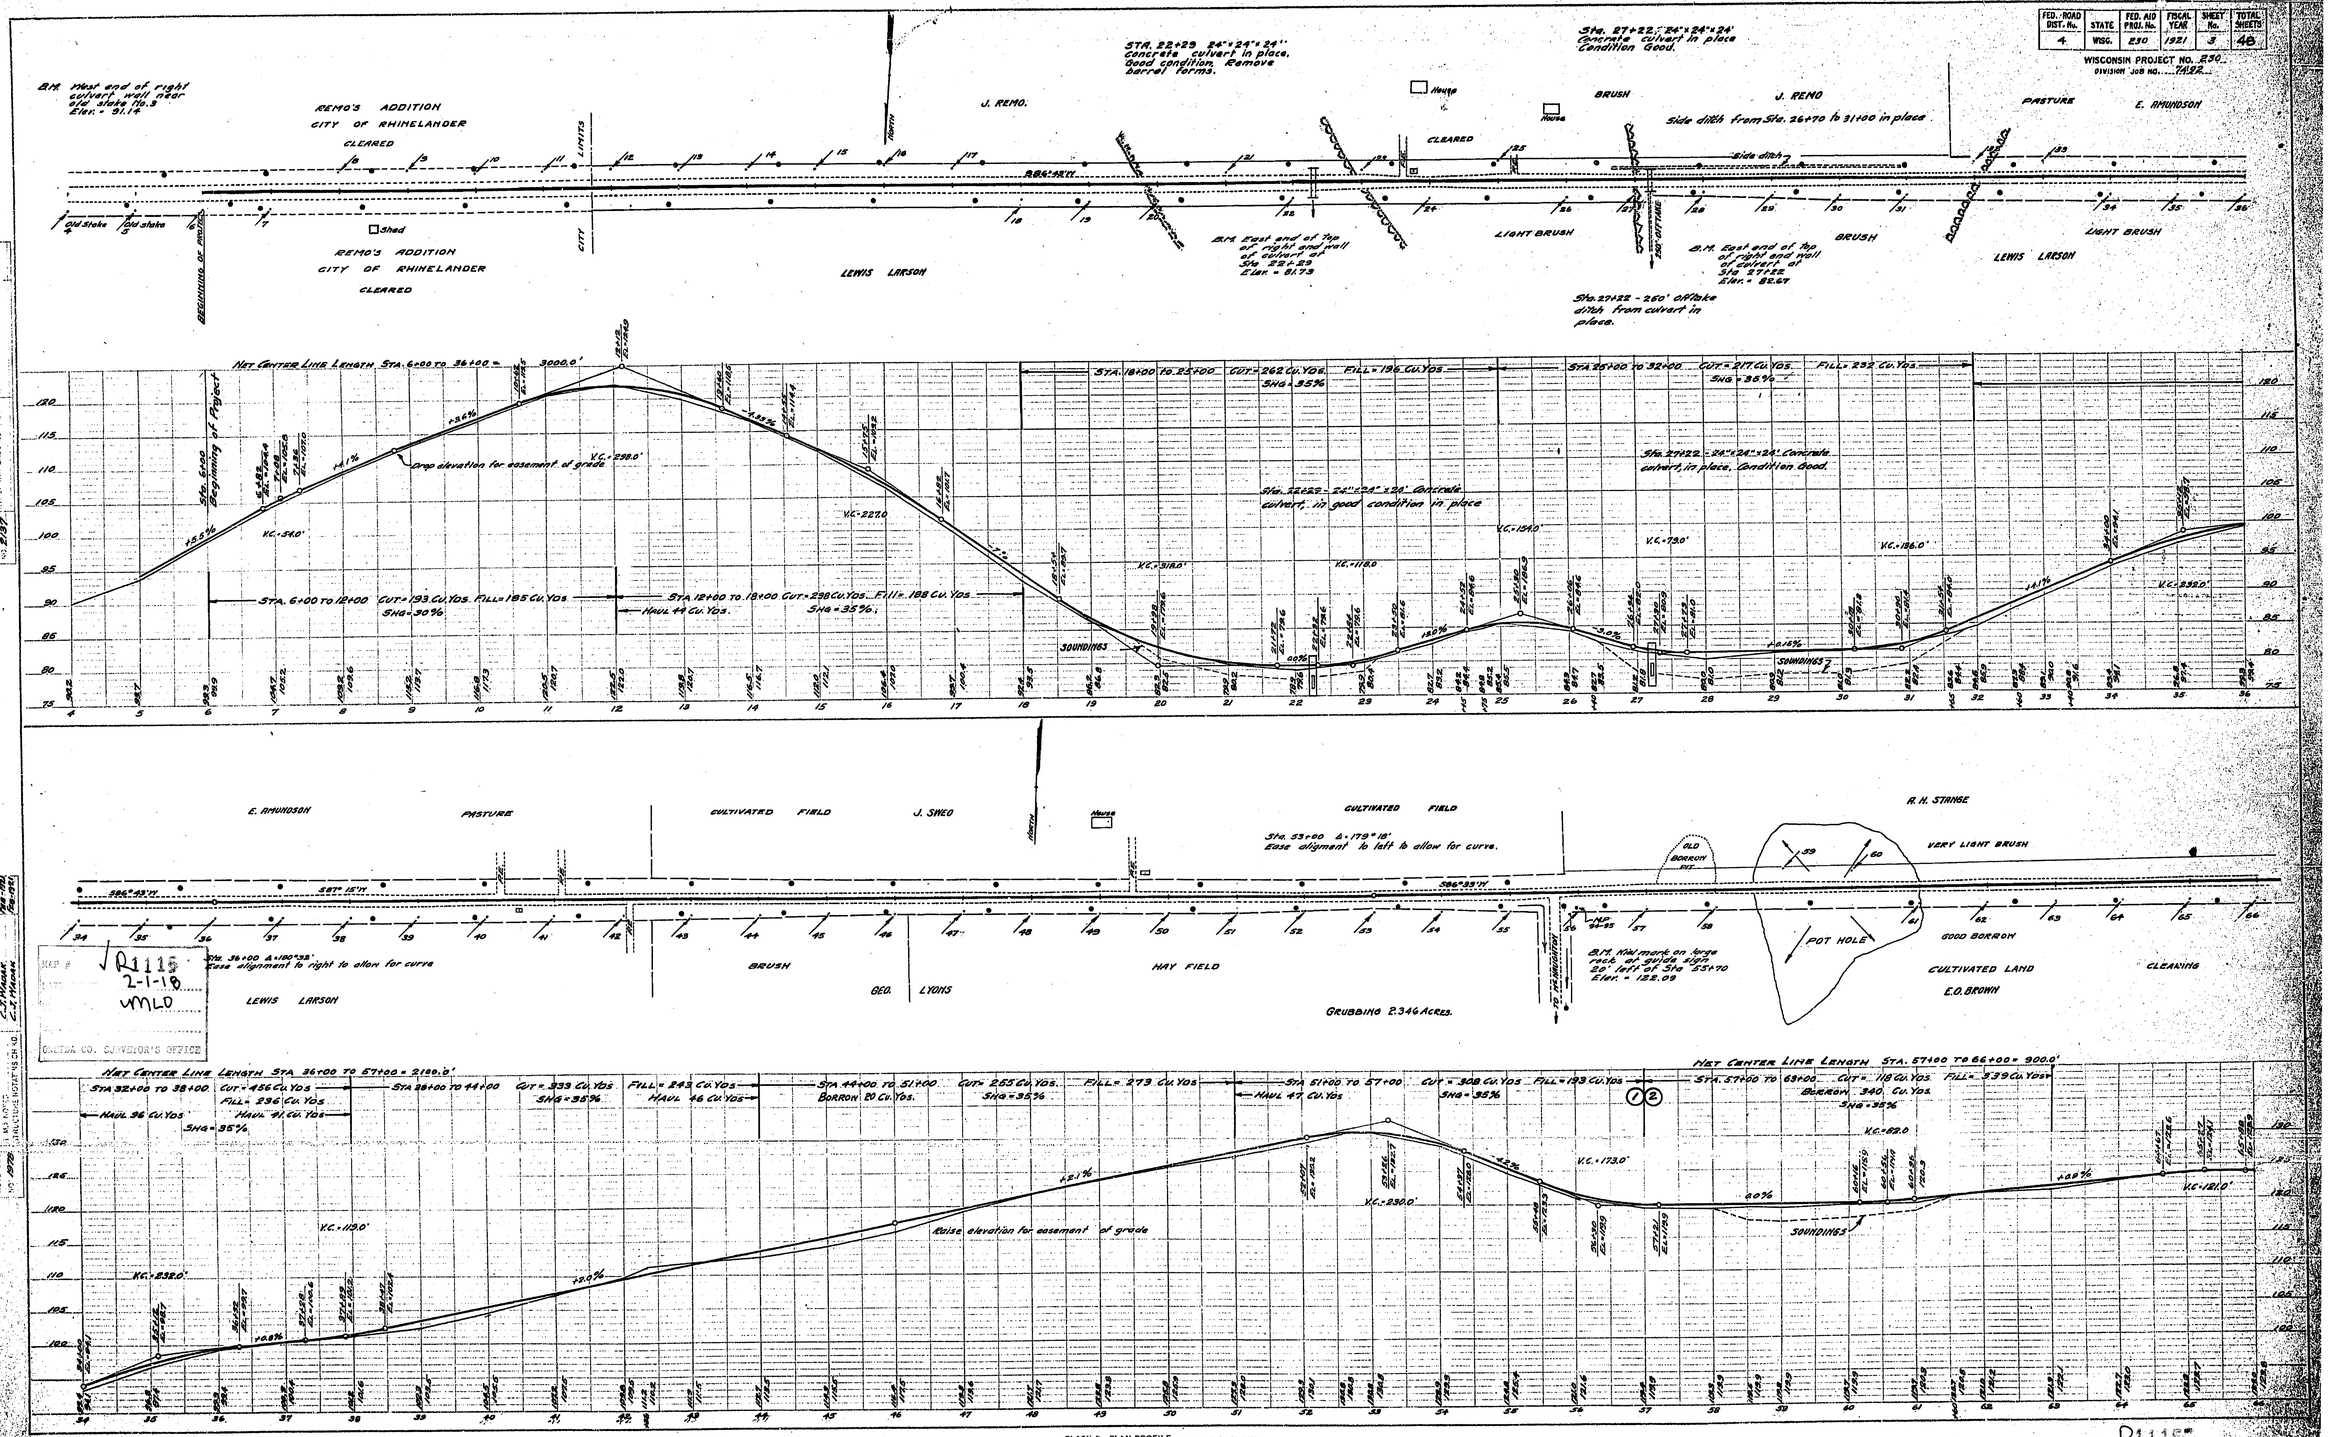



MAP # R1115
2-1-18
MLO

PLATE 2 - PLAN-PROFILE O. P. R. & R. E. STANDARD
LEUFFEL & ESSER CO., NEW YORK.

R1115

FED. ROAD DIST. No.	STATE	FED. AID PROJ. No.	FISCAL YEAR	SHEET No.	TOTAL SHEETS
4	WIS.	230	1921	4	48

WISCONSIN PROJECT NO. 230
DIVISION JOB NO. 7892

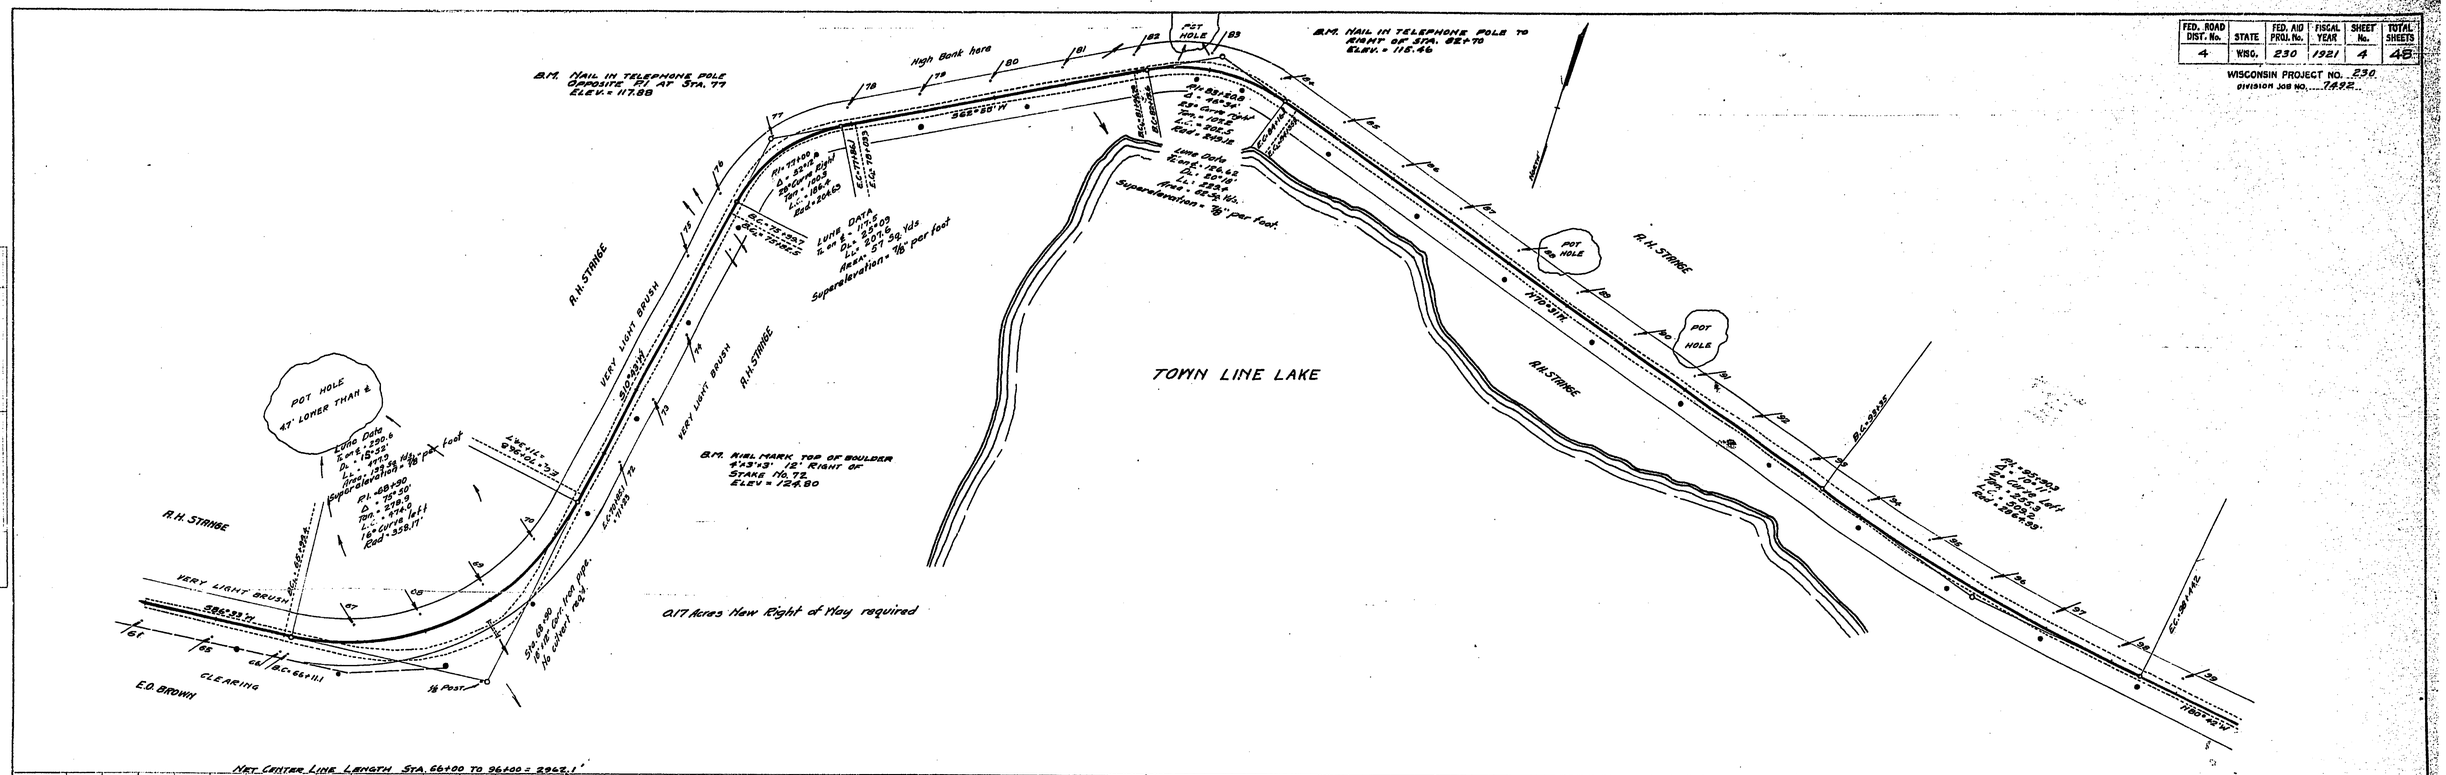

PLATE 1 - PLAN-PROFILE O.P.R.S. & R.R. STANDARD
KEUFFEL & ESSER CO. NEW YORK

R1115

R1115

FED. ROAD DIST. No.	STATE	FED. AID PROJ. No.	FISCAL YEAR	SHEET No.	TOTAL SHEETS
4	WISC.	230	1921	5	48

WISCONSIN PROJECT NO. 230
DIVISION JOB NO. 7222

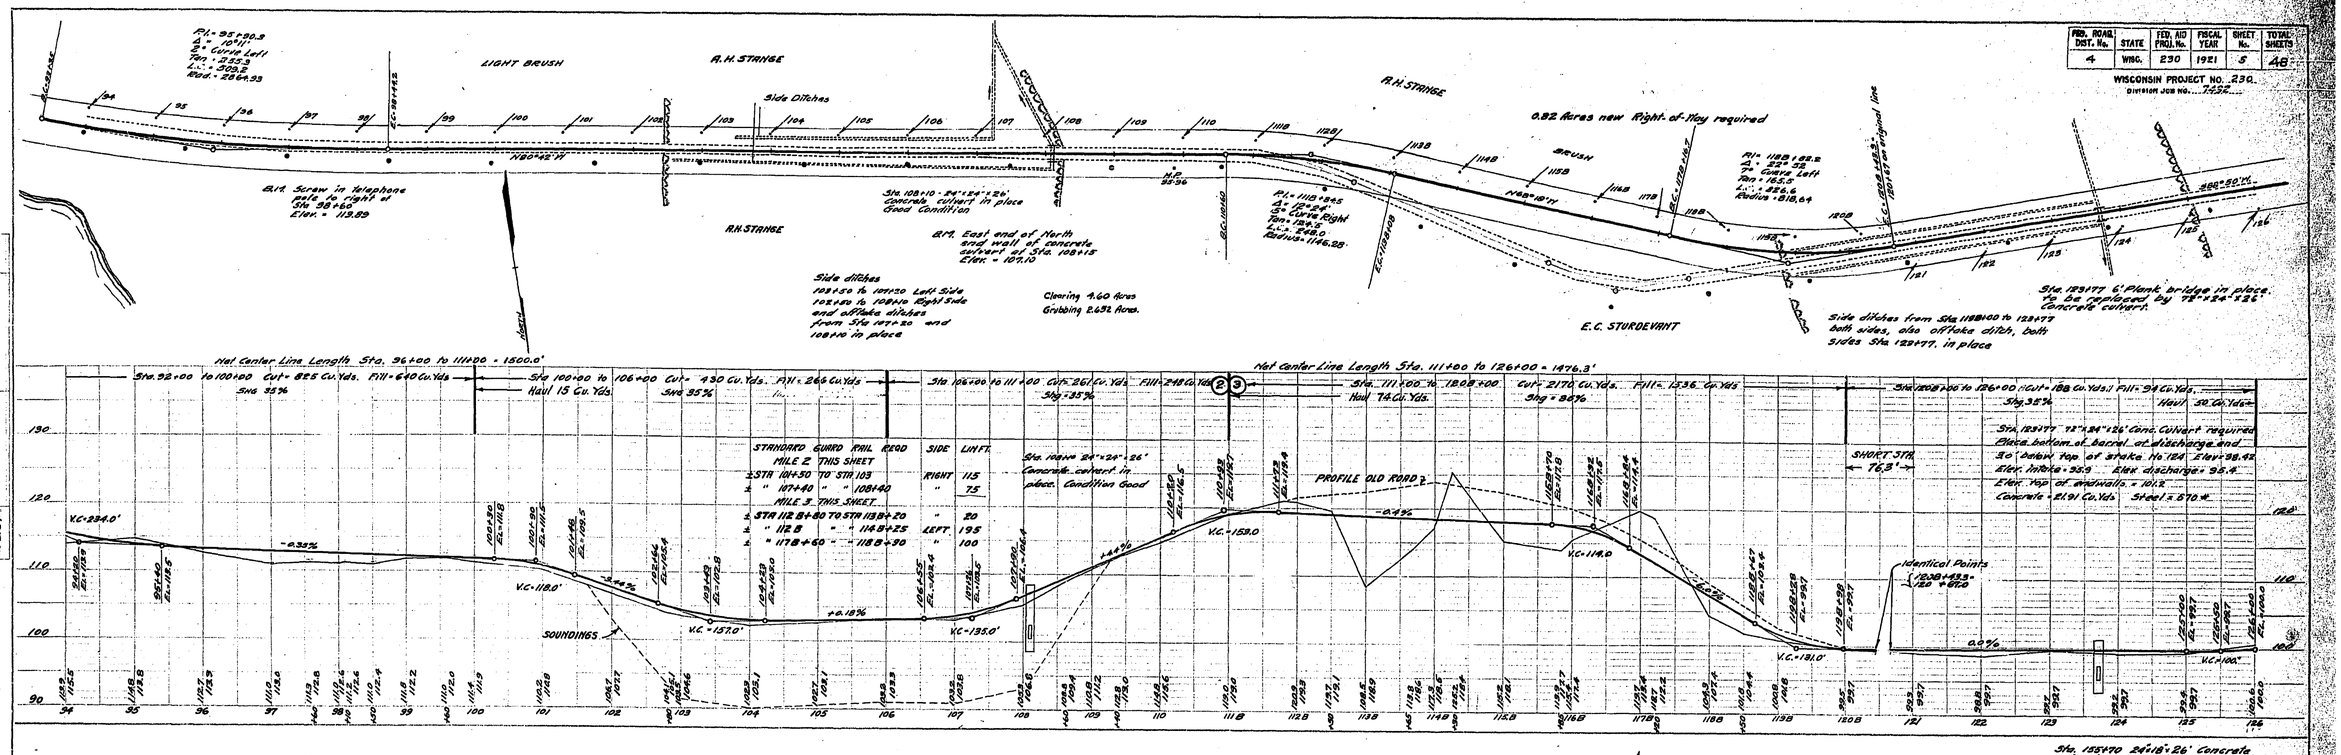

PLAN — DRAWN: C. J. Yaeger; TRACED: H. P. Kloeuff; BLUE PRINTED: C. C. Hiles; NOTE BOOK: ALIGNMENT CHECKED: H. R. Kobuck; NO. 2037 — NOTE BOOK: LEVELS CHECKED: ALL ALIGNMENT NOTES ON FILE; NO. 1975

PROFILE — DRAWN: H. P. Kloeuff; TRACED: H. R. Kobuck; BLUE PRINTED: C. C. Hiles; NOTE BOOK: LEVELS CHECKED: H. R. Kobuck; NO. 1975

R1115

PLATE 2 - PLAN-PROFILE O P R & R L STANDARD
KEUFFEL & ESSER CO. NEW YORK

R1115

FED. ROAD DIST. No.	STATE	FED. AID PROJ. No.	FISCAL YEAR	SHEET No.	TOTAL SHEETS
4	WISC.	230	1921	8	48

WISCONSIN PROJECT NO. 230
DIVISION JOB NO. 1492

6

NO. 1978			

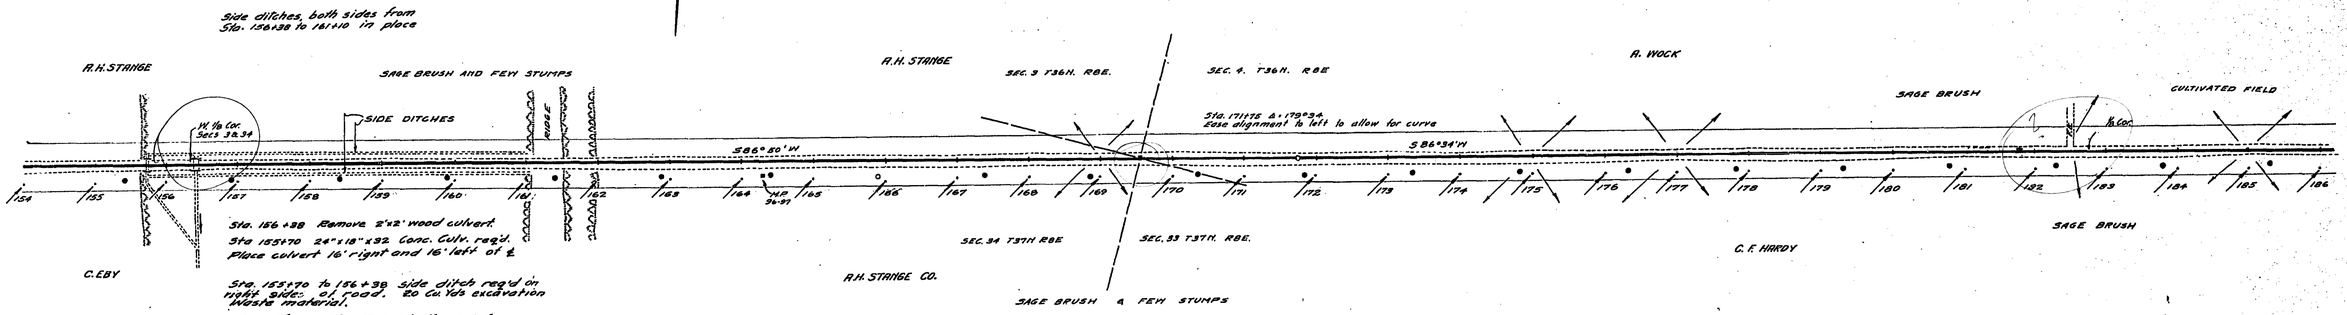

Clearing 1.035 Acres.
Grubbing 2.714 Acres.

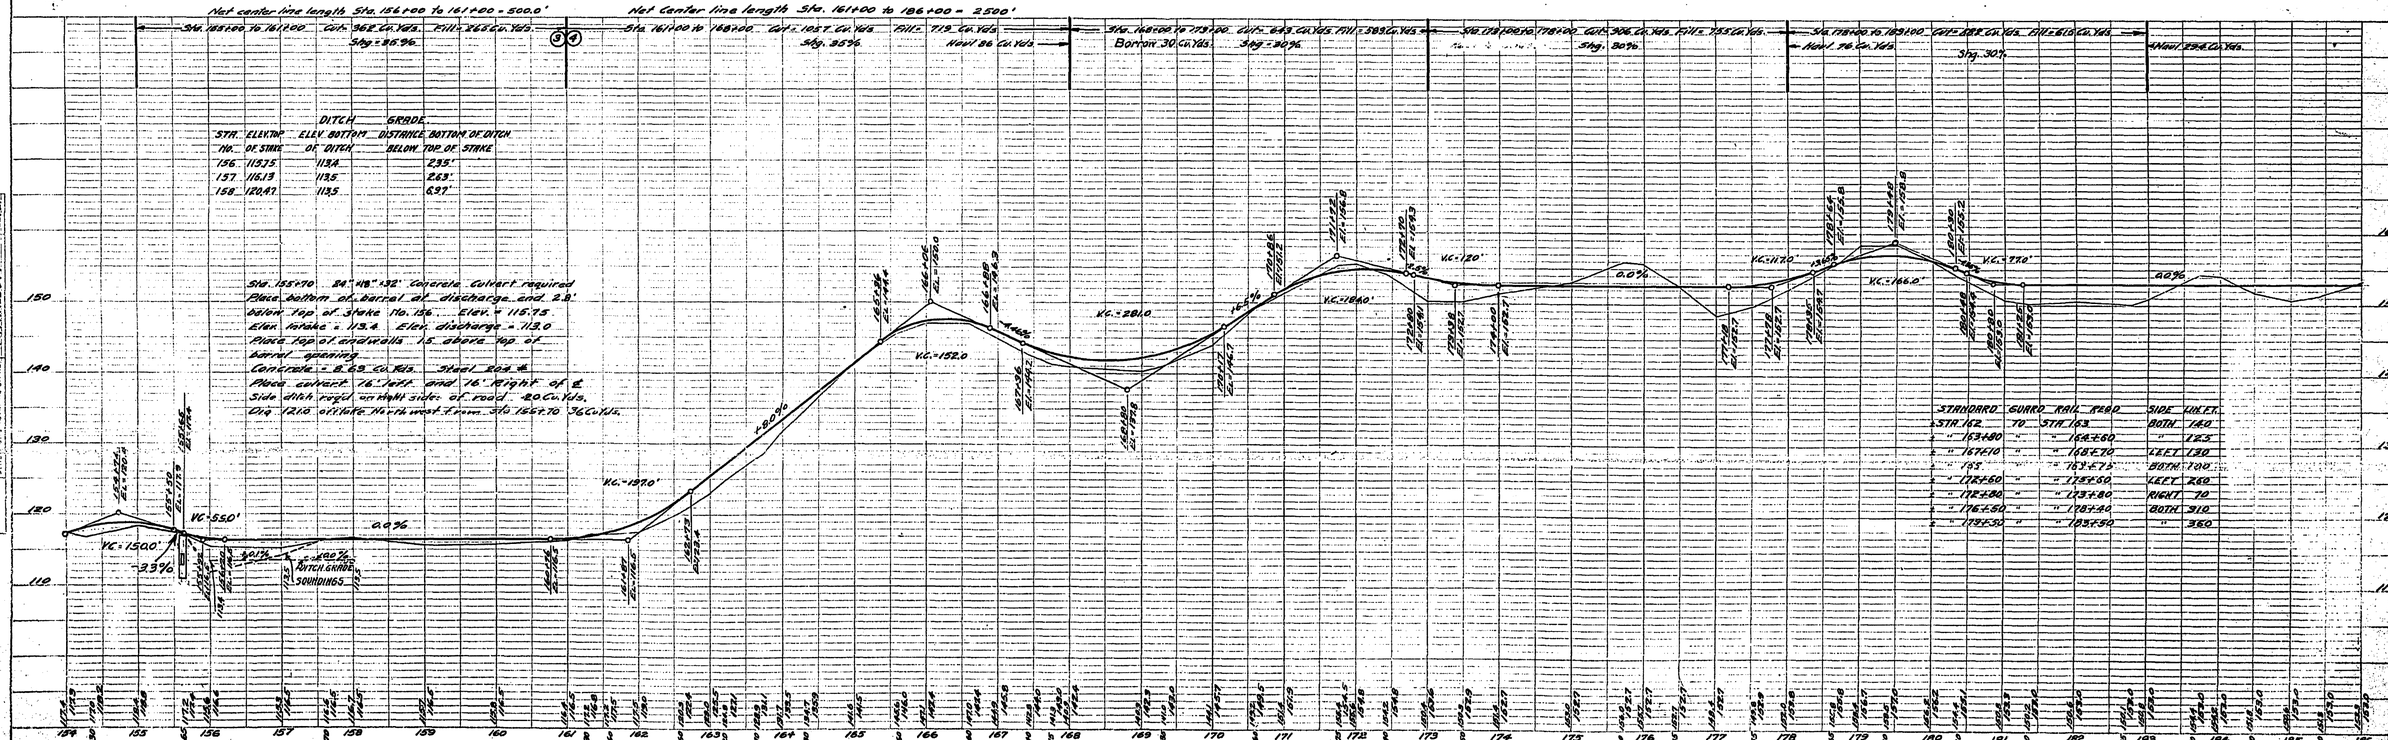

R1115

PLATE 1 - PLAN-PROFILE O.P.R.R.A. STANDARD
KEUFFEL & ESSER CO. NEW YORK

R1115

FED. ROAD DIST. No.	STATE	FED. AID PROJ. NO.	FISCAL YEAR	SHEET No.	TOTAL SHEETS
4	WISC.	230	1921	7	48

WISCONSIN PROJECT NO. 230
DIVISION JOB NO. 7492

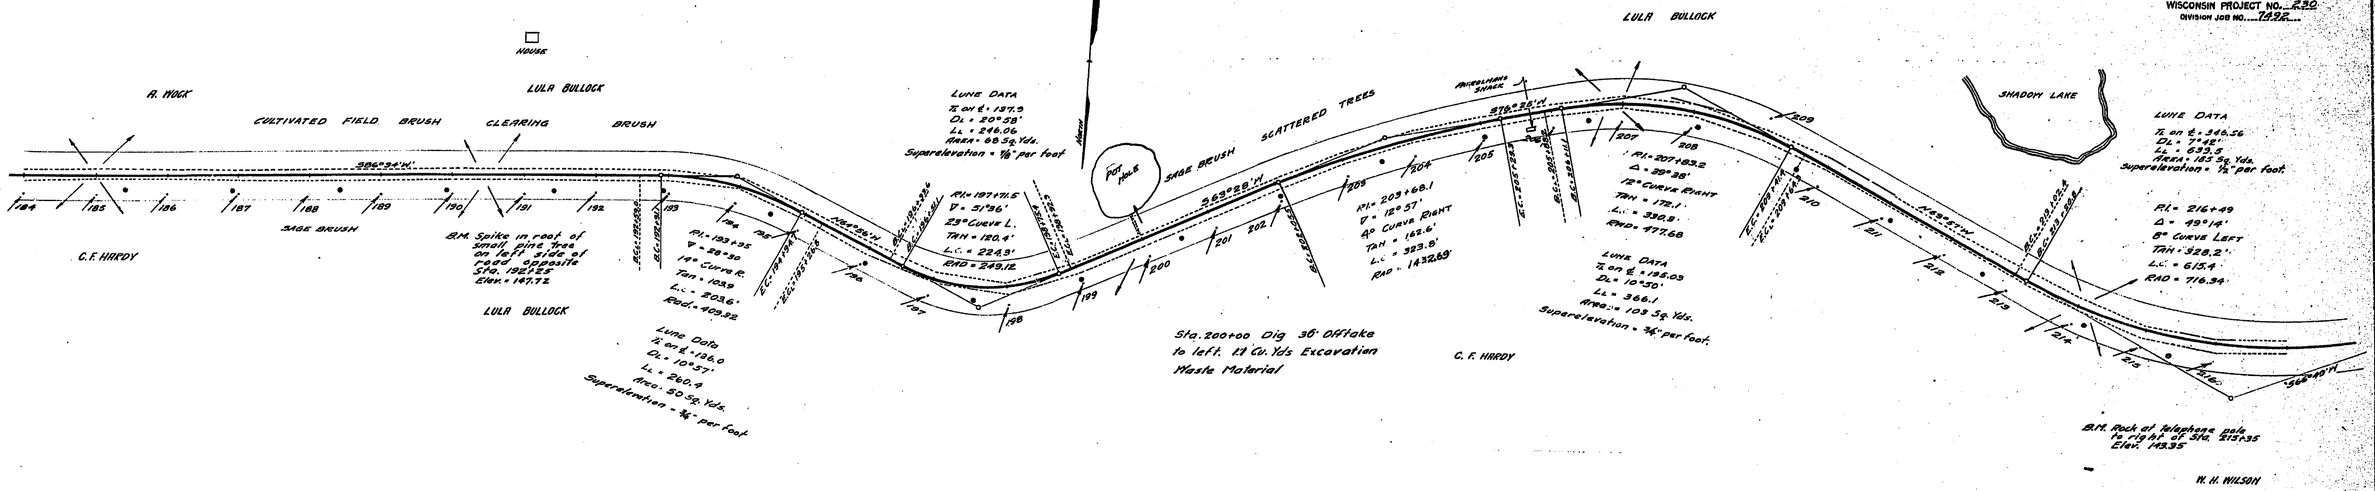

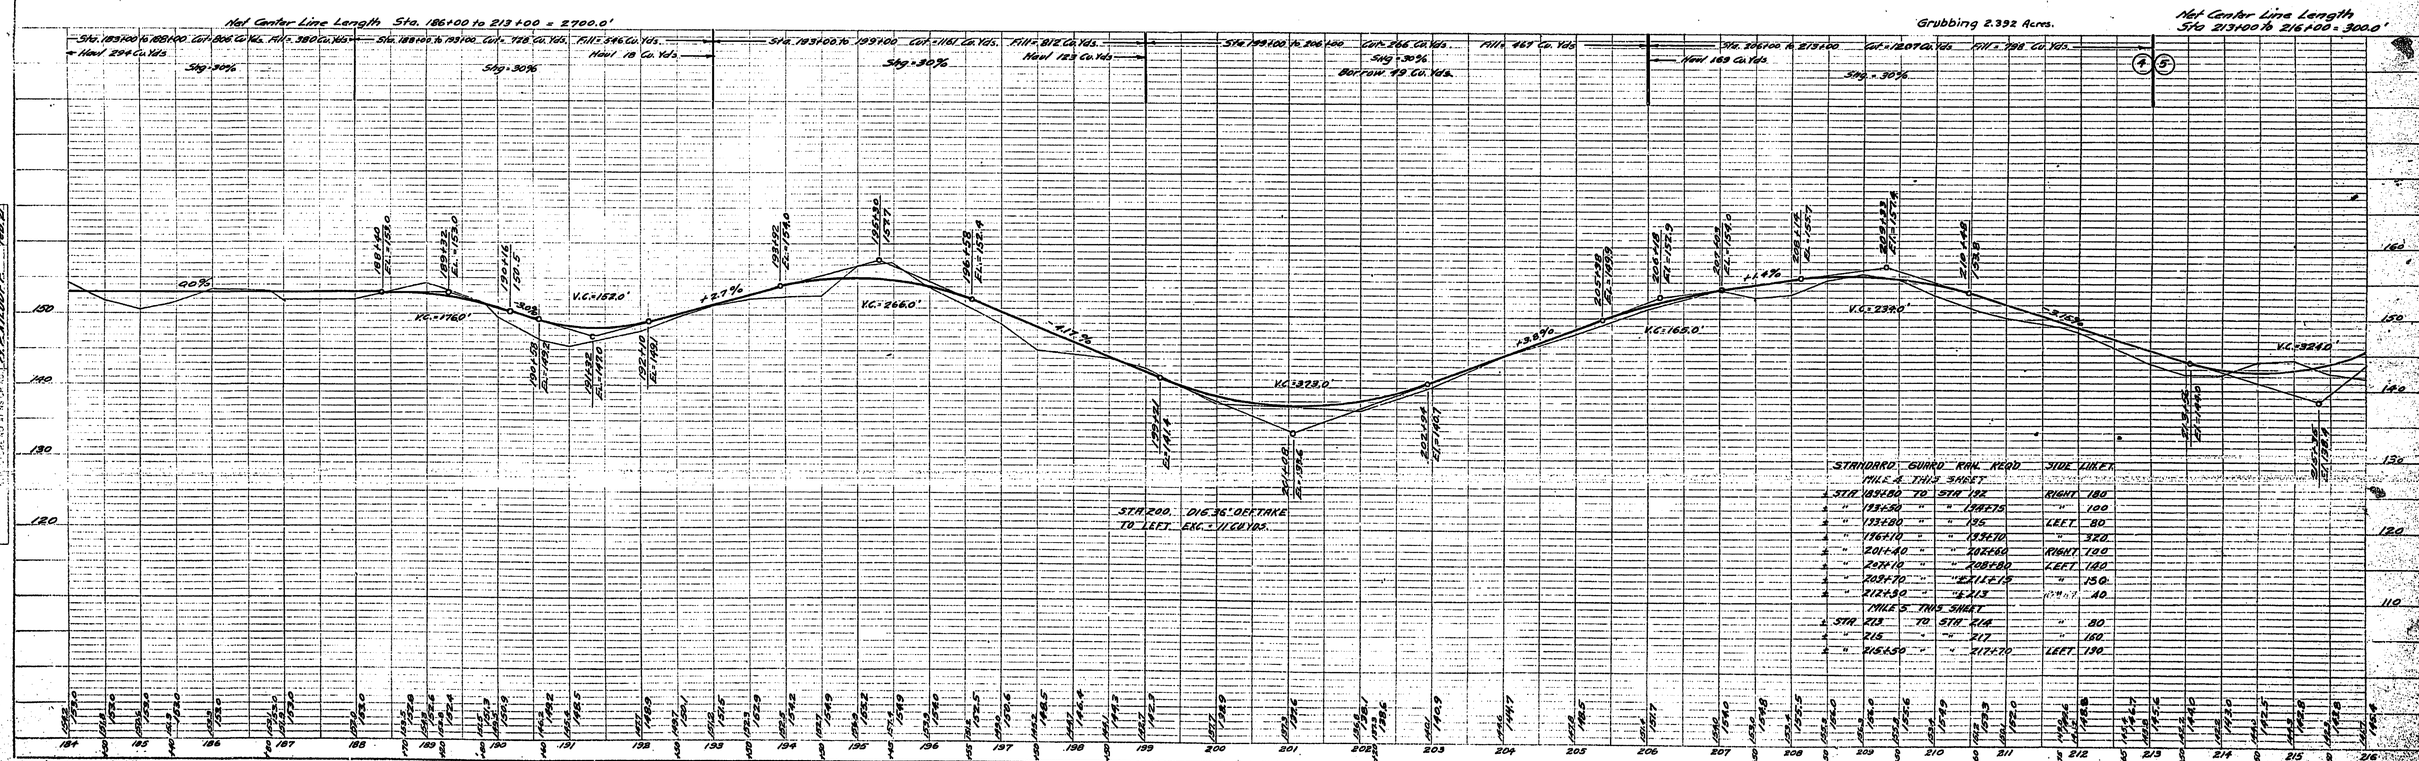

PLAN — SURVEYED; PLOTTED; NOTE BOOK; CROSS CHECKED; NOTES BOOK; ALIGNMENT CHECKED; No. 2137

PROFILE — DRAWN; PLOTTED; NOTE BOOK; CROSS CHECKED; No. 1978

R1115

PLATE I — PLAN PROFILE & C.R.& R.R. STANDARD
NEUBERT & FISSER CO. NEW YORK

R1115

FED. ROAD DIST. No.	STATE	FED. AID PROJ. No.	FISCAL YEAR	SHEET No.	TOTAL SHEETS
4	WISC.	230	1921	3	48

WISCONSIN PROJECT NO. 230

PLAN		
	SURVEYED	JULY 20
	PLOTTED	NOV 20
	GRADES CHK	NOV 20
	TRACED	NOV 21
	BLUE PRINT	FEB 22
297		

	BY	DATE
C.T. WORK	W.P. KILDUFF	JULY 20
W.P. KILDUFF	" "	NOV 20
G.C. MILLER	" "	NOV 20
C.C. THROOK	C.T. WORK	NOV 21
	H.E. WORK	FEB 22

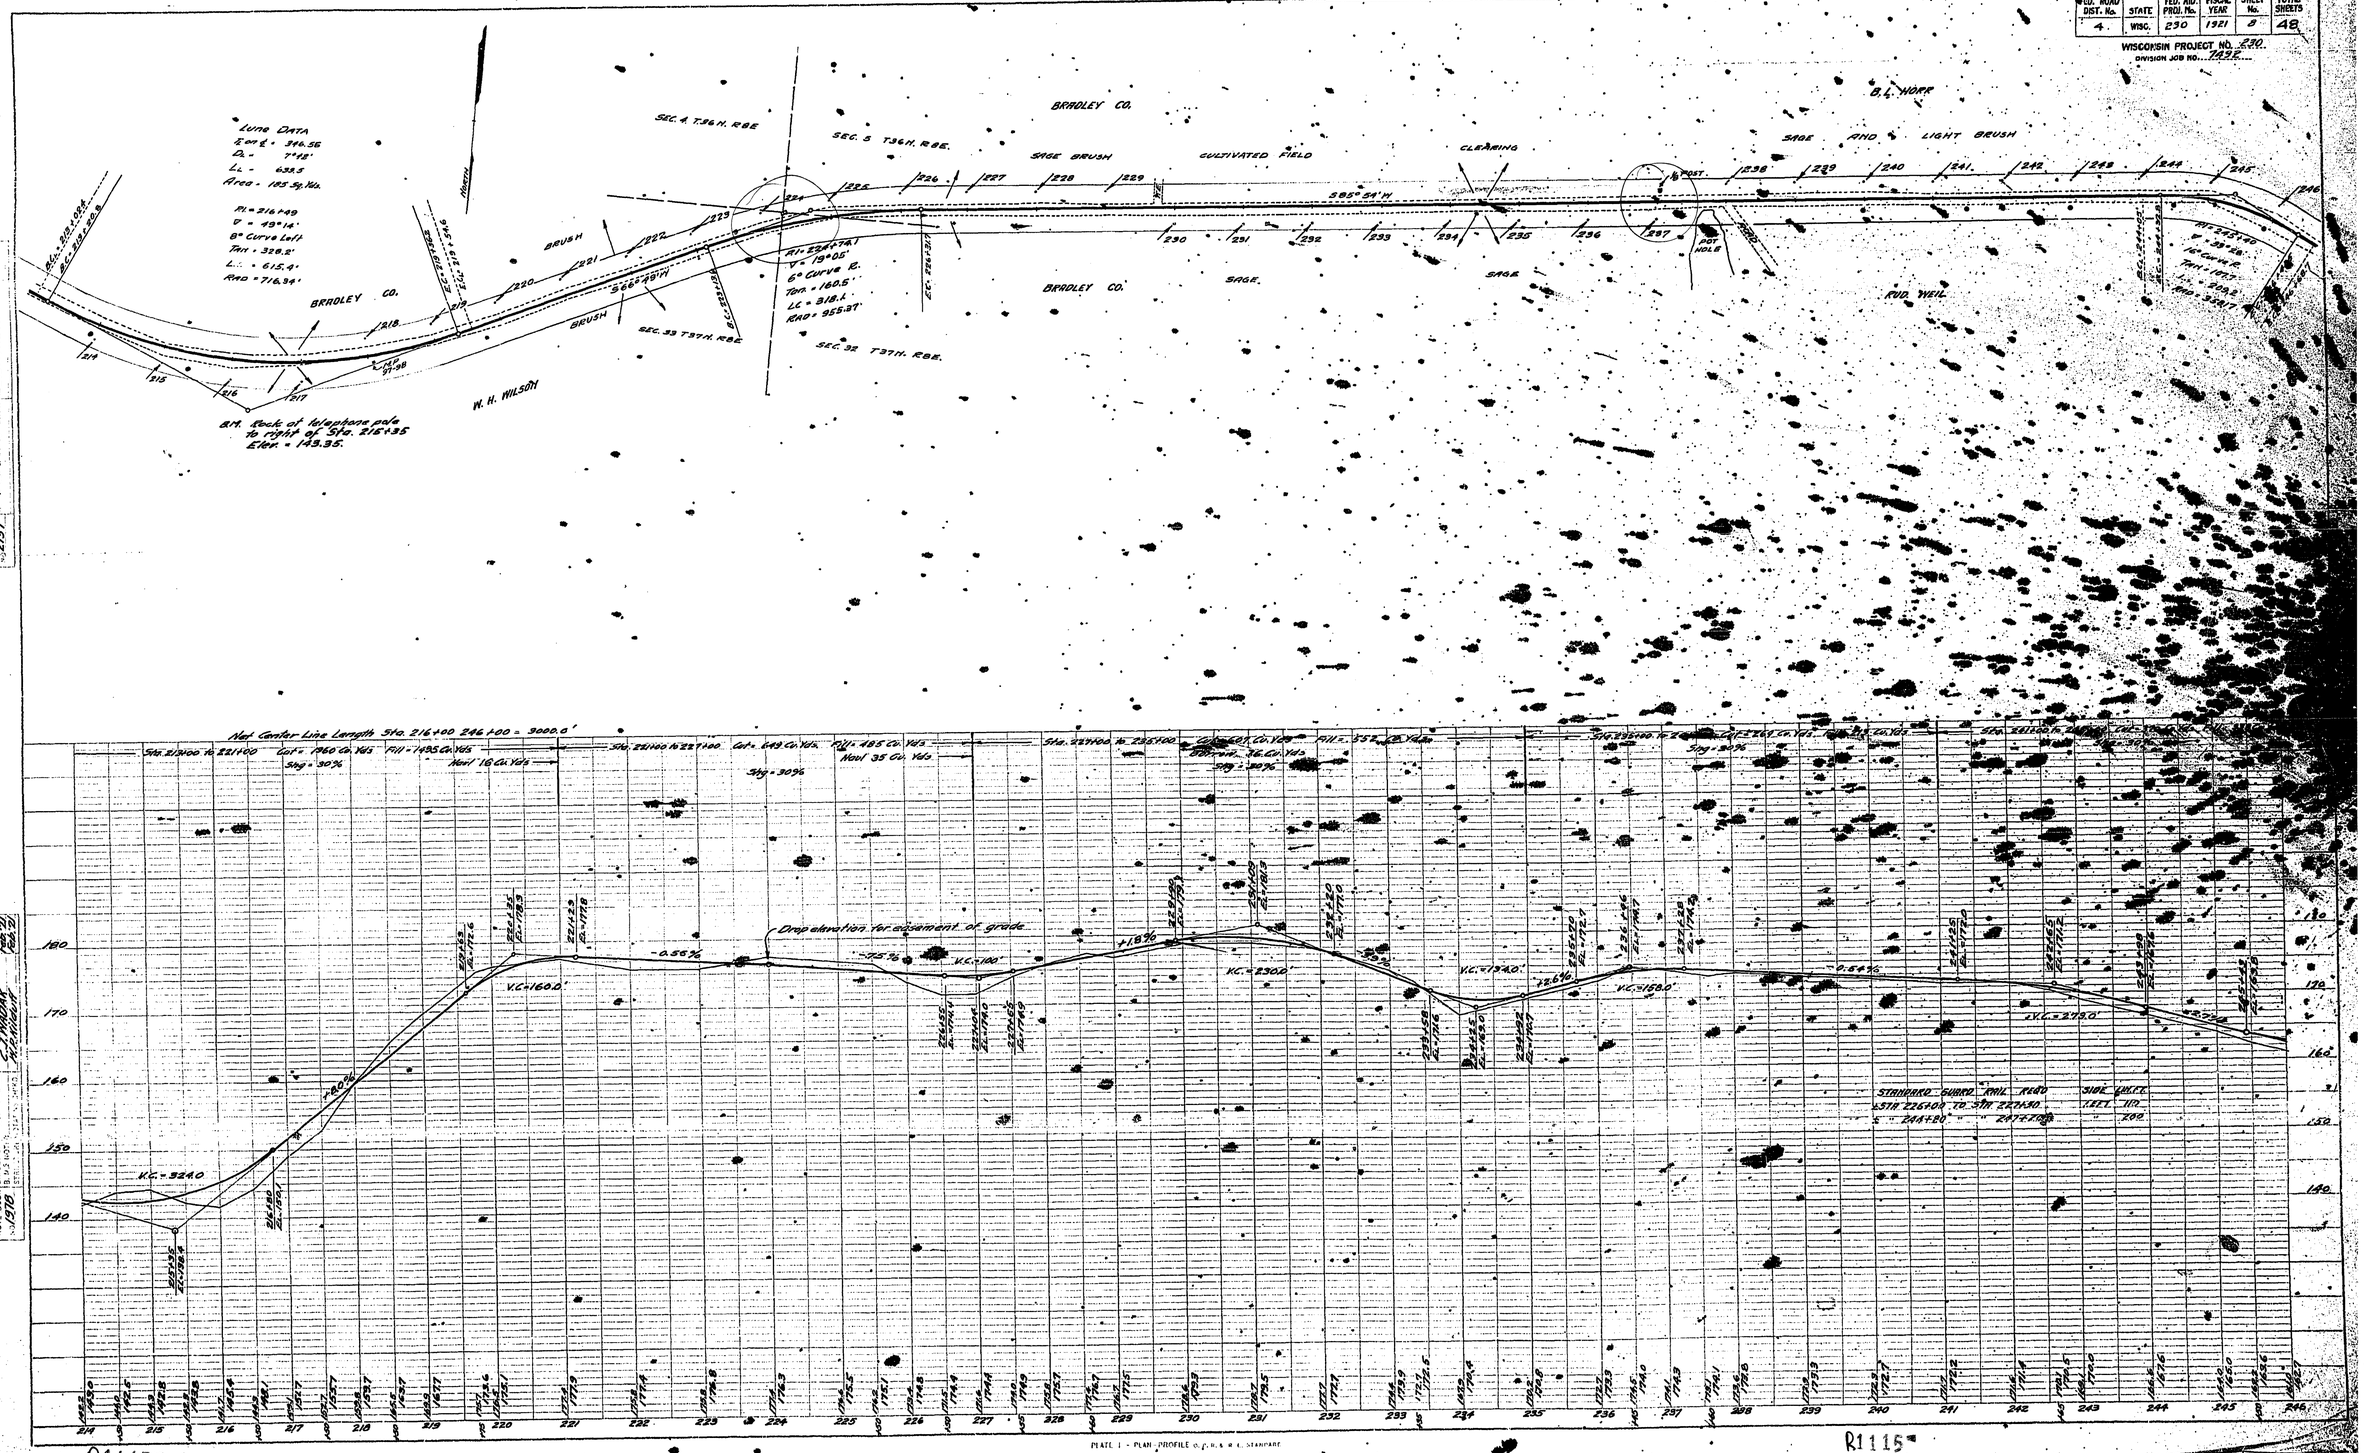

PLATE 1 - PLAN - PROFILE C.B.R.& M.L. STANDARD
SCHUPPE & ESSER CO. NEW YORK

R1115

R1115

FED. ROAD DIST. No.	STATE	FED. AID PROJ. No.	FISCAL YEAR	SHEET No.	TOTAL SHEETS
4	WISC.	230	1921	9	48

WISCONSIN PROJECT NO. 230
DIVISION JOB NO. 7492

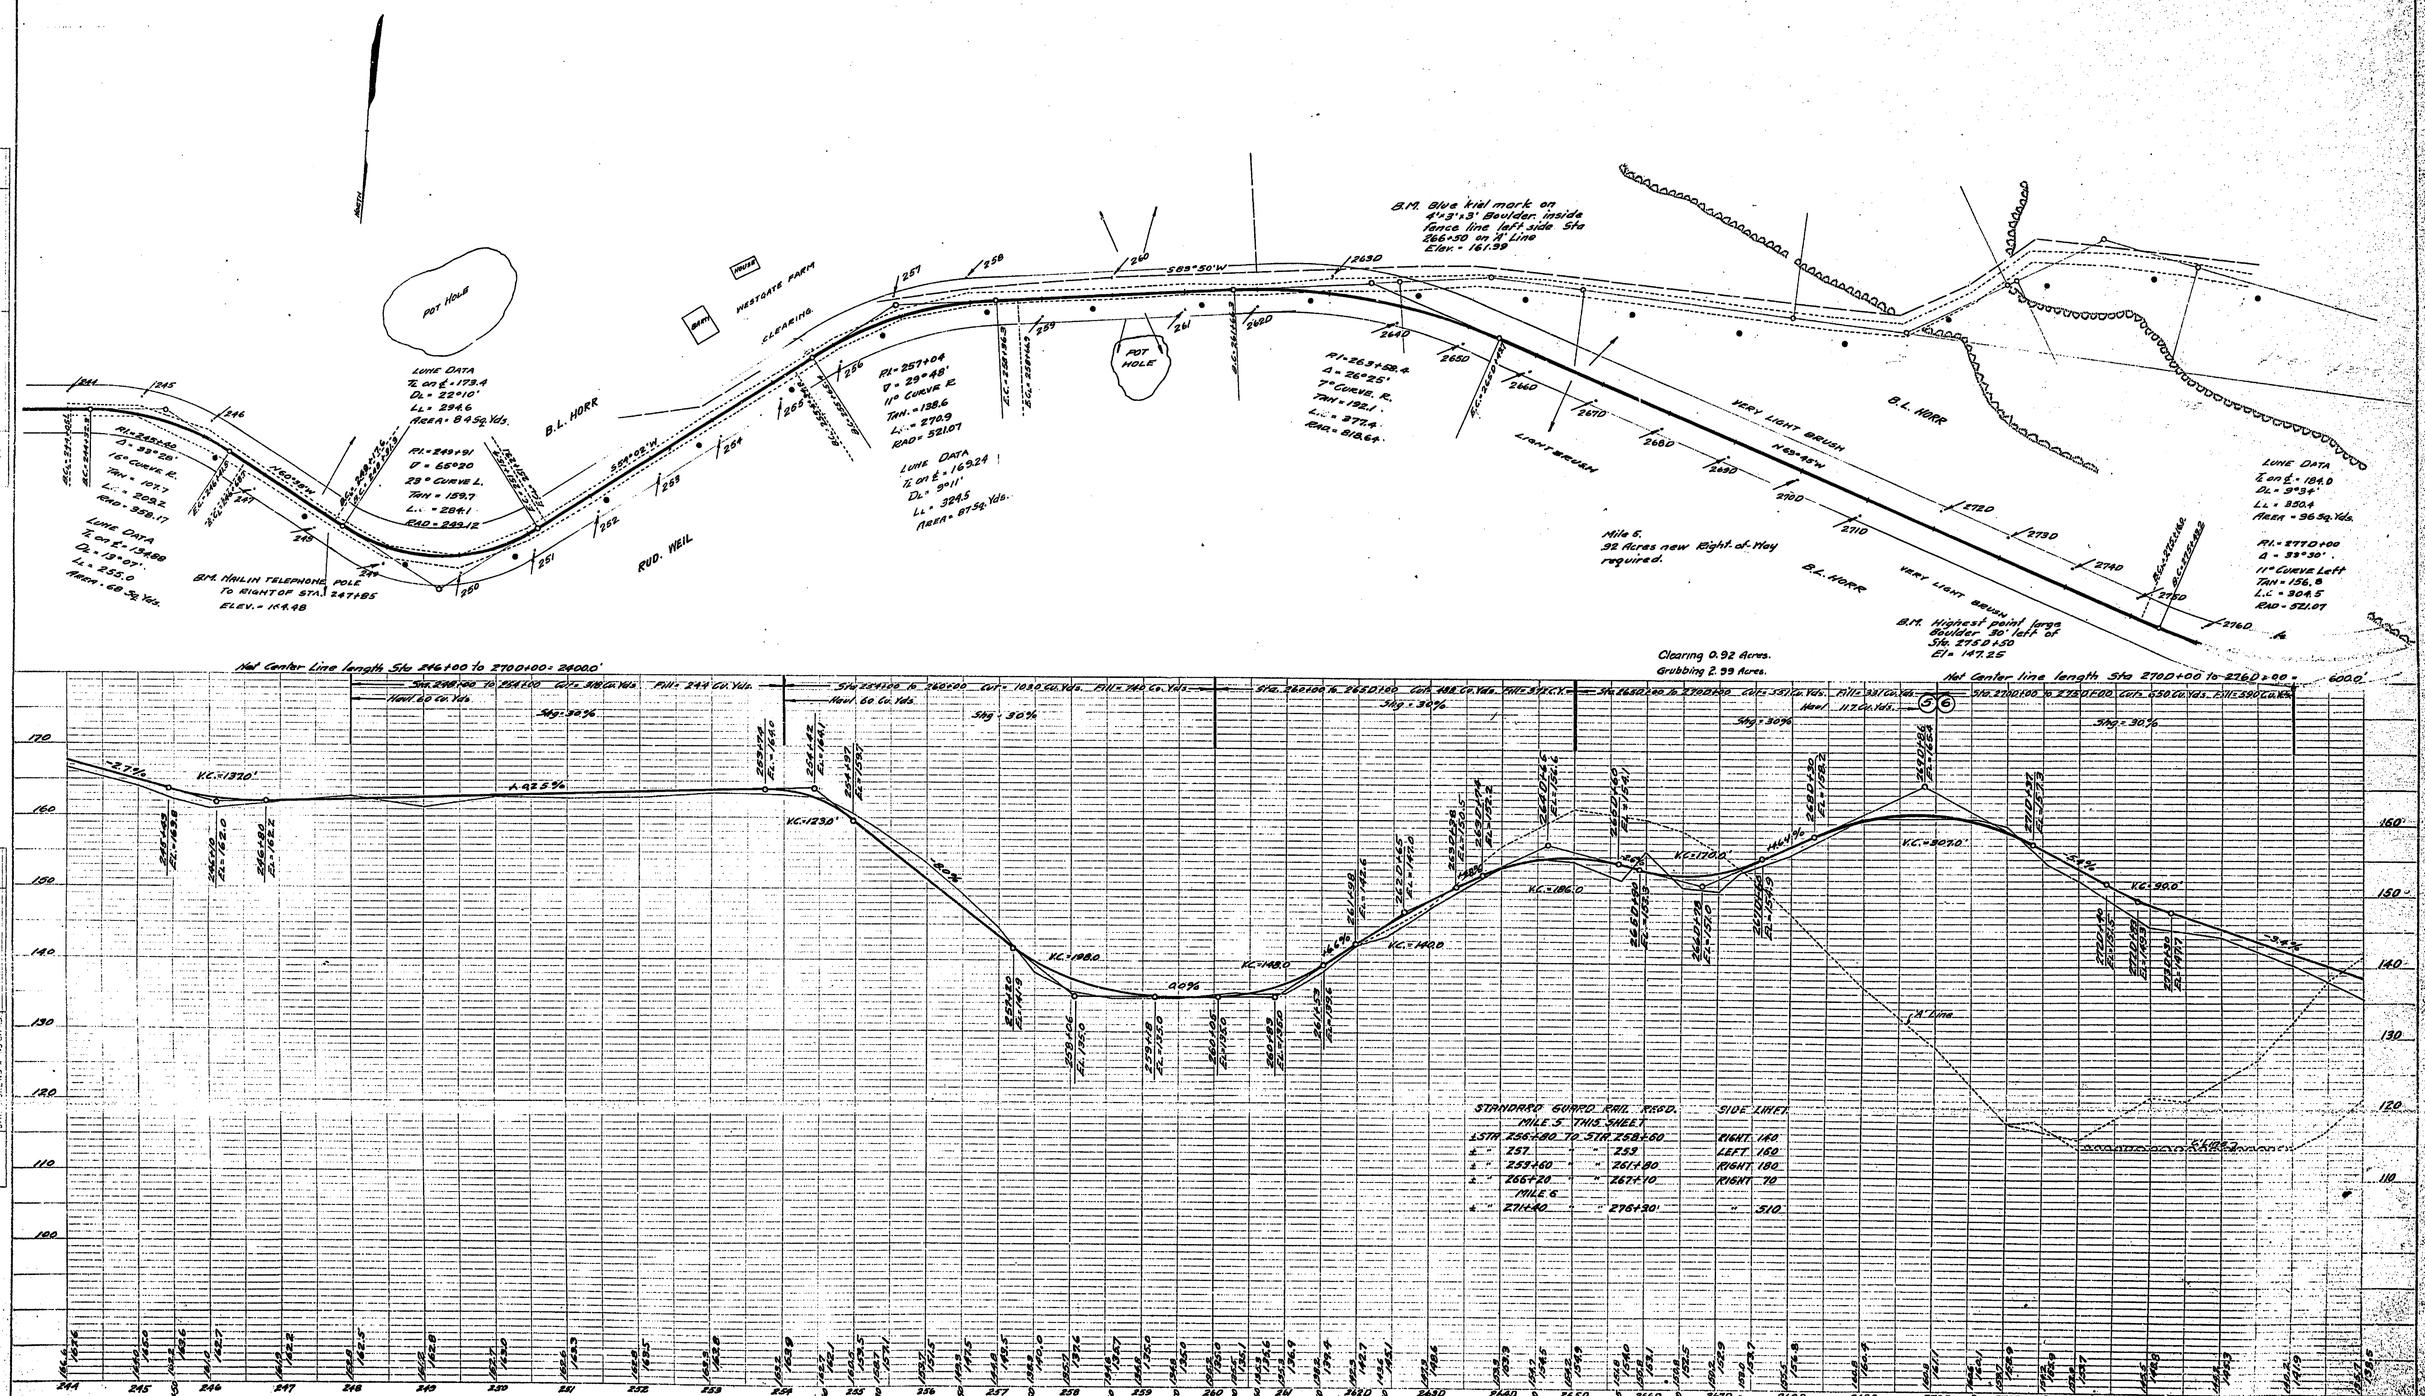

PLAN — SURVEYED 1918; PLOTTED; NOTE BOOK; GRADE SCHEDULE; CROSS SECTIONS; CHECKED; BY; DATE; SIGN; R. C. THOMAS; R. C. THOMAS; R. C. MILES; 287

PROFILE — SURVEYED; PLOTTED; NOTE BOOK; GRADE SCHEDULE; CROSS SECTIONS; CHECKED; BY; DATE; SIGN; 1918; W. P. ALDOFF; E. C. MUNK

PLATE 1 — PLAN-PROFILE

Q1115

R1115

FED. ROAD DIST No.	STATE	FED. AID PROJ. NO	FISCAL YEAR	SHEET No.	TOTAL SHEETS
4	WISC.	230	1921	10	48

WISCONSIN PROJECT NO. 230
DIVISION JOB No. 7452

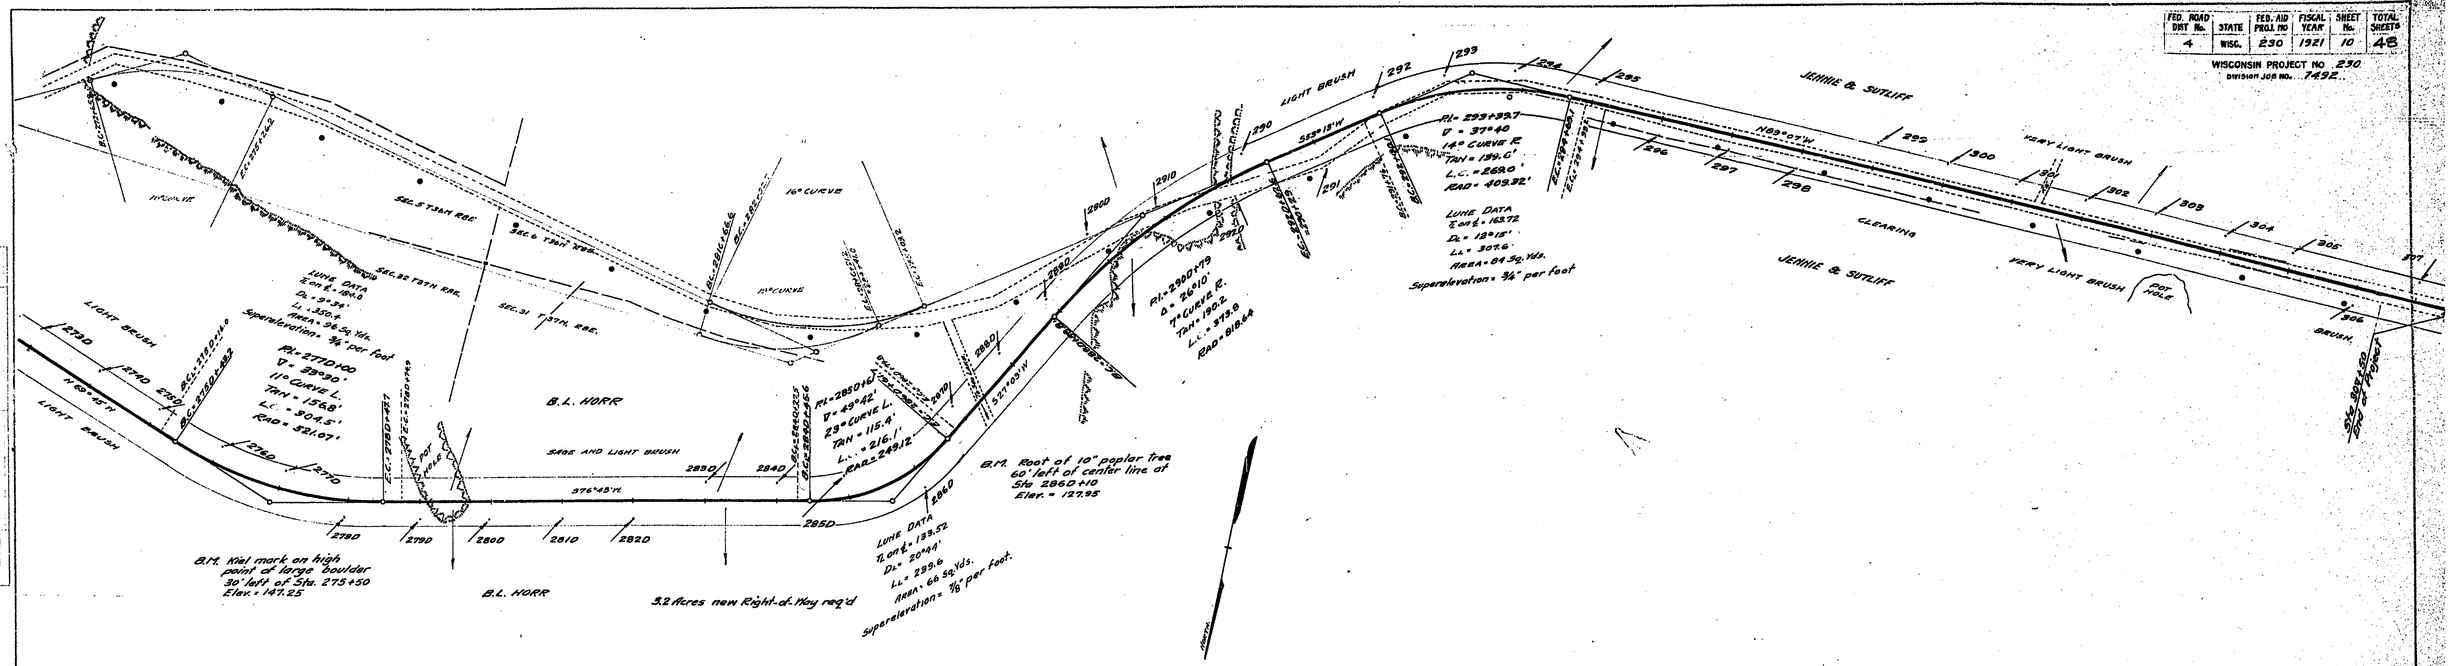

STANDARD GUARD RAIL REQD.		SIDE	LIN. FT.
STA. 278+40 TO	STA. 280+45	LEFT	180
" 278+60 "	" 280+15	RIGHT	130
" 281+85 "	" 283+50	"	160
" 285+50 "	" 287+20	LEFT	130
" 288+80 "	" 292+70	RIGHT	350
" 291+40 "	" 292+60	LEFT	100
" 291+0 "	" 292+10	RIGHT	80
" 293+90 "	" 295+60	LEFT	150
" 298 "	" 301+20	RIGHT	280
" 303+20 "	" 306+40	BOTH	600

DATE	BY	
Mar 20	K.P.Kilduff	
Mar 30	K.P.Kilduff	
Feb 21	E.C.Miles	
Jan 28	K.P.Kilduff	
Feb 21		

PLAN
DESIGNED
DRAWN
CHECKED
SCALE
DATE 1922

DATE	BY	
Mar 20	K.P.Kilduff	
Mar 30	K.P.Kilduff	
Feb 21	E.C.Miles	
Feb 21	C.J.Hook	
Feb 21		

PROFILE
SURVEY
DRAWN
CHECKED
SCALE
DATE 1922

R1115


R1115