STATE HIGHWAY COMM. OF WISCONSIN
TOWN PLAT RECORD

Town-WOODRUFF County-ONEIDA (43-020A)

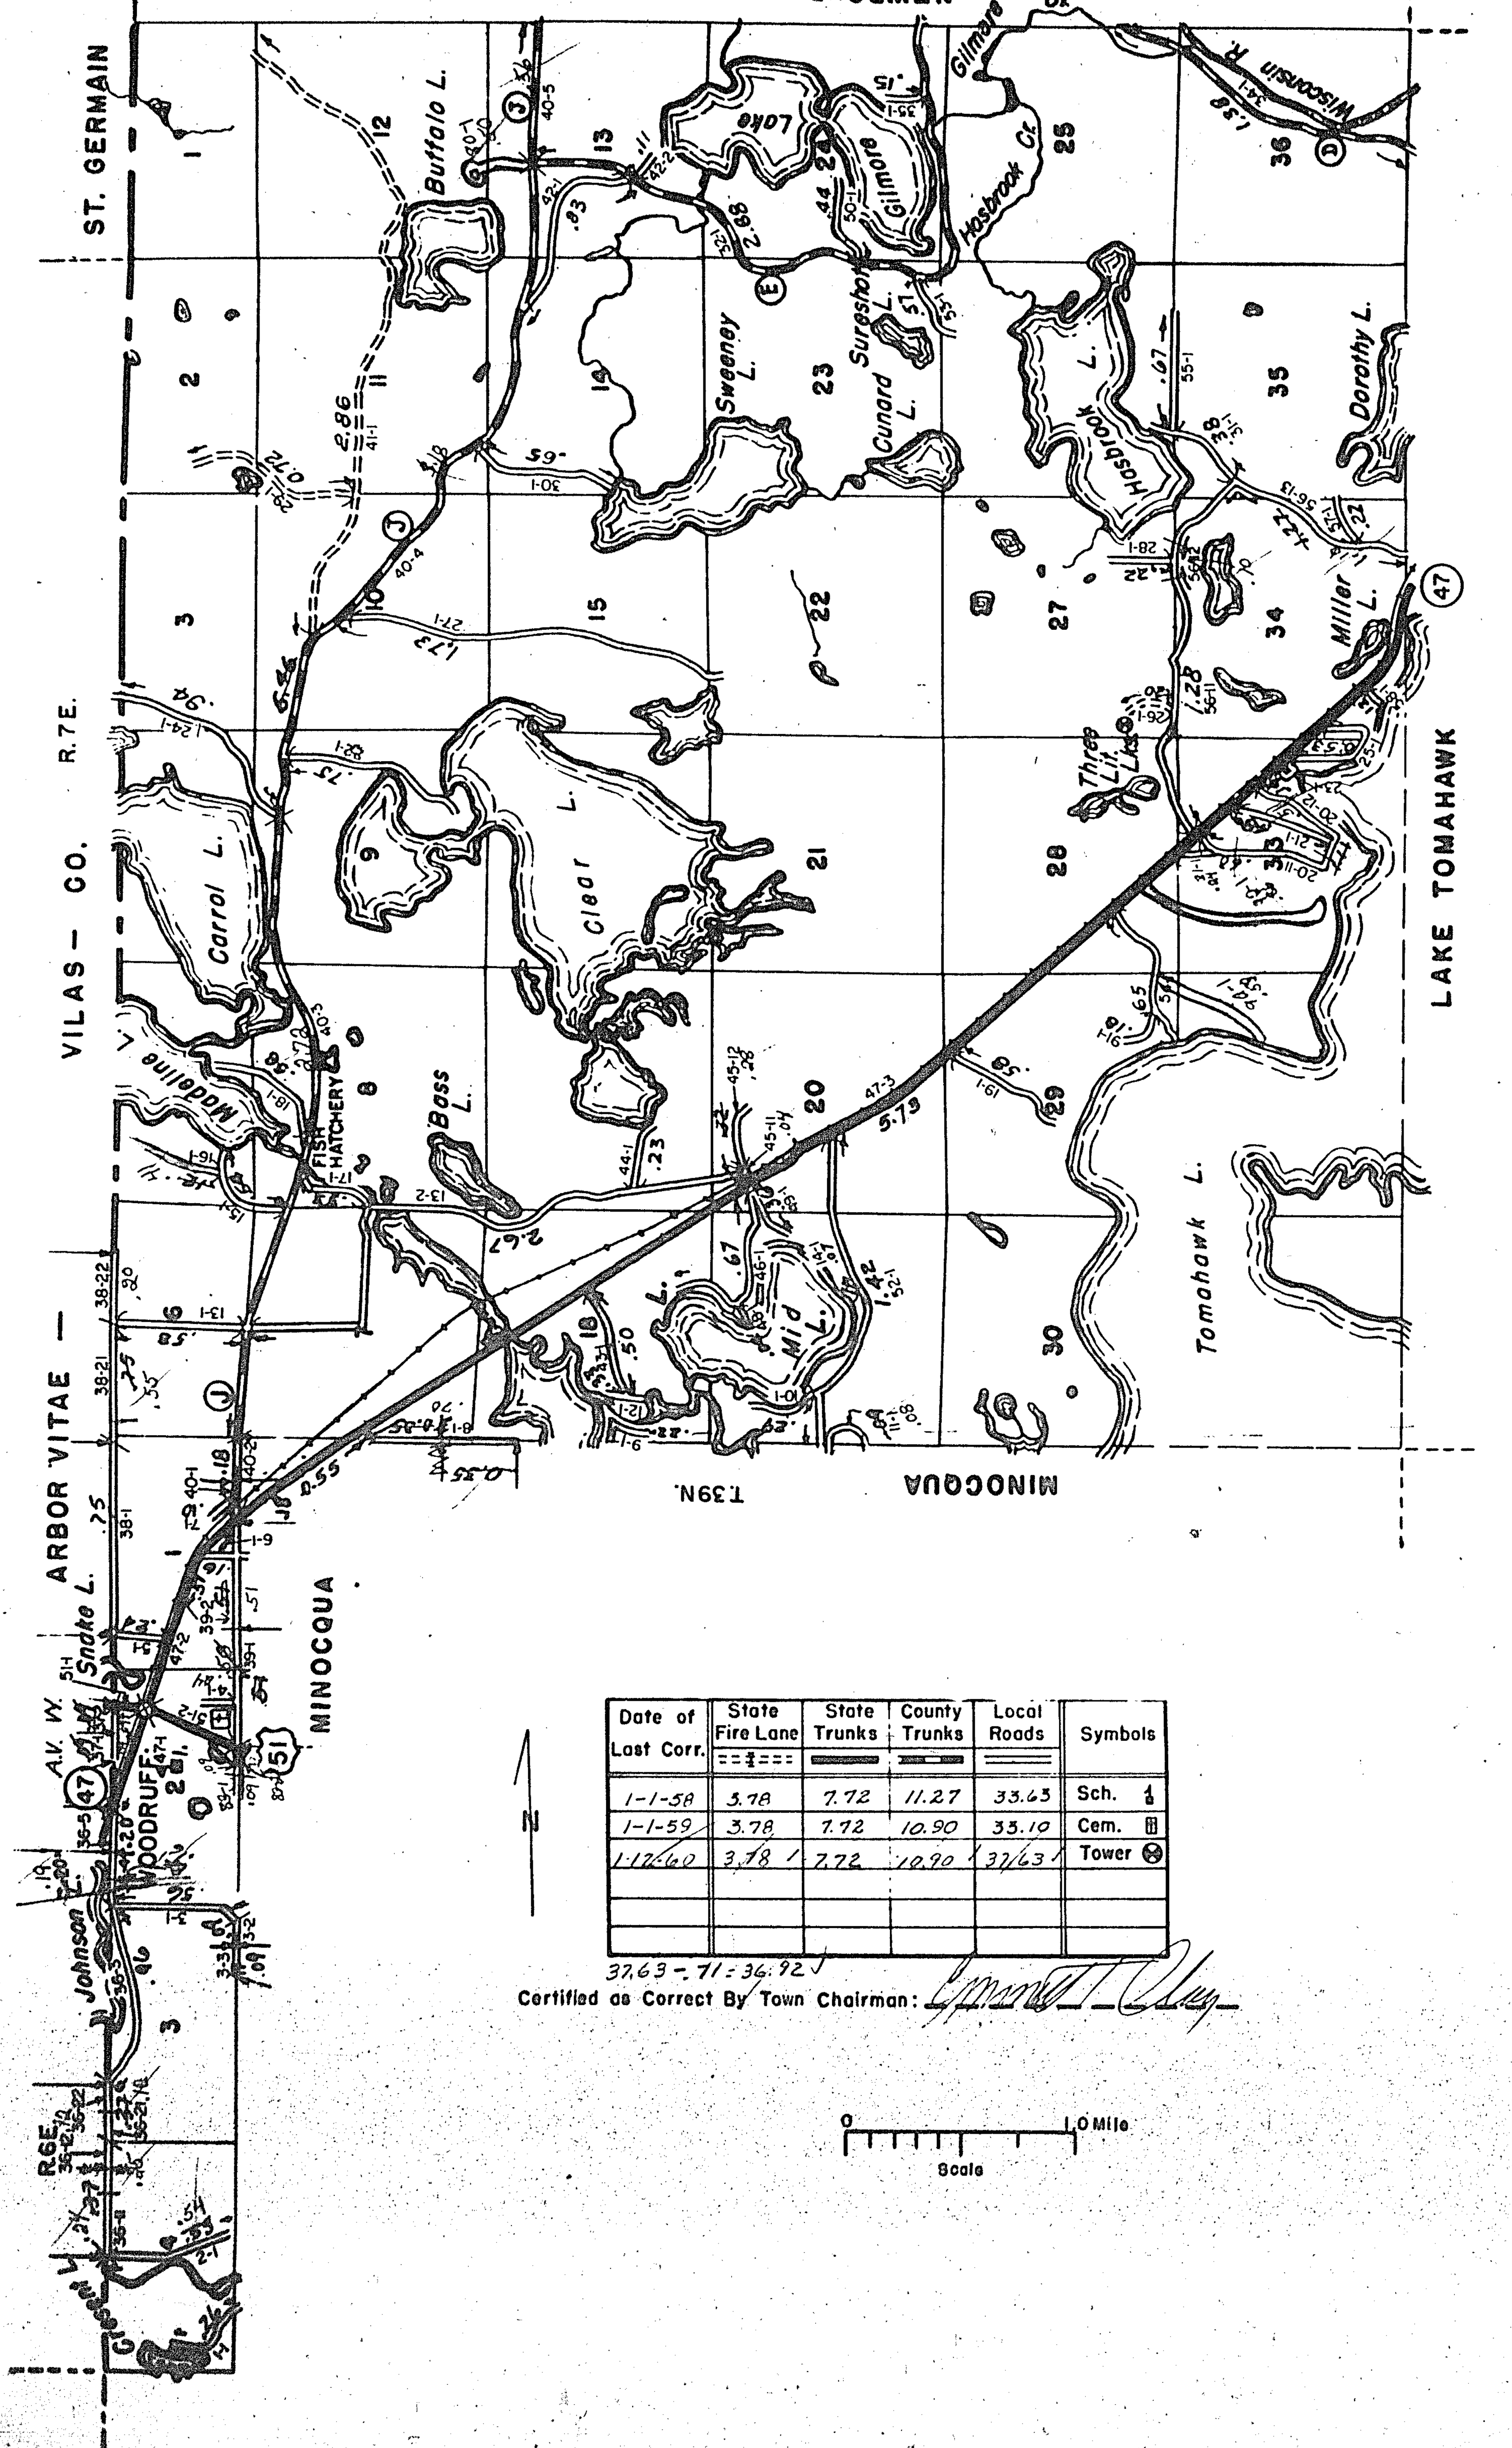

Date of Last Corr.	State Fire Lane	State Trunks	County Trunks	Local Roads	Symbols
1-1-58	3.78	7.72	11.27	33.63	Sch.
1-1-59	3.78	7.72	10.90	33.10	Cem.
1-12-60	3.78	7.72	10.90	37.63	Tower

37.63 - .71 = 36.92

Certified as Correct By Town Chairman: [signature]

0 — 1.0 Mile
Scale

The last assigned road number is 92.

WOODRUFF

STATE HIGHWAY COMM. OF WISCONSIN
TOWN PLAT RECORD

WOODRUFF- UNINCORPORATED (43-020B)

Date of Last Corr.	State Trunks	County Trunks	Local Roads	Symbols
1-1-58	1.48	0	4.66	Sch.
1-1-59	1.48	0	4.50	Cem.
1-8-60	1.48	0	~~3.90~~ 5.81	Tower

Certified as Correct By Town Chairman: [signature]

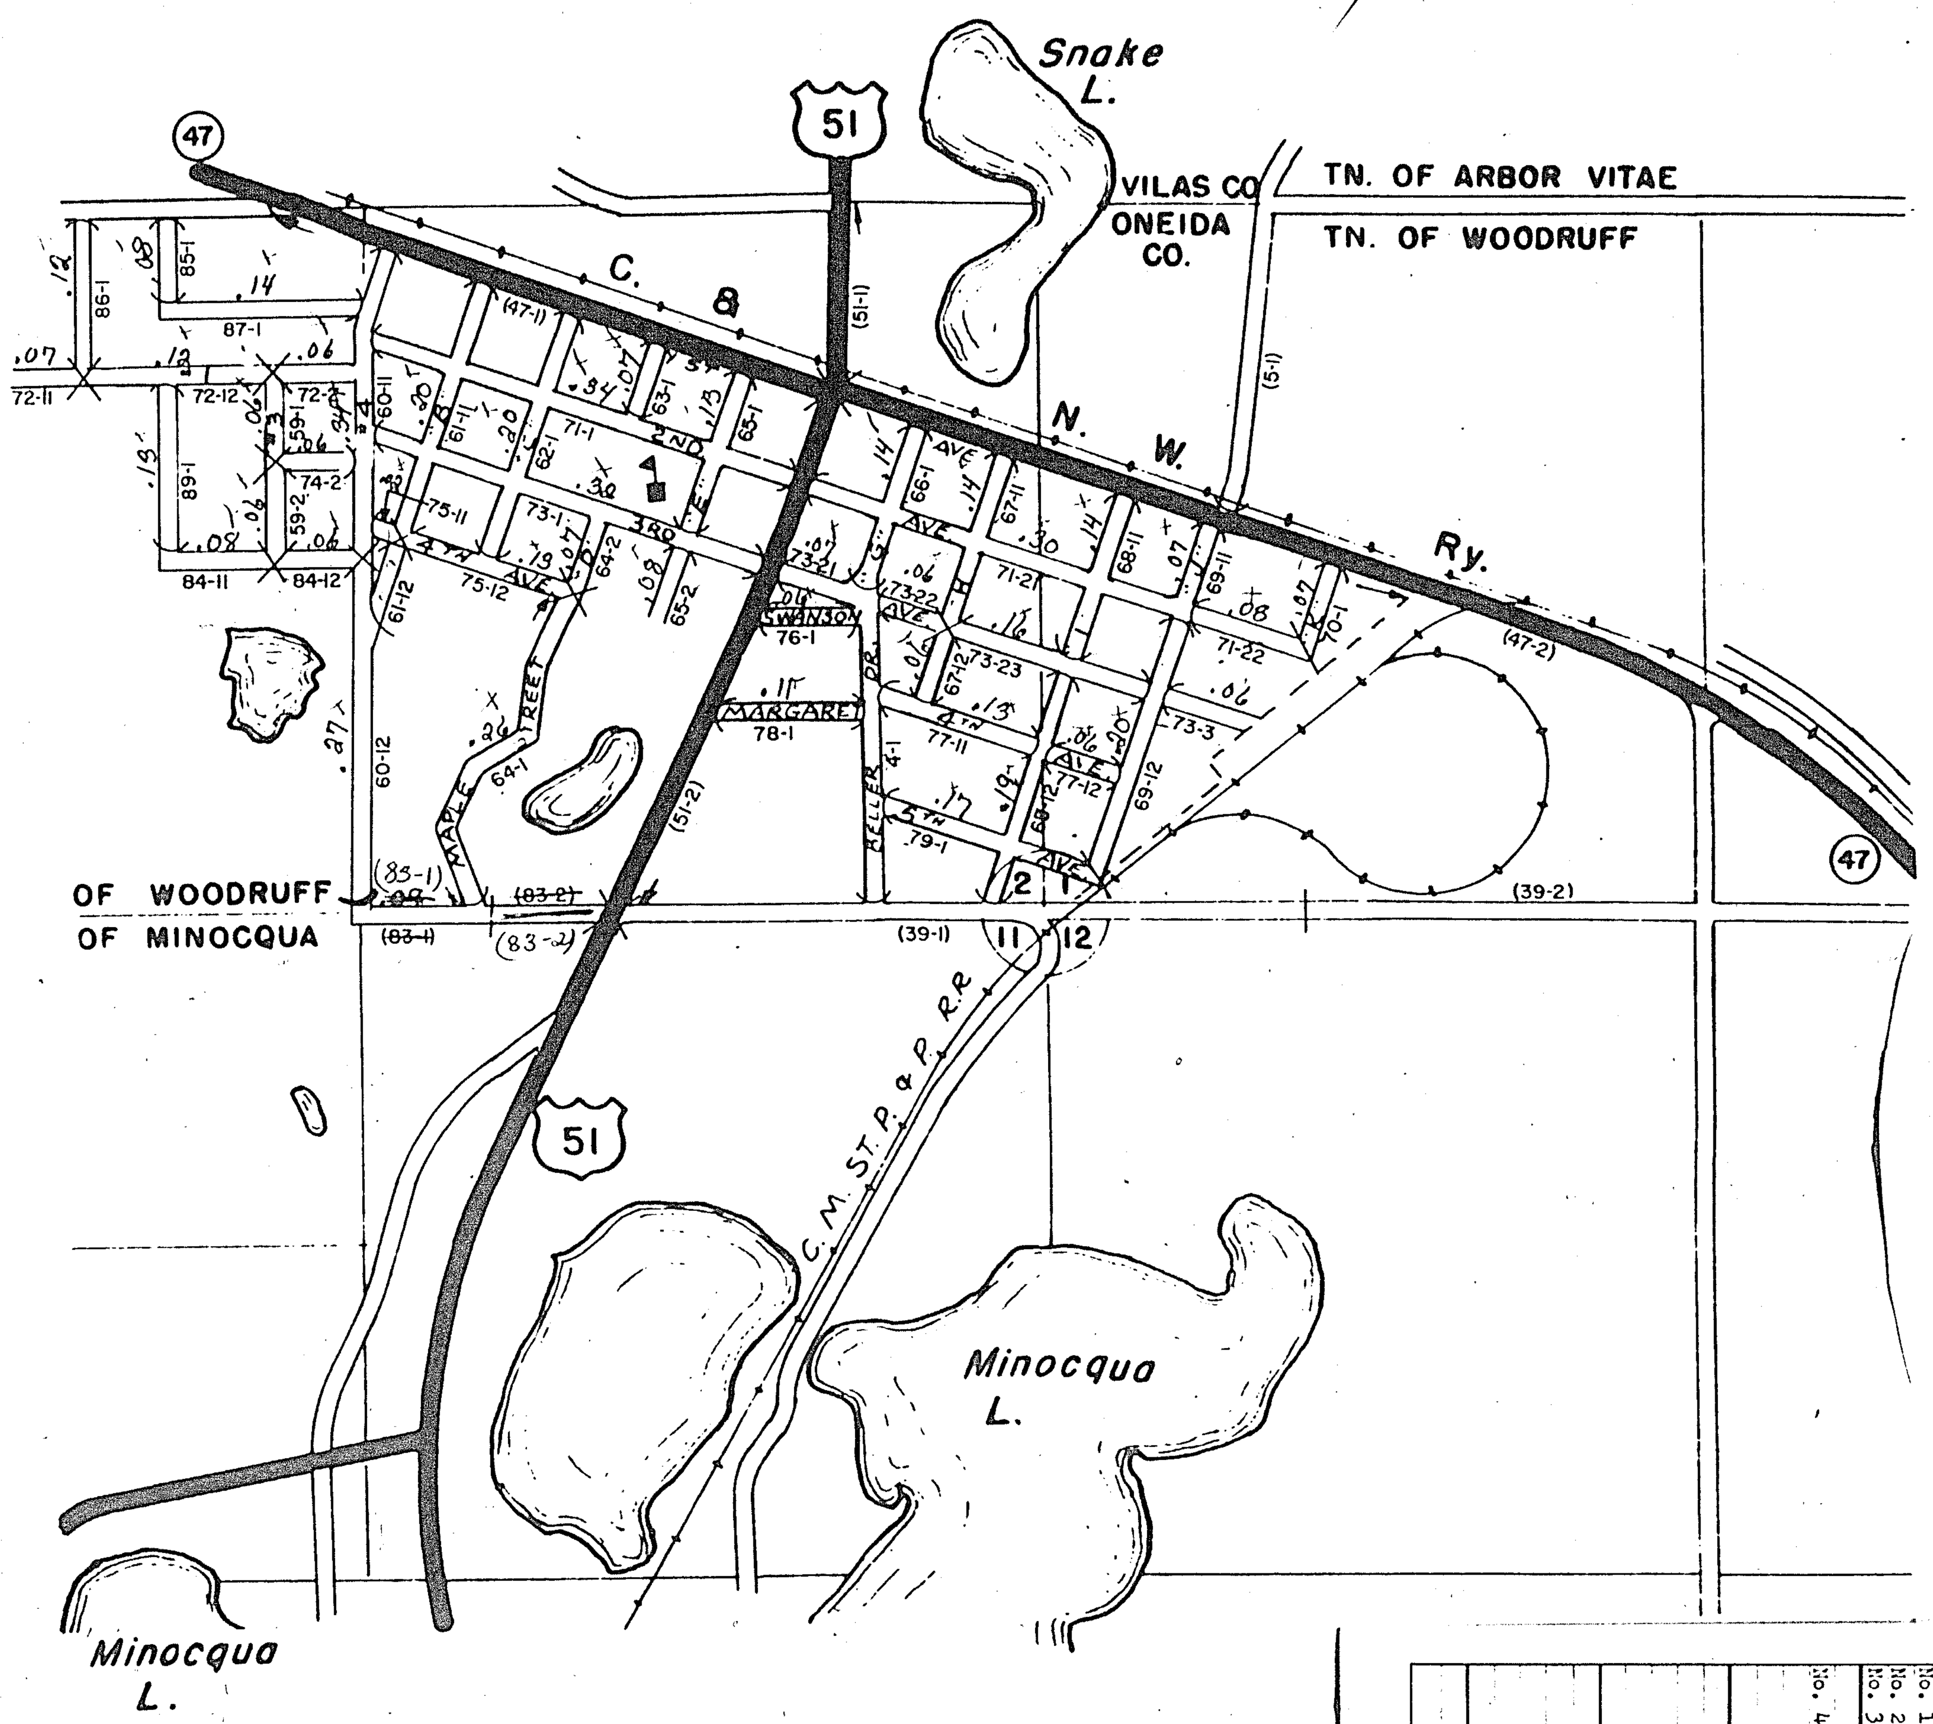

The last assigned road number is 92.

Town of Woodruff County Oneida Sheet 1 of 1

Name of Street	Gross Length	Inter Omitted	Feet Deduct	Net Length	State Trunk	Conn. Street	County Trunk	Local Street
"A"	Not open							
"B"	1080	3	180	900				900
"C"	1080	3	180	900				900
"D"	780	3	180	600				600
Maple St.	1445			1445				1445
"E"	918	2	120	798				798
"F"	3010			3010	3010			
"G"	720	2	120	600				600
"H" (Cedar)	1140	4	240	900				900
"K"	320			320				320
"I" (Birch)	1710	4	240	1470				1470
"J" (Balsam)	1440	4	240	1200				1200
Beller Dr.	1210			1210				1210
First Ave.	4846	1	60	4786	4786			
Second Ave.	3907	1	60	3847				3847
Third Ave.	3471	1	60	3411				3411
Fourth Ave.	1870			1870				1870
Fifth Ave.	980			980				980
Margaret St.	484			484				484
Swanson St.	260			260				260
(Howard Add'n)								
No. 1	1050			1050				1050
No. 2	370			370				370
No. 3	700	1	50	650				650
No. 4	515			515				515
Total Feet					7796			23,780
Total Miles					1.48			4.50

State Highway Commission RECEIVED DEC 14 1959 RHINELANDER, WIS.

Certified as Correct: [signature]
Village—City Clerk