STATE HIGHWAY COMM. OF WISCONSIN

TOWN PLAT RECORD

RETURN THIS PLAT

Town - LITTLE RICE County - ONEIDA (43-006)

Date of Last Corr.	State Fire Lane	State Trunks	County Trunks	Local Roads	Symbols
1-1-64	—	0.46	9.67	31.31	~~Sch.~~
1-1-59	—	0.46	9.36	38.79	Cem. ⊞
1-1-60	—	0.46	9.36	39.24	
1-1-61	—	0.46	9.36	39.54	
1-1-62	—	0.46	9.36	40.04	
1-1-63	—	0.46	9.67	41.01	

Gross Mileage 41.01 − Deduction for Intersections 0.13 = Net Pay Mileage 40.88

N

0 1.0 Mile Scale

Certified as Correct By Town Chairman: Frank Bassett

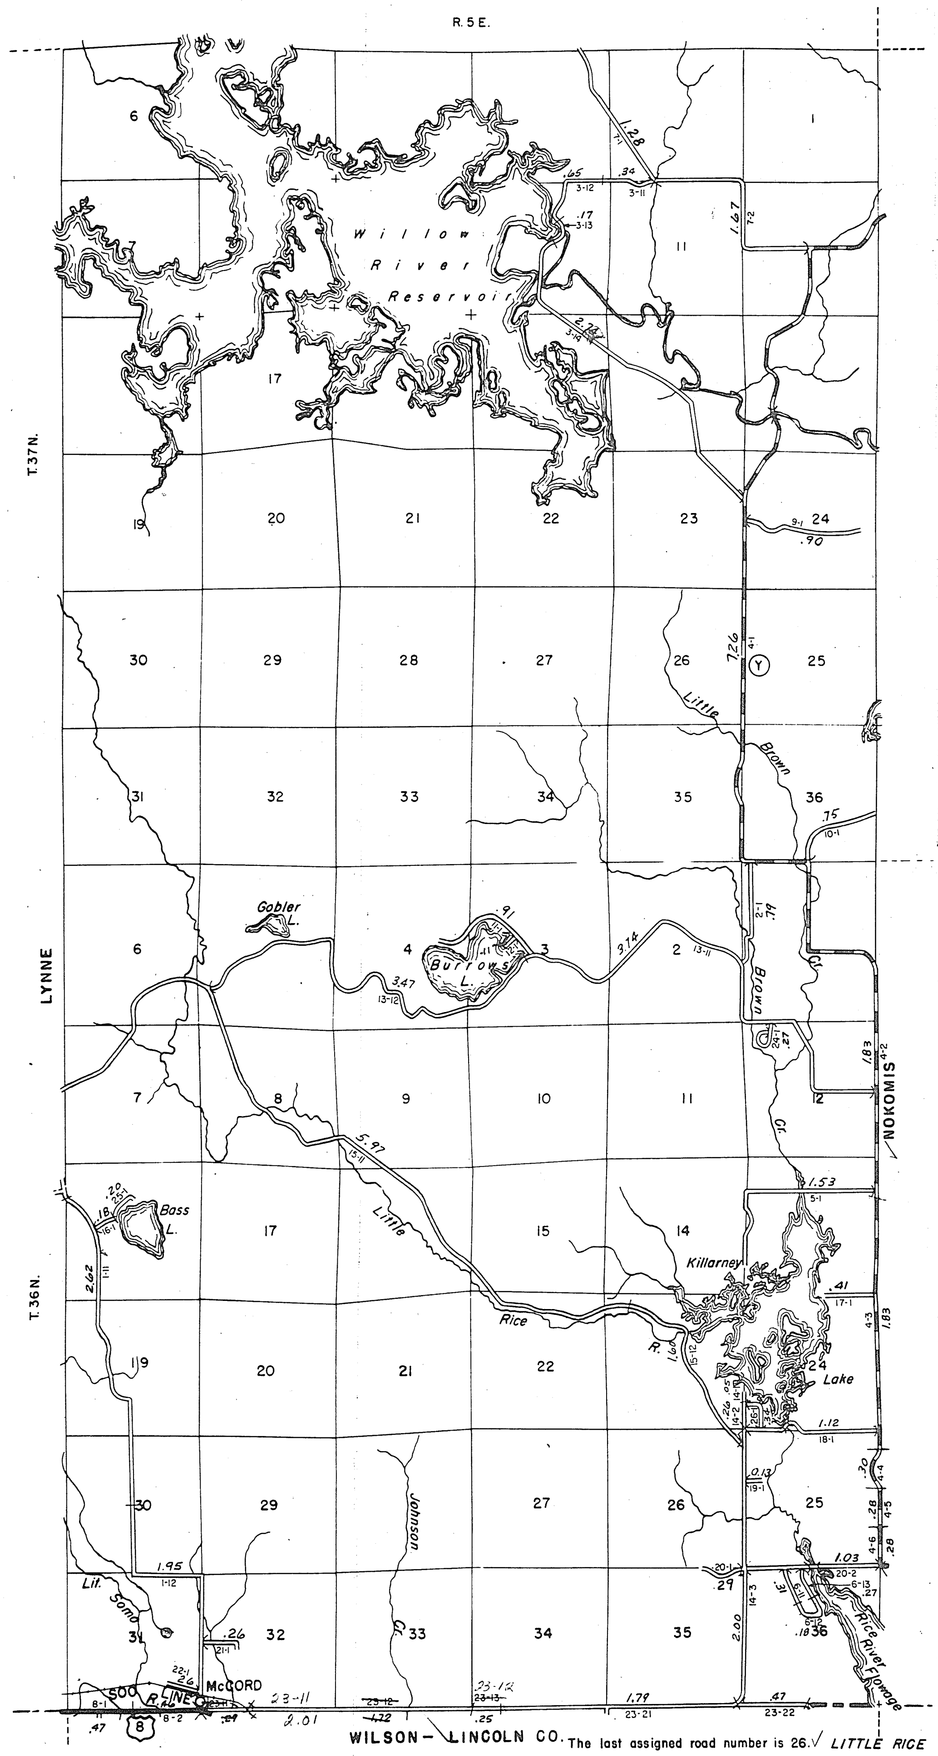

WILSON — LINCOLN CO. The last assigned road number is 26. ✓ LITTLE RICE